


68 DACRE ROAD - HITCHIN - HERTS - Existing floor plans & elevations

scale 1:100


date MAR. 2025

drawing no. HM-24662-01^{REV A}
A3 sheet size


REV A) SIDE ELEVATION ADDED/
REMOVED STRUCTURE SHOWN/
MAR '25 HM.

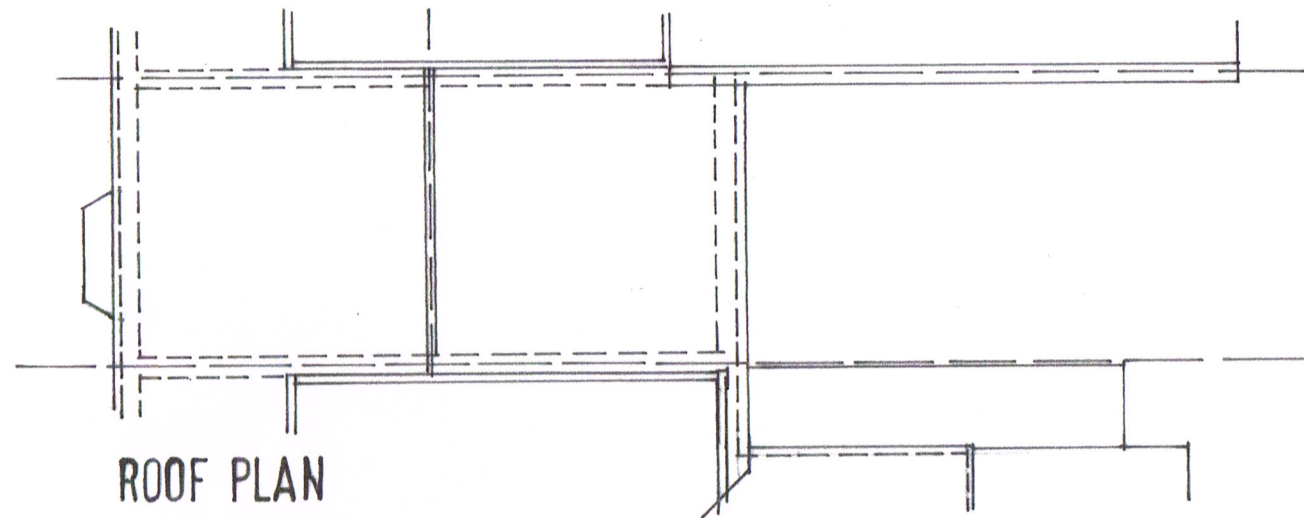



ROOF PLAN

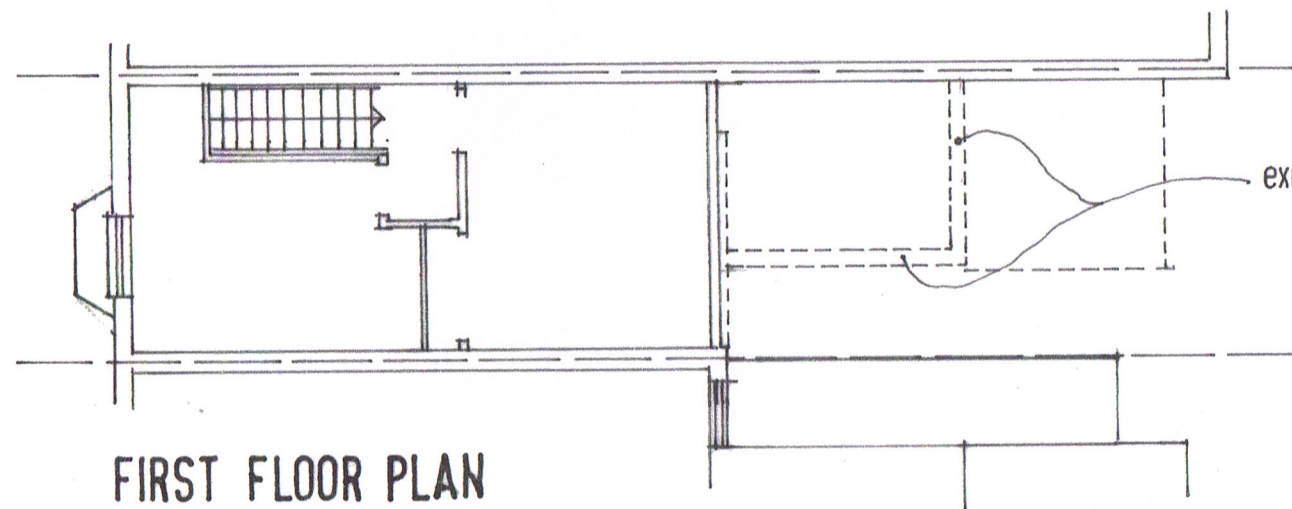


FIRST FLOOR PLAN

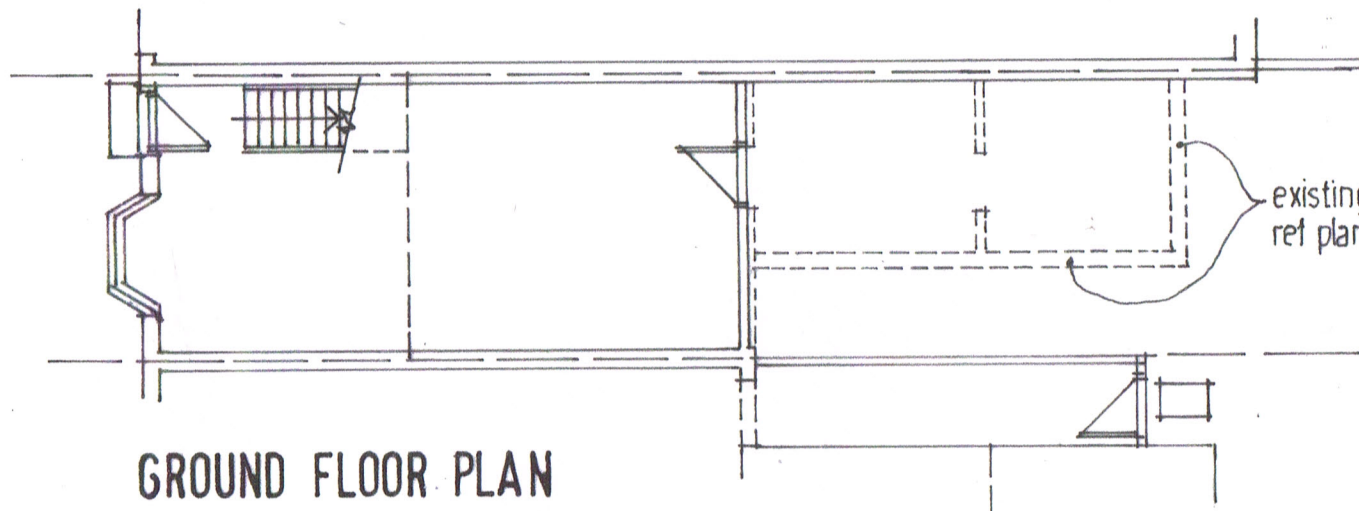

GROUND FLOOR PLAN

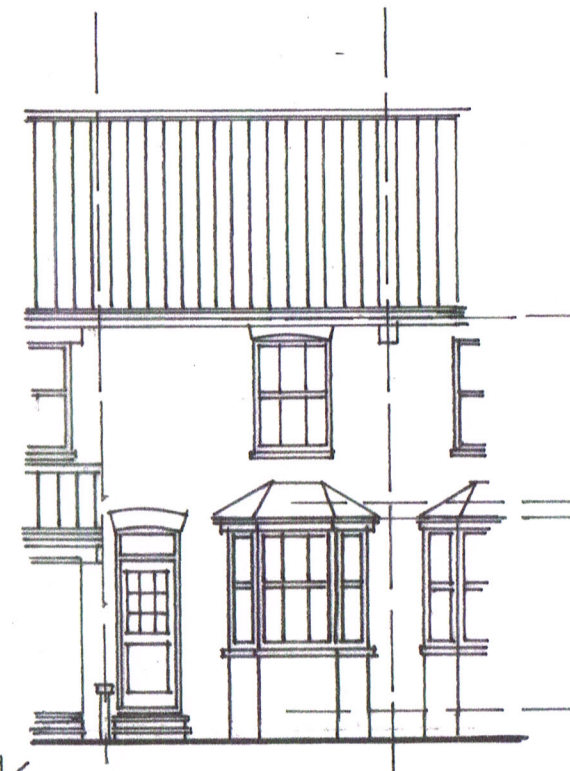 


front
ELEVATIONS

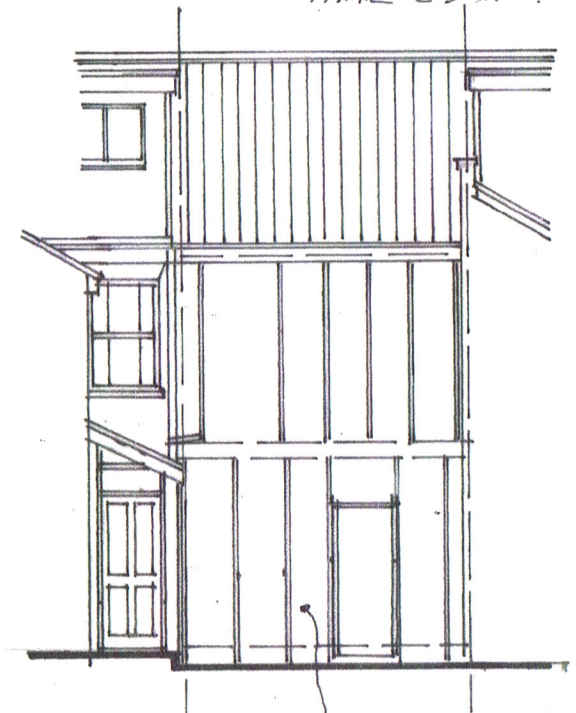

rear

temporary sheeting/
studwork

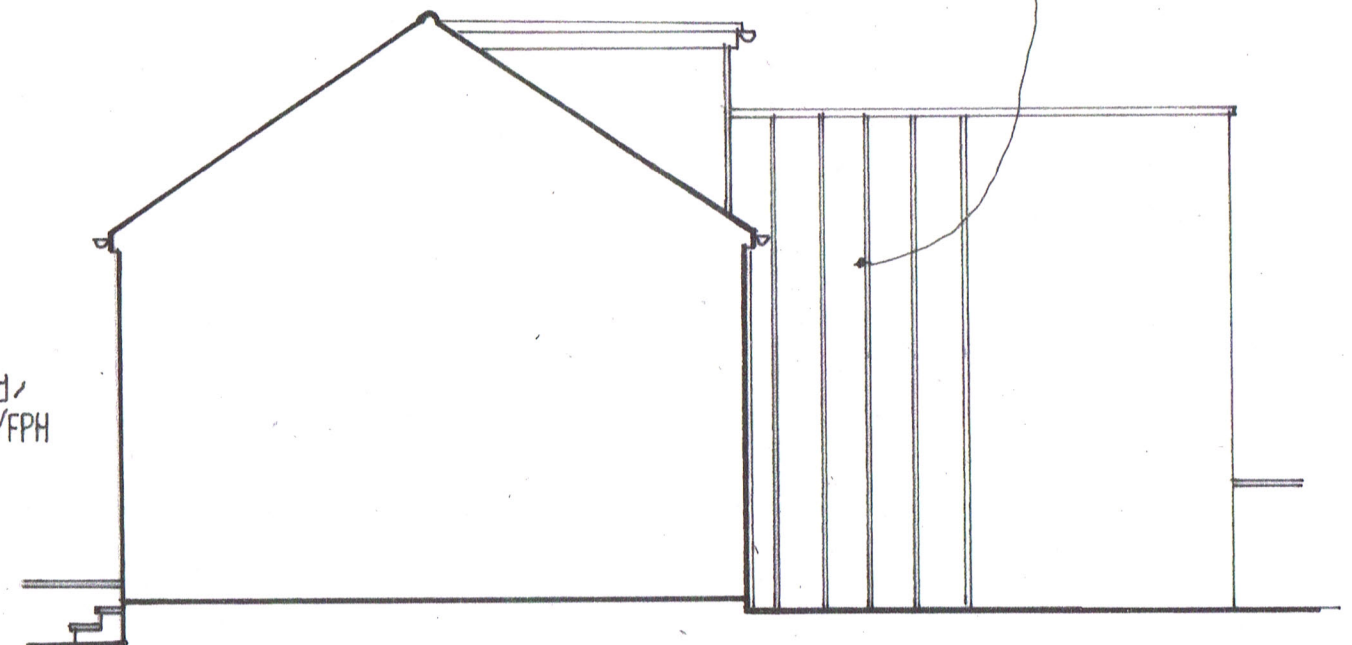

side/section