



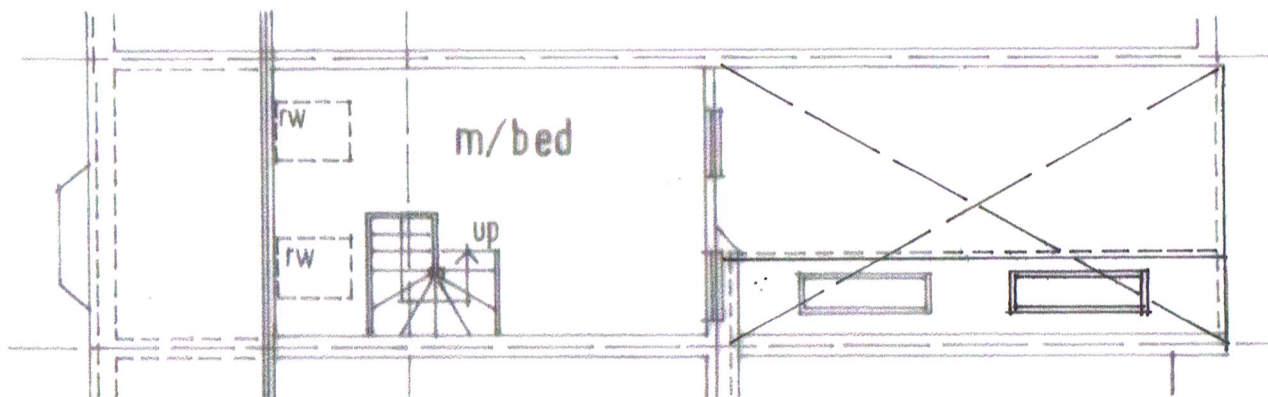


SECOND FLOOR PLAN

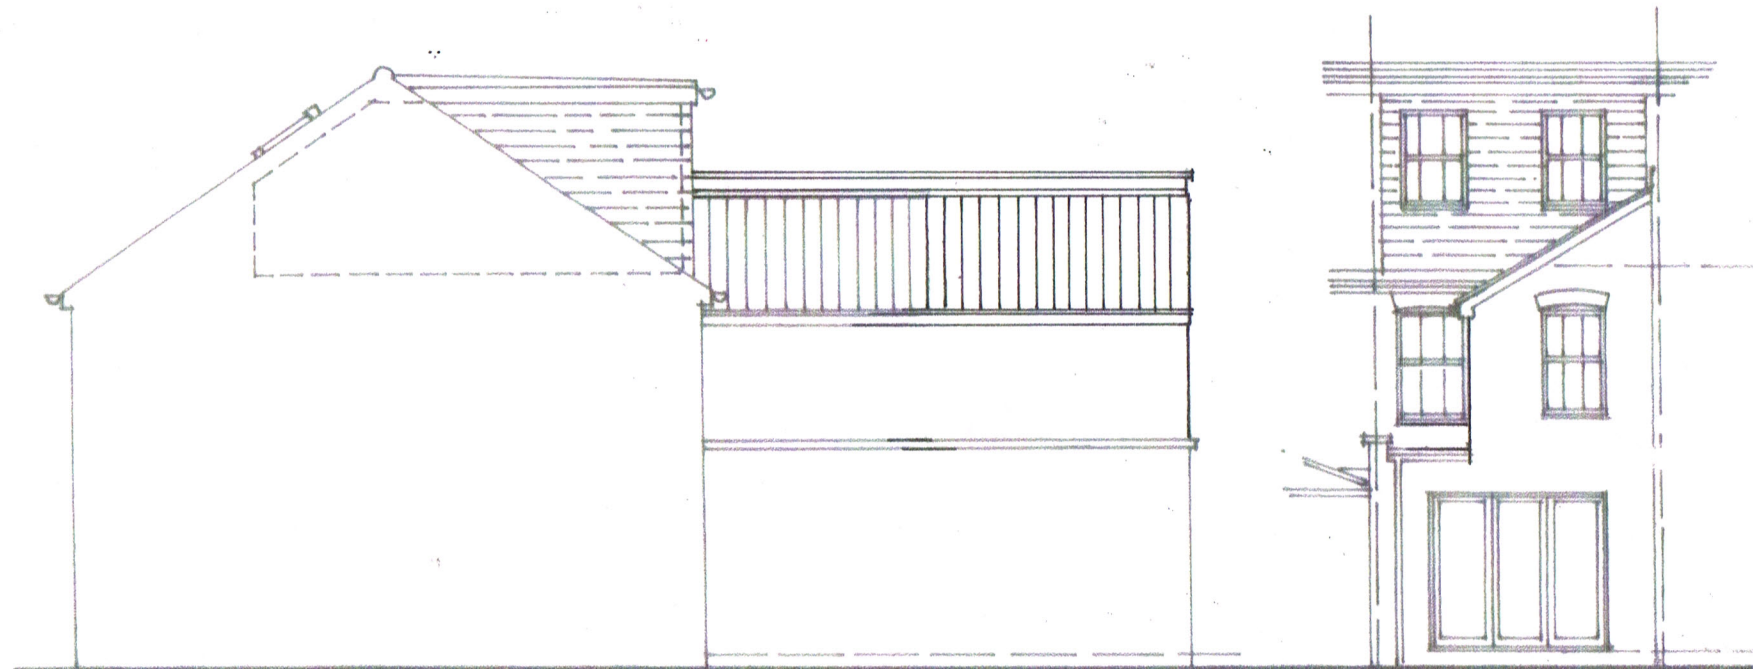


side/section
PROPOSED ELEVATIONS

rear

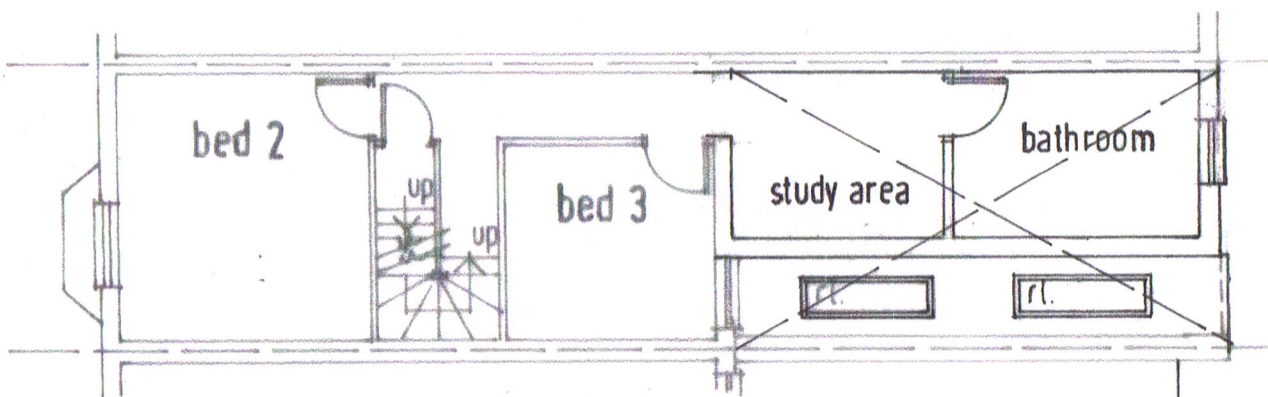

FIRST FLOOR PLAN

approved work

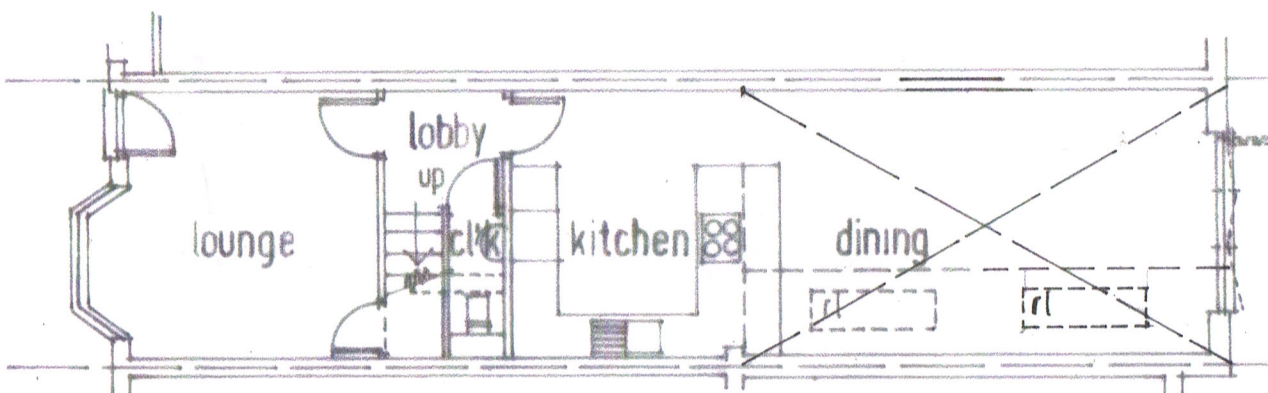


GROUND FLOOR PLAN

work approved by app. ref 23/01179/FPH



front

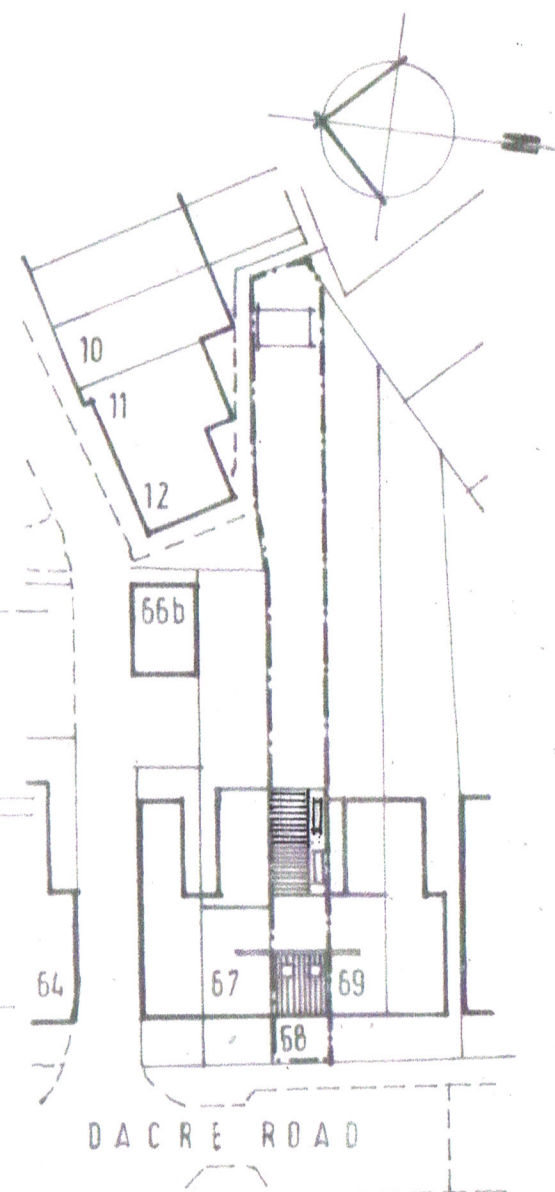

BLOCK & ROOF PLAN
1:500 scale

REV A) PLANS & ELEVATIONS AMENDED TO
SHOW DEVELOPMENT PREVIOUSLY
GRANTED MAR '25 HM.

HEATHER MOYE B.Sc Architectural Design Consultant
Corner House, 1 Balmoral Road,
Hitchin, Hertfordshire. SG5 1XG.
Tel 01462 459910

client
MR J. AUGSBURGER

job
PROPOSED LOFT CONVERSION & ALTERATION AT
68 DACRE ROAD / HITCHIN / HERTS

subject
PROPOSED PLANS AND ELEVATIONS
(A3 sheet size)

scale 1:100, 1:500

date JAN. 2025

drawn HM

drawing no.
HM-24662-02

rev.
A

0 1 2 3 4 5 6 7 8 9 10

METRES