




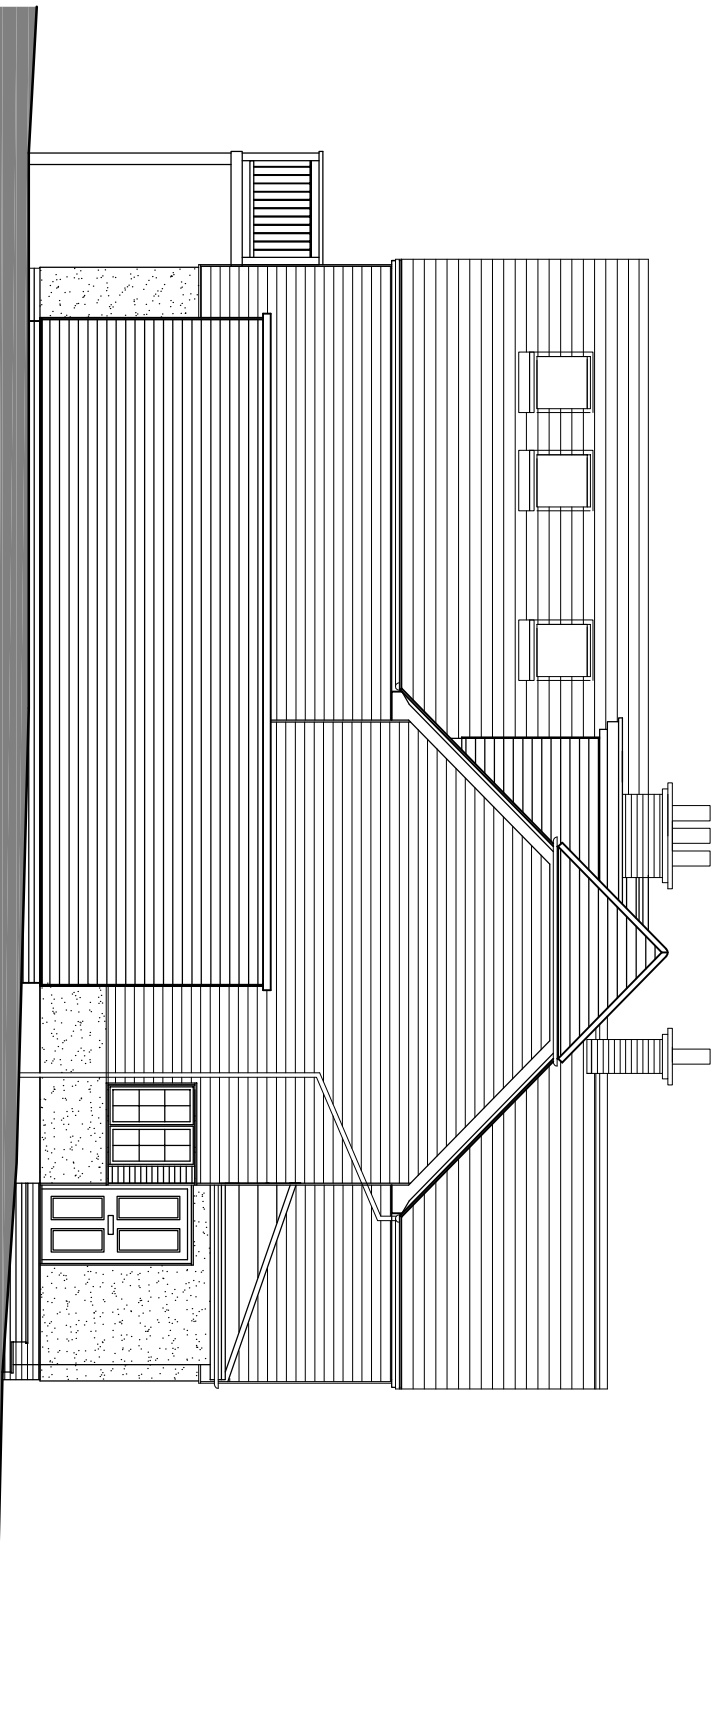


PROPOSED SIDE NORTH ELEVATION B

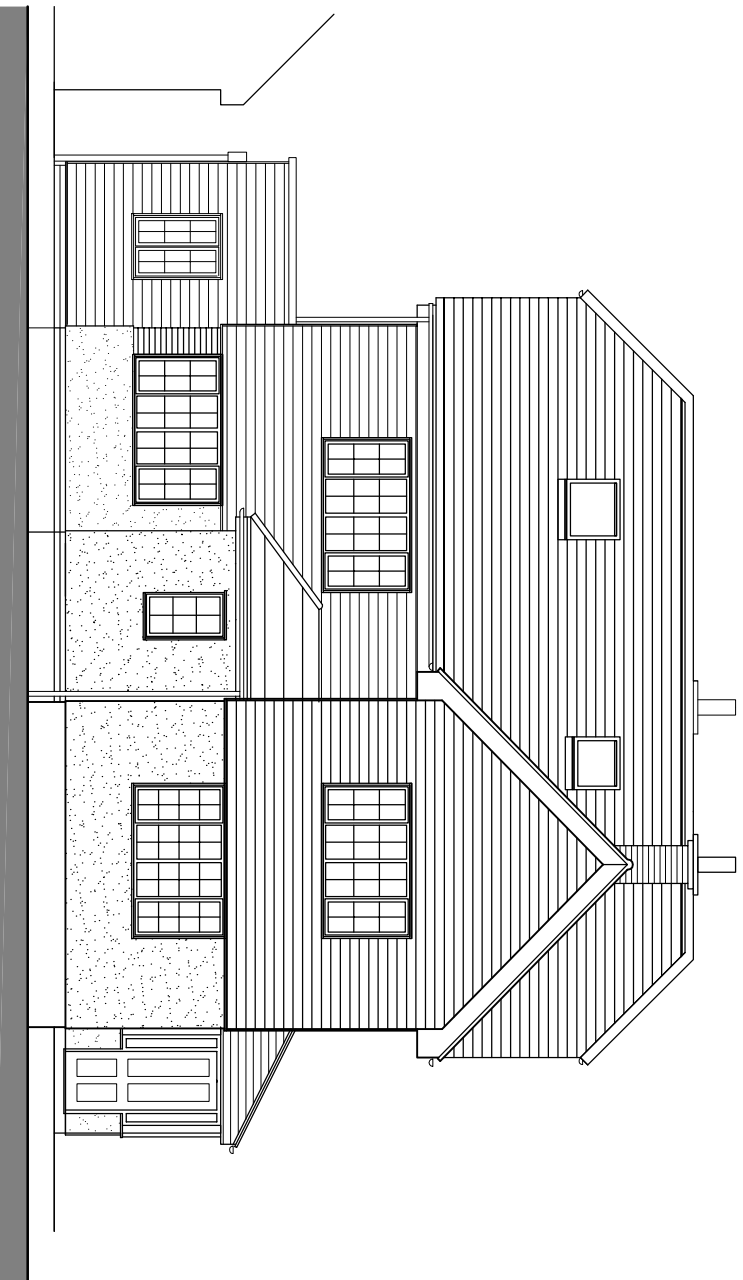

PROPOSED FRONT WEST ELEVATION B

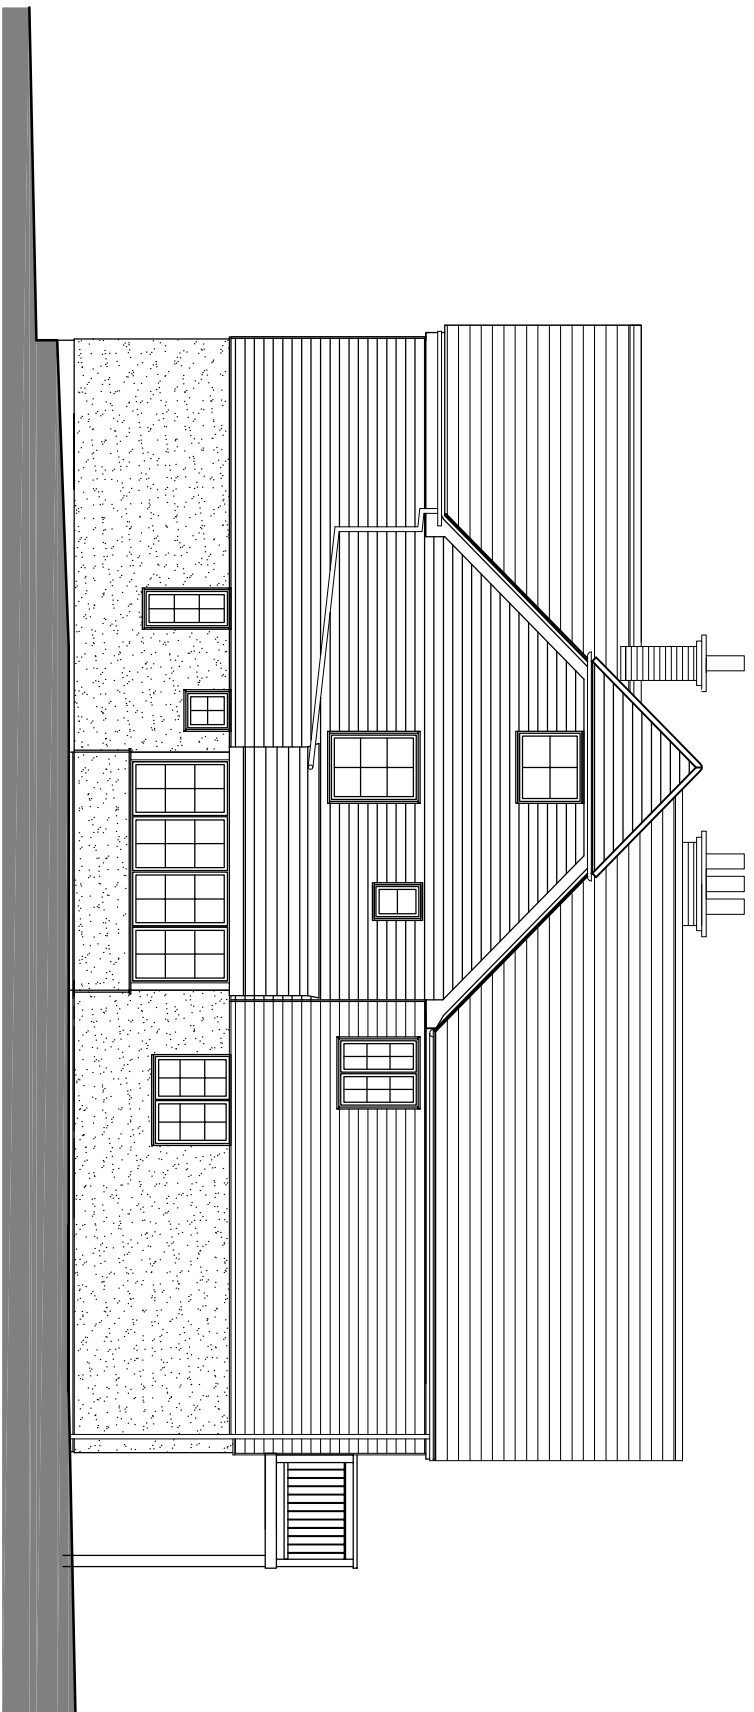

PROPOSED SOUTH SIDE ELEVATION

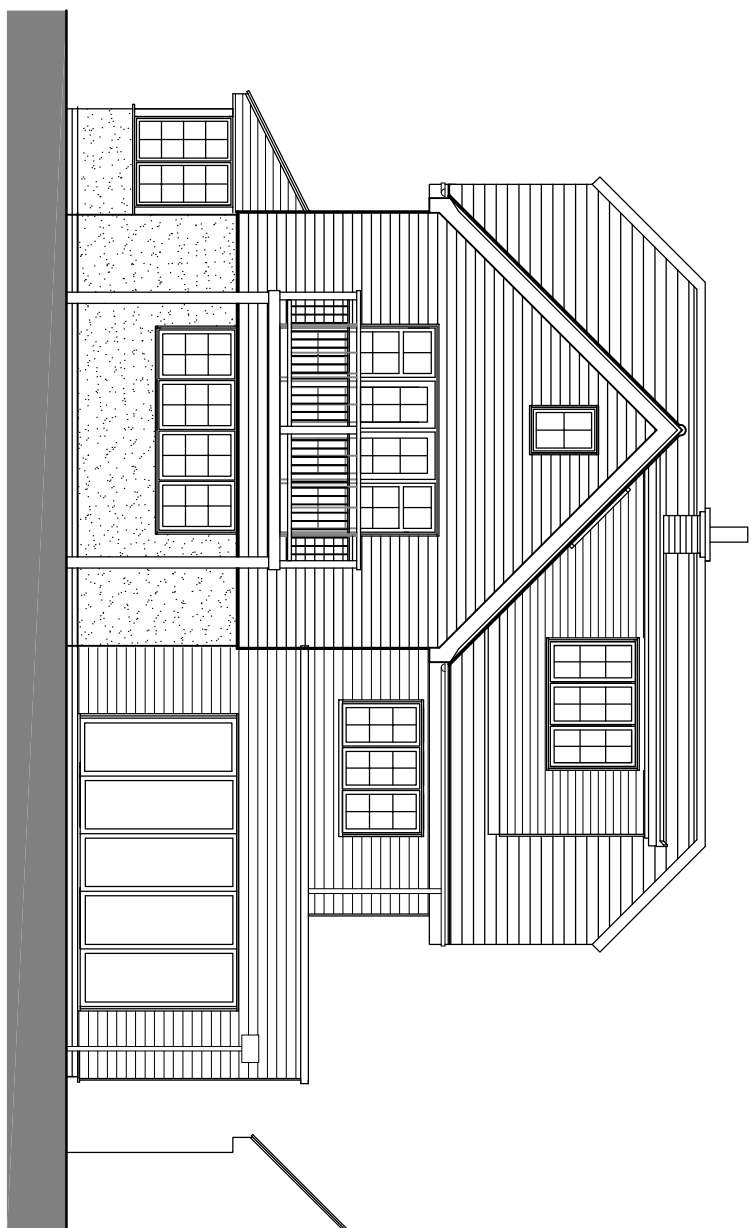


PROPOSED REAR EAST ELEVATION B



Scale 1:100 0 1 2.5 5 10m

- MATERIALS**
- Walls - black timber cladding
 - Plinth - black painted masonry
 - Roof - plain tiles
 - Doors - white upvc to match existing
 - Windows - white upvc to match existing
 - Balcony - hardwood frame & floor boards
 - Balustrade - hardwood timber spindles & handrails


Scale 1:500 0 5 12.5 25 50m

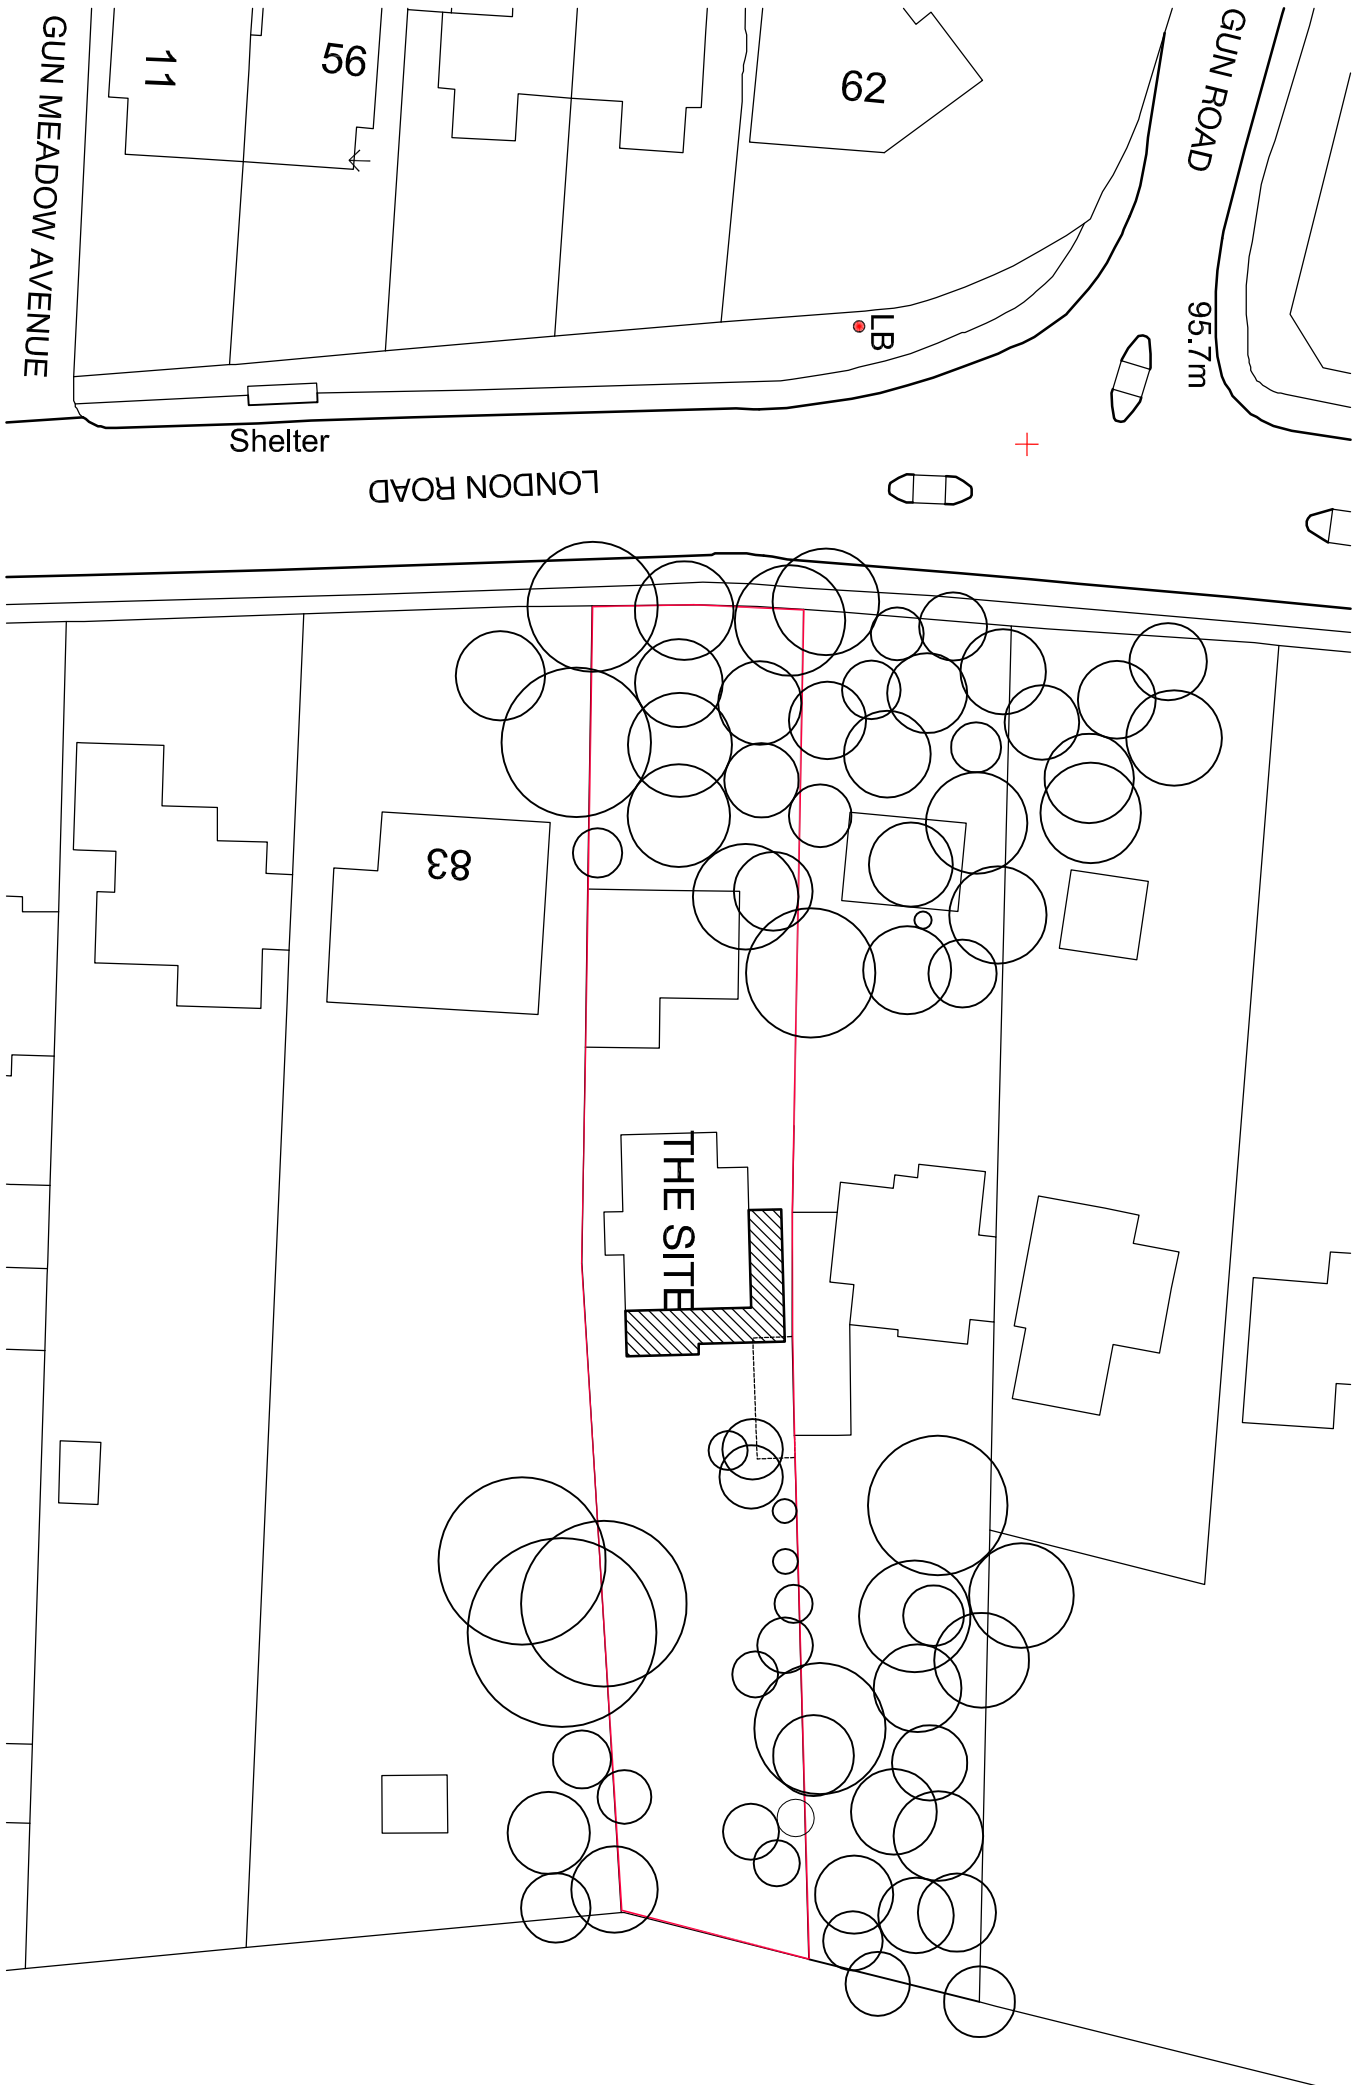


SITE PLAN

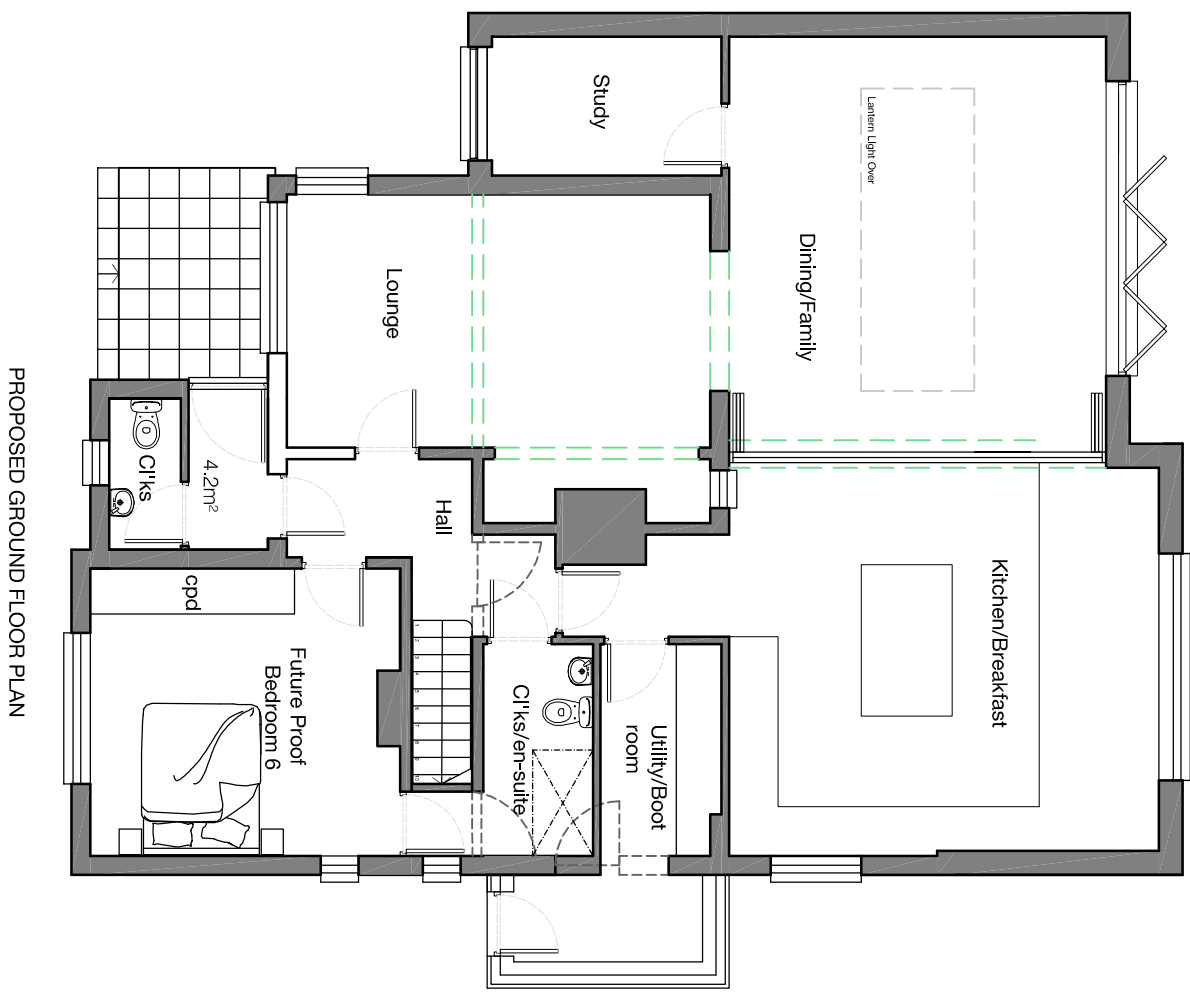 


PROPOSED GROUND FLOOR PLAN

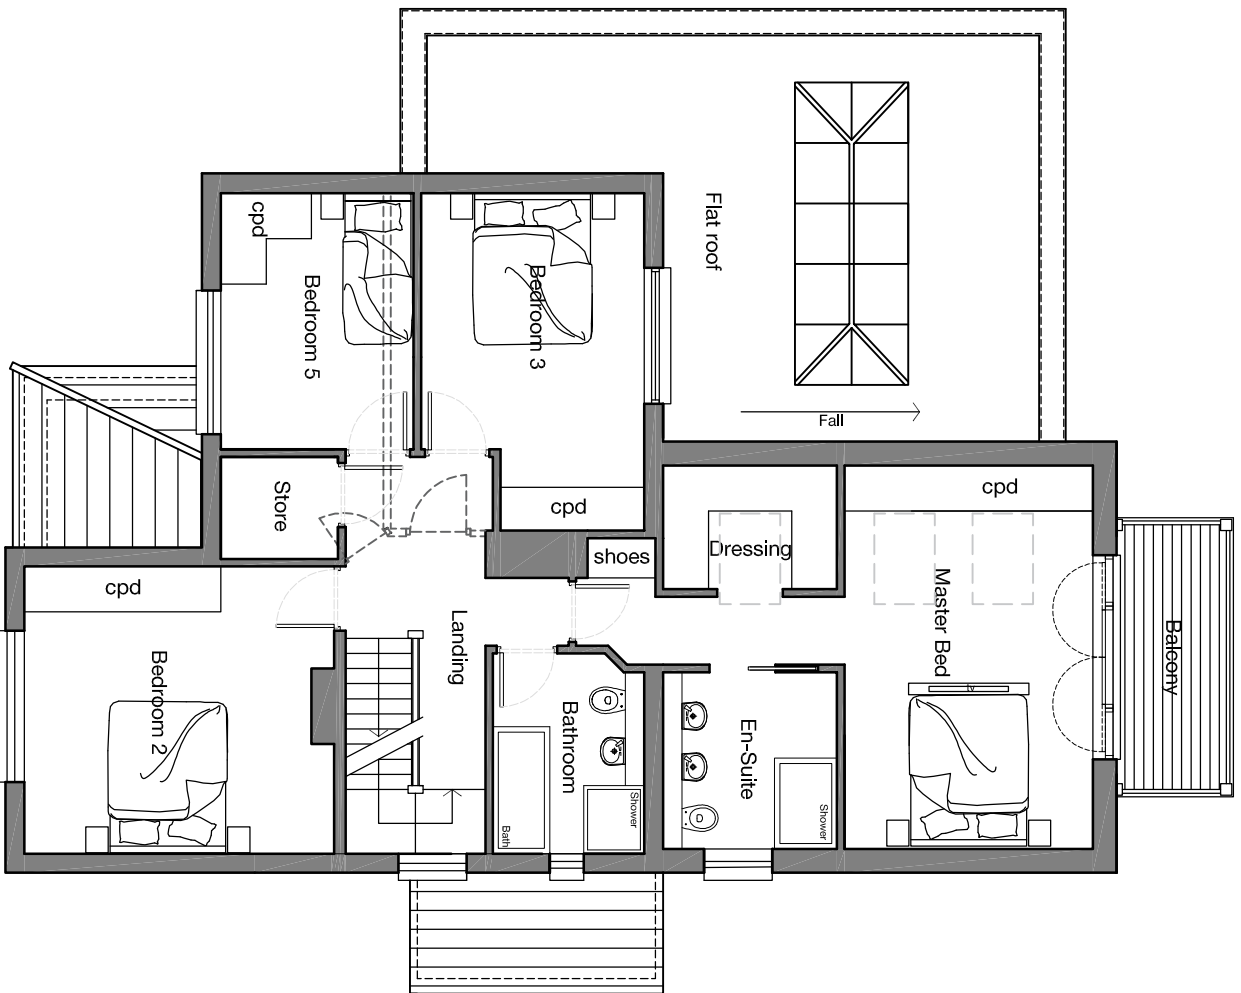

PROPOSED FIRST FLOOR PLAN

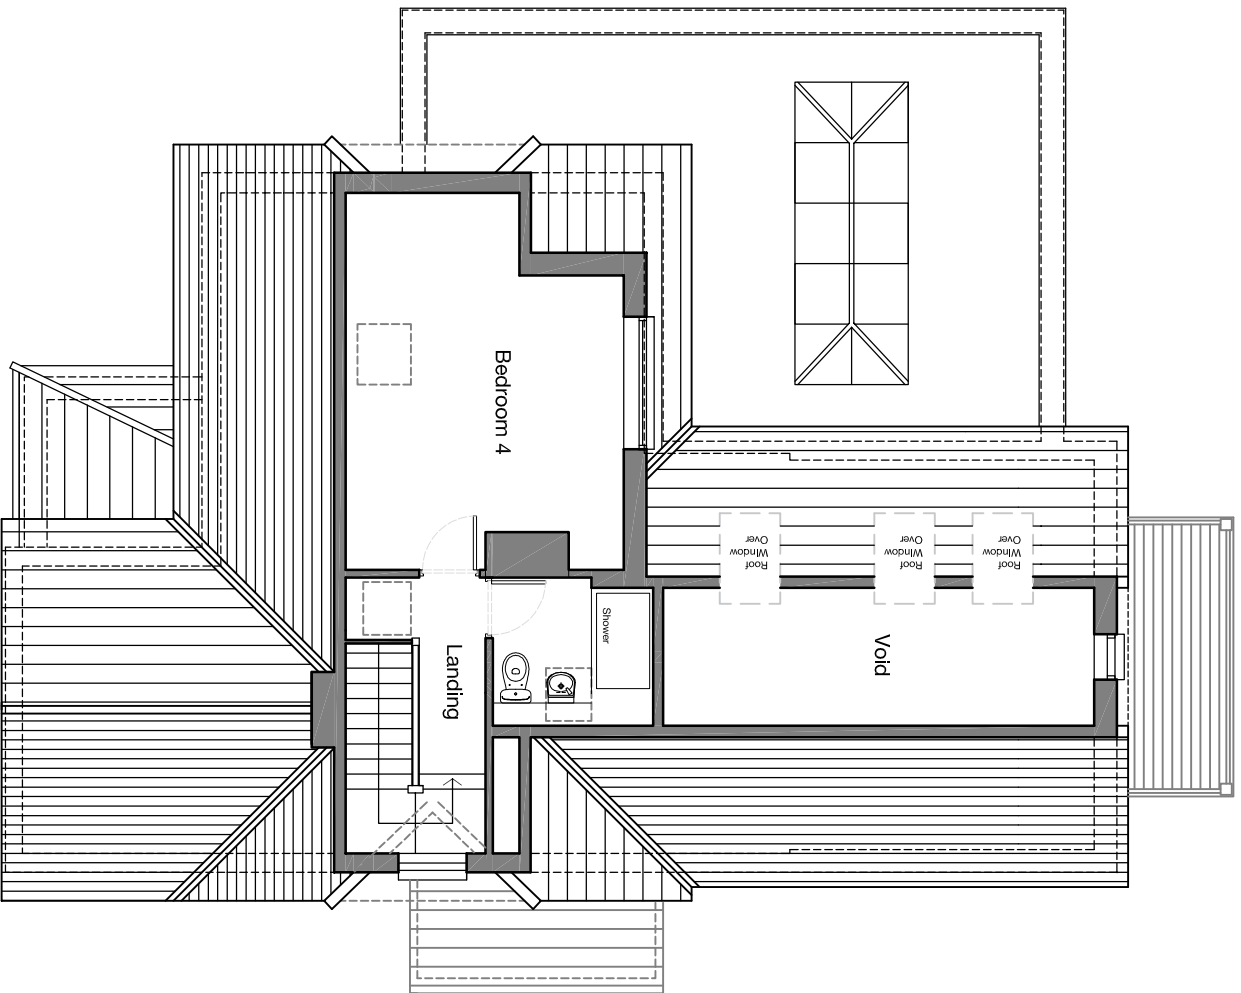

PROPOSED SECOND FLOOR PLAN

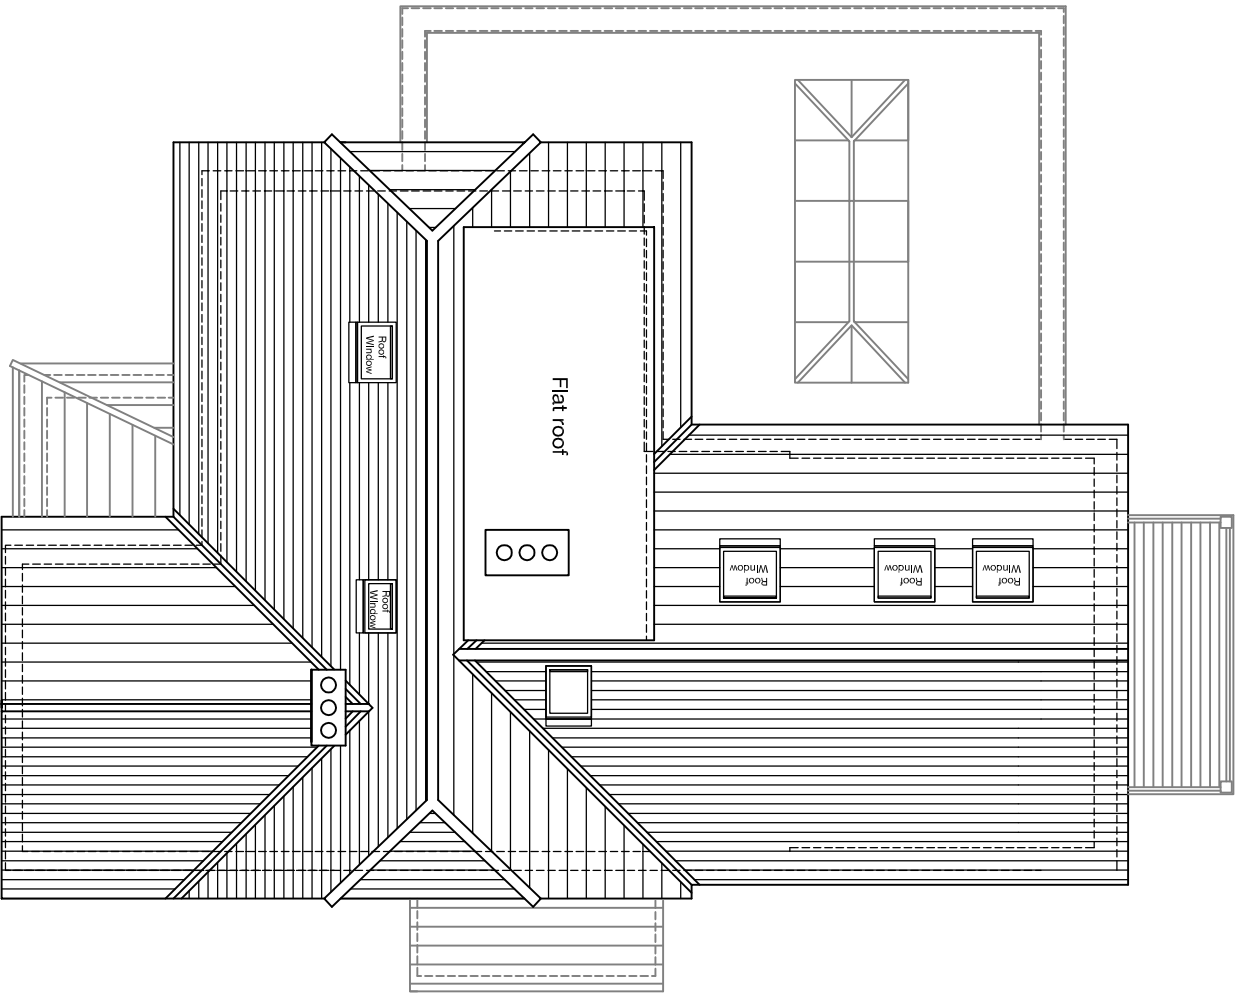

PROPOSED ROOF PLAN