


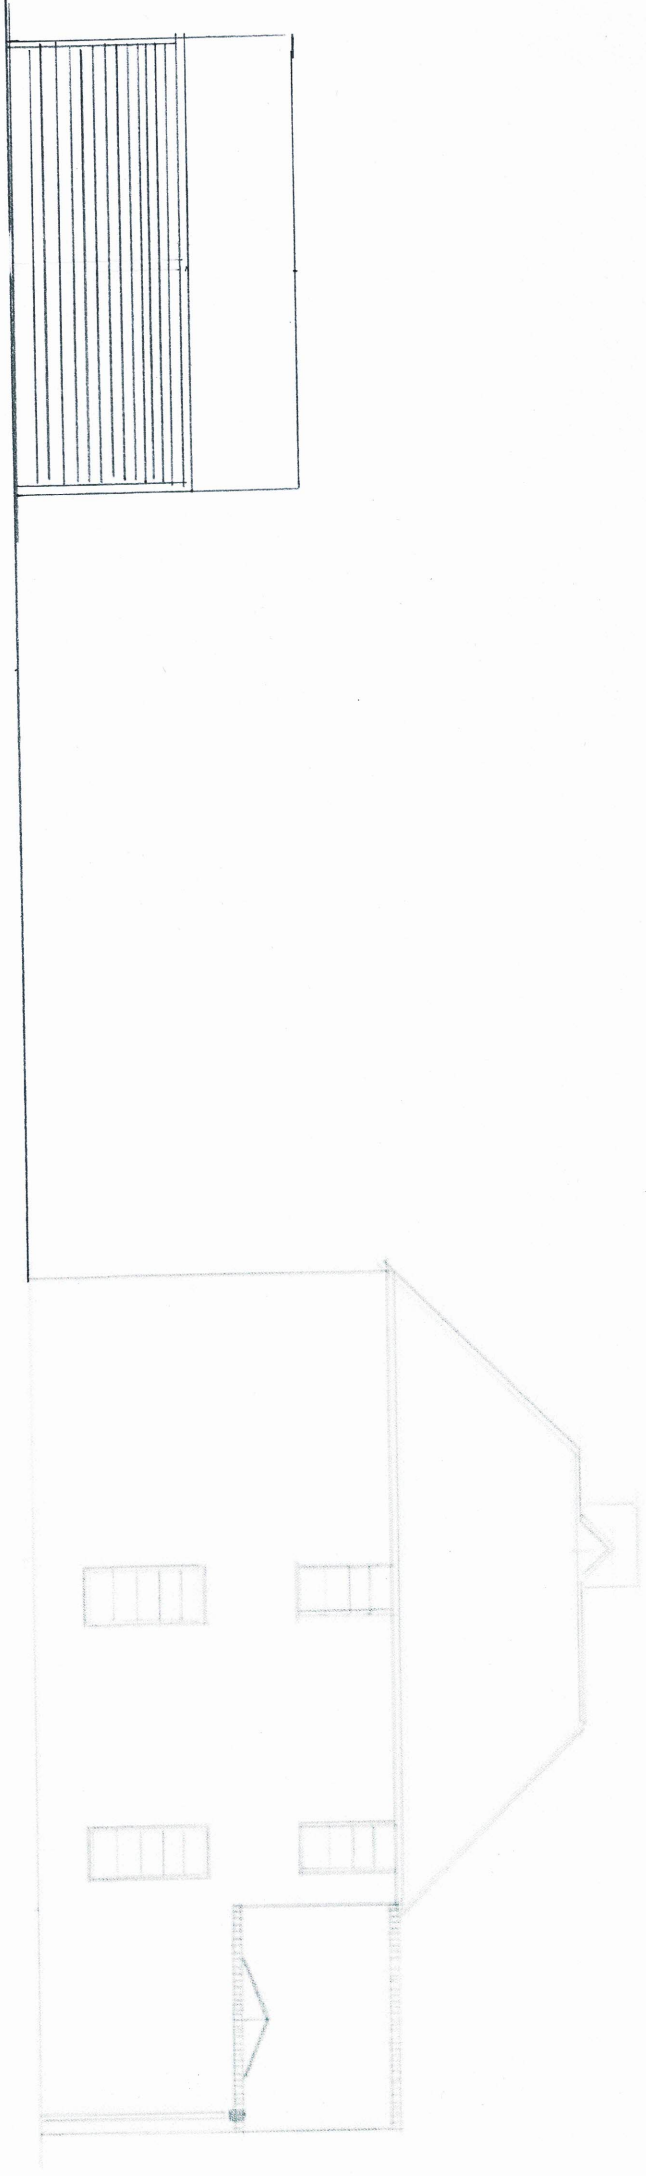

PROPOSED SOUTH ELEVATION



50 Stevenage Road
Knebworth
SG3 6NN
Proposed South Elevation
Scale 1:100
Drawing No SK004