


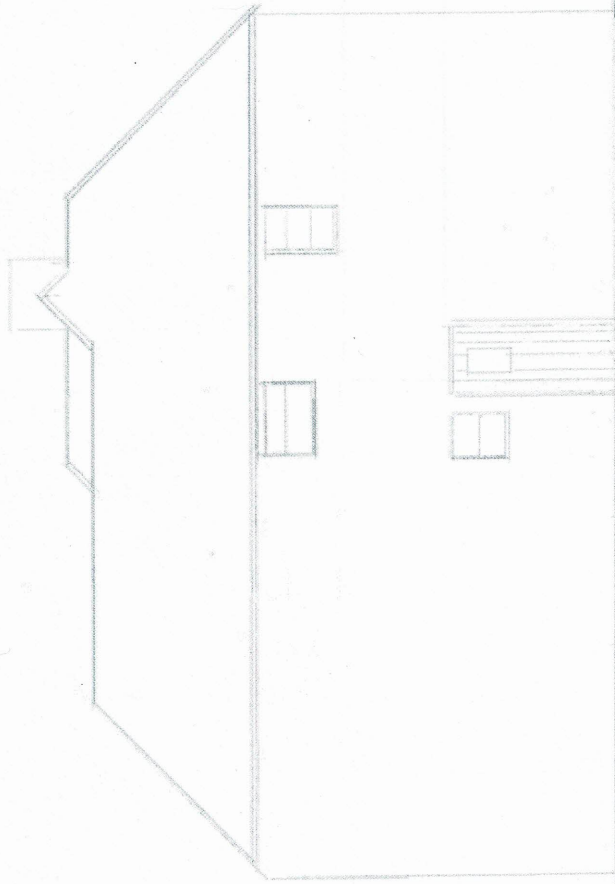

PROPOSED NORTH ELEVATION



50 Stevenage Road
Knebworth
Herts
SG3 6NN
Proposed North
Elevation
Scale : 1:100
Drawing No SK003