


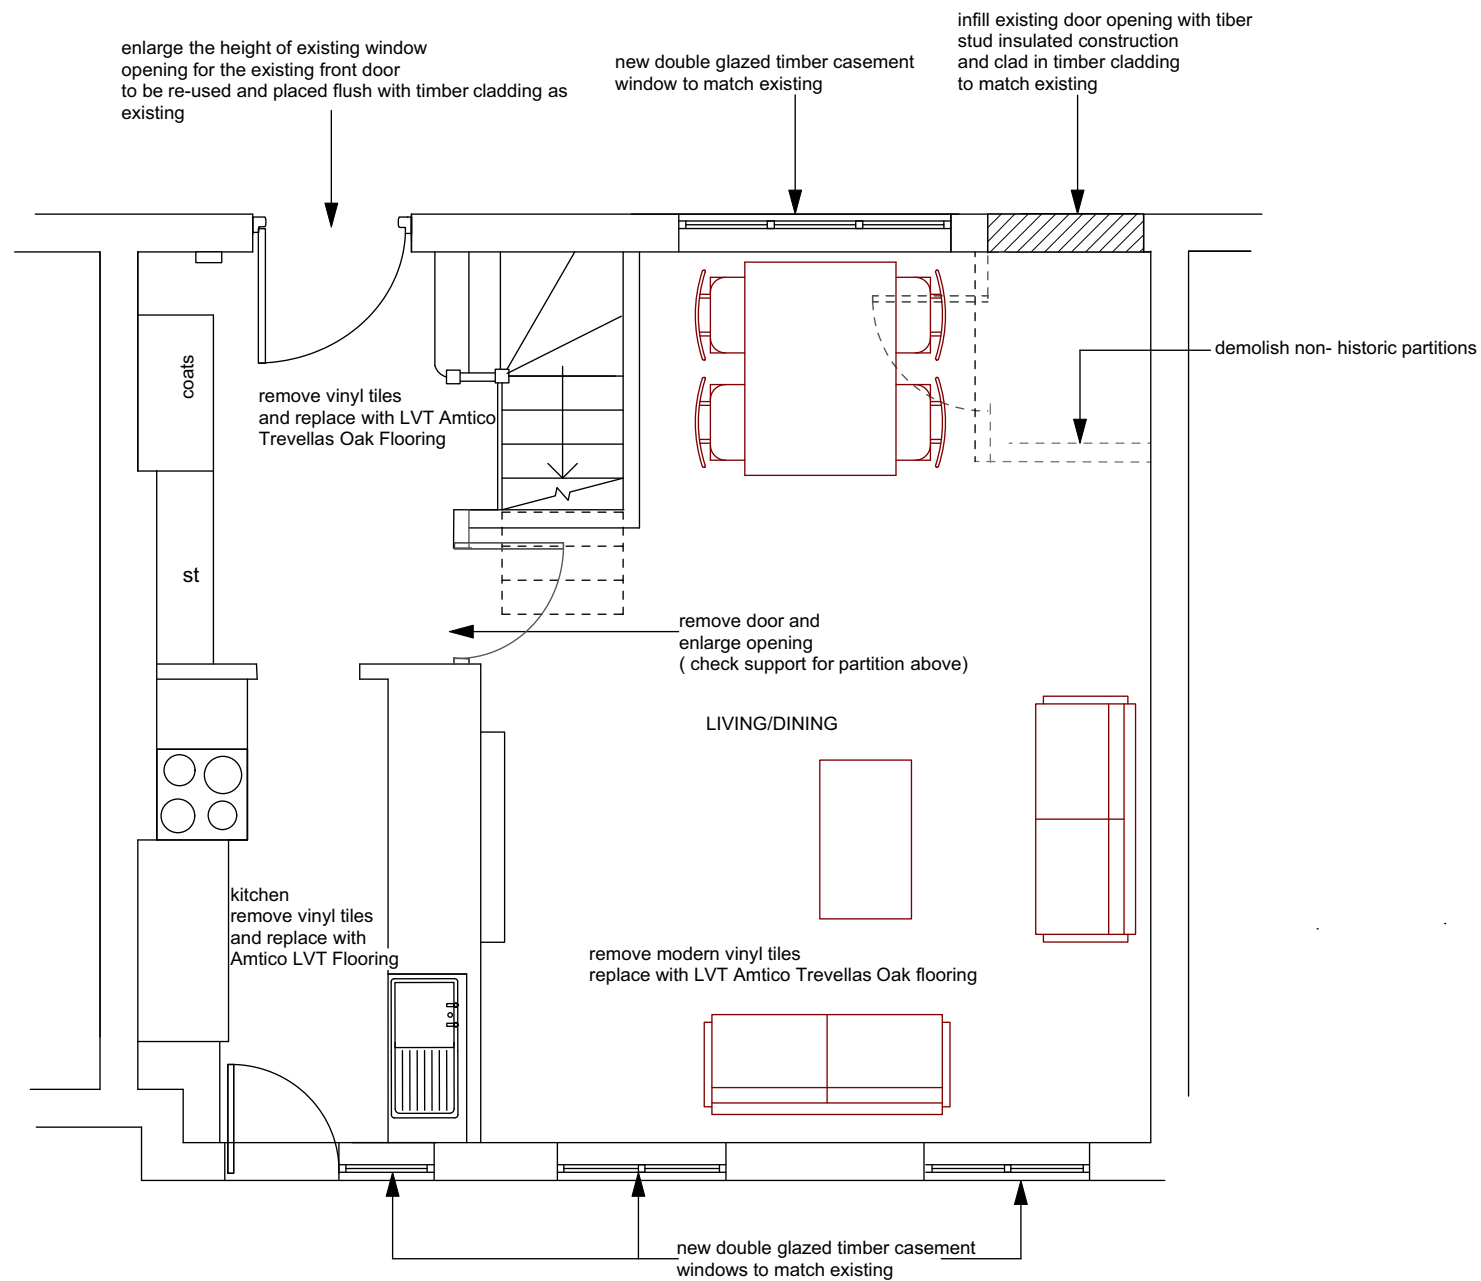


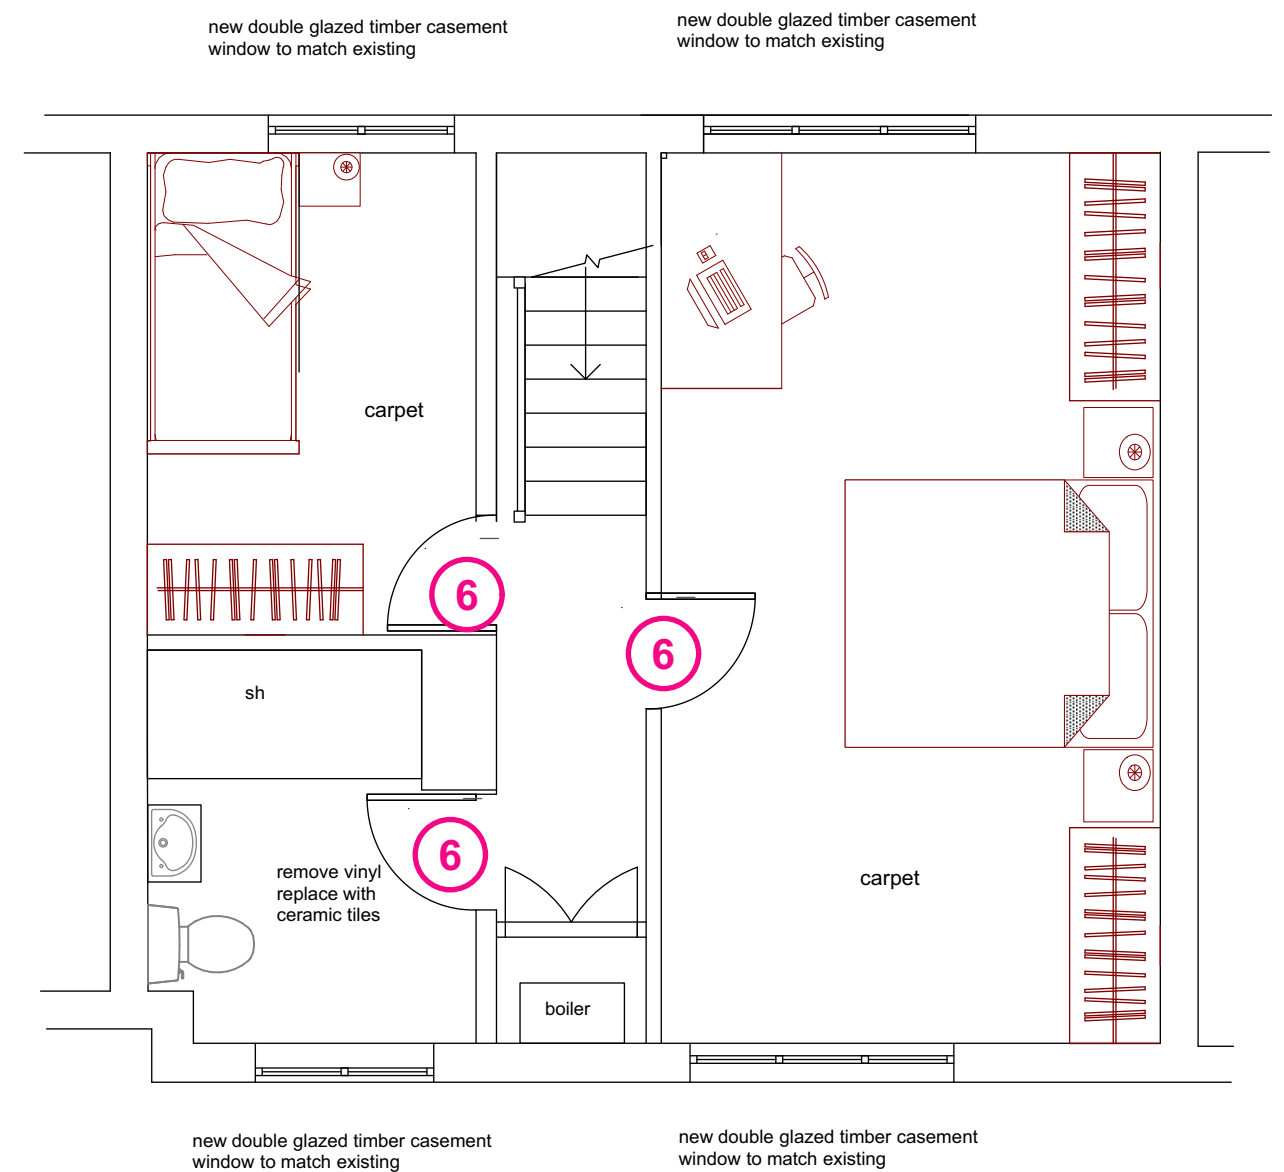

PROPOSED GROUND FLOOR PLAN

 

PROPOSED FIRST FLOOR PLAN

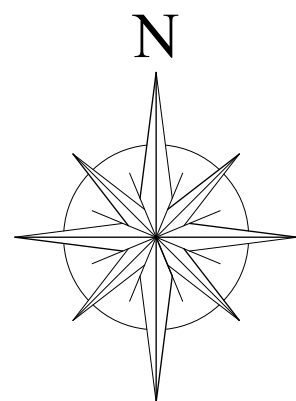

ALL MODERN INTERNAL DOORS TO BE REPLACED WITH CLOSED PLANKED COTTAGE TIMBER DOORS

ALTARAS ARCHITECTURE LTD

41 High Street, Barkway
Herts SG8 8EA
Tel : 01763 848952
Email : dolores@altarasarchitecture.co.uk

3 CHURCH LANE, BARKWAY
HERTS SG8 8EJ
PROPOSED ALTERATIONS

Proposed Floor Plans

Drawn by:	DA
Checked by:	DA
Scale:	1:50@A3
Date:	May 2025
Drawing No:	PP/CL/P02