





2 Front Elevation
1 : 50




3 Rear Elevation
1 : 50

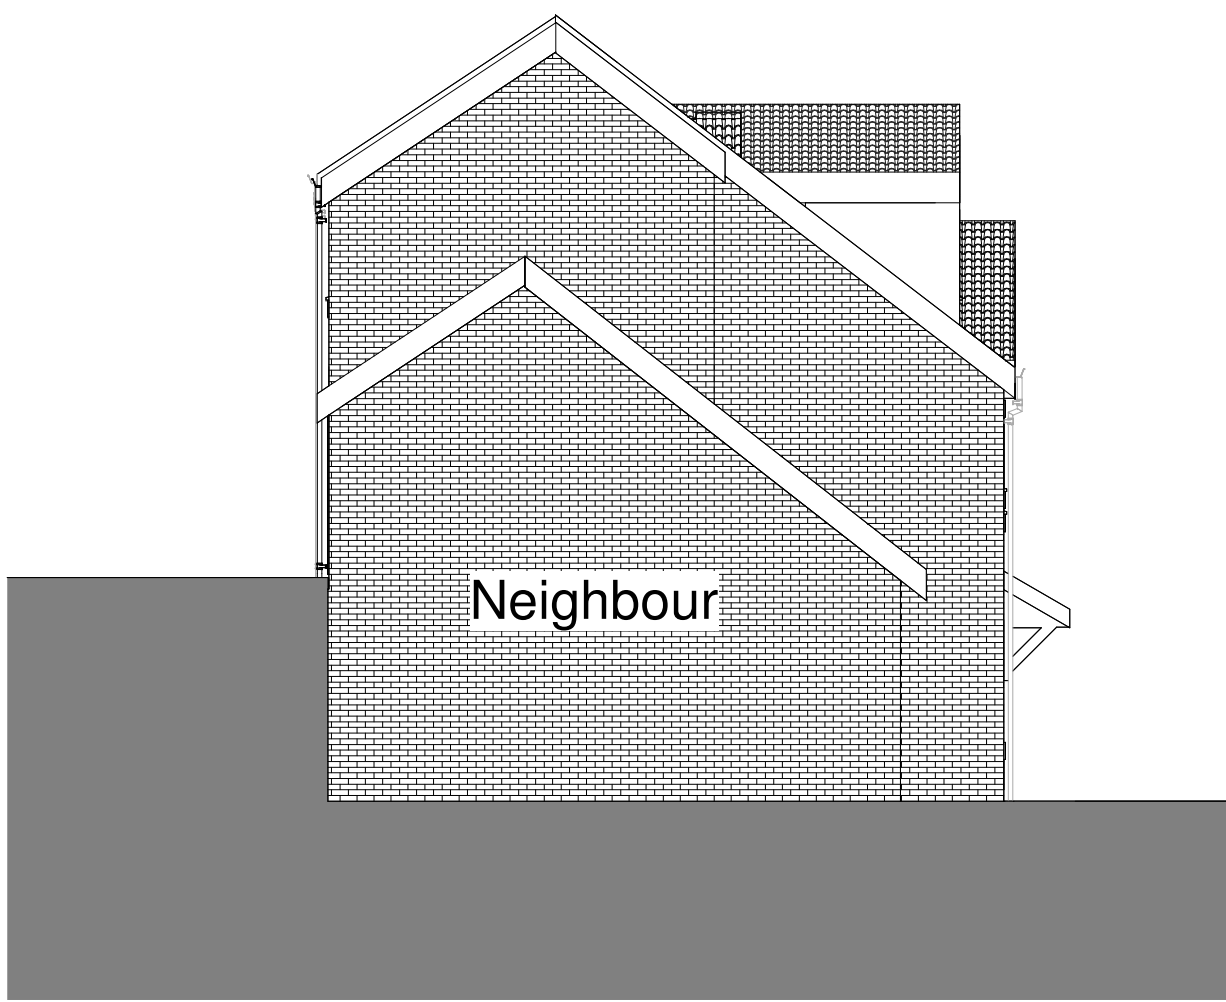

1 East Elevation
1 : 100

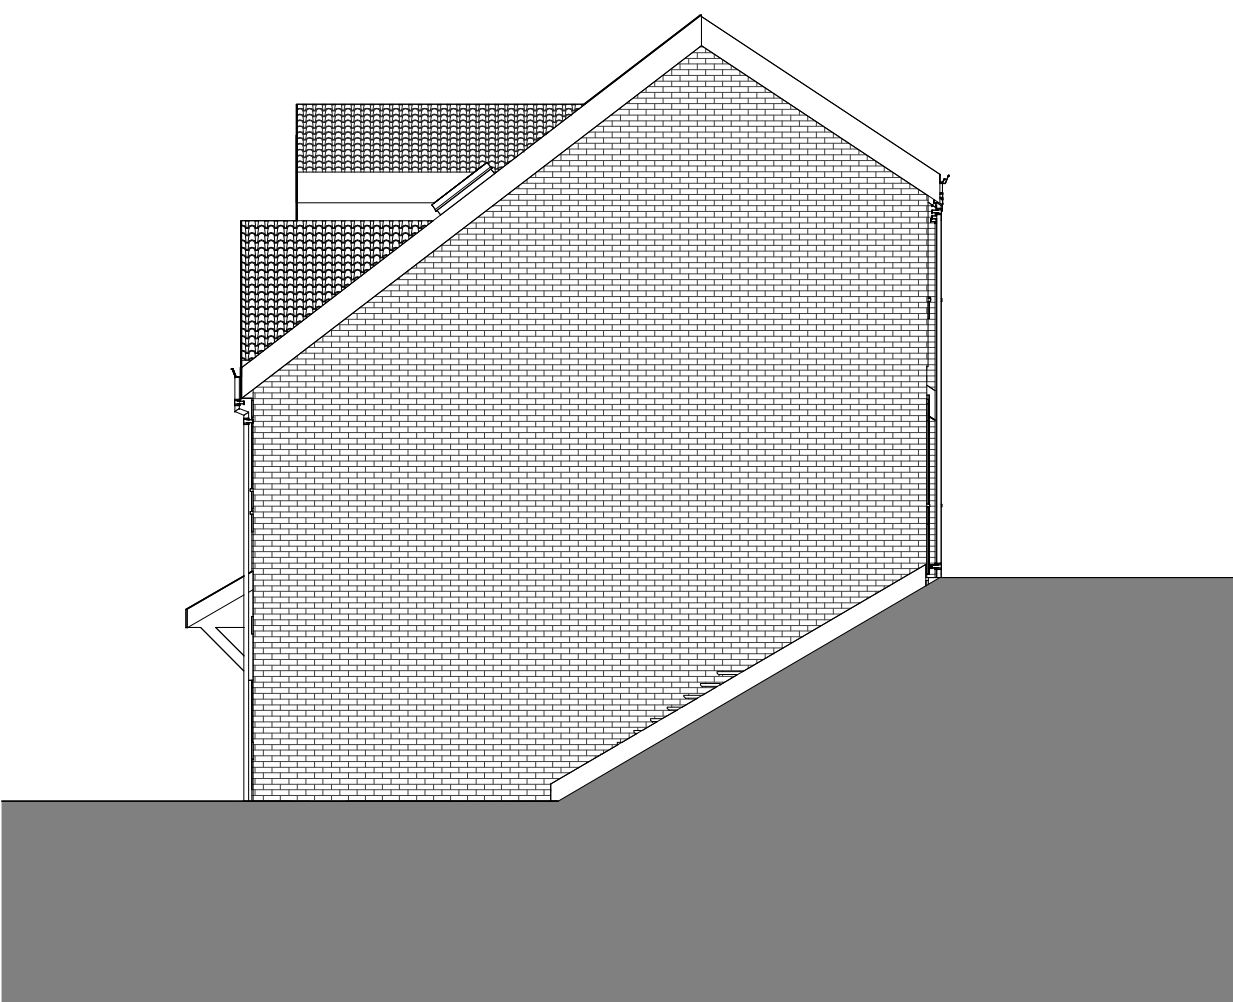

4 West Elevation
1 : 100

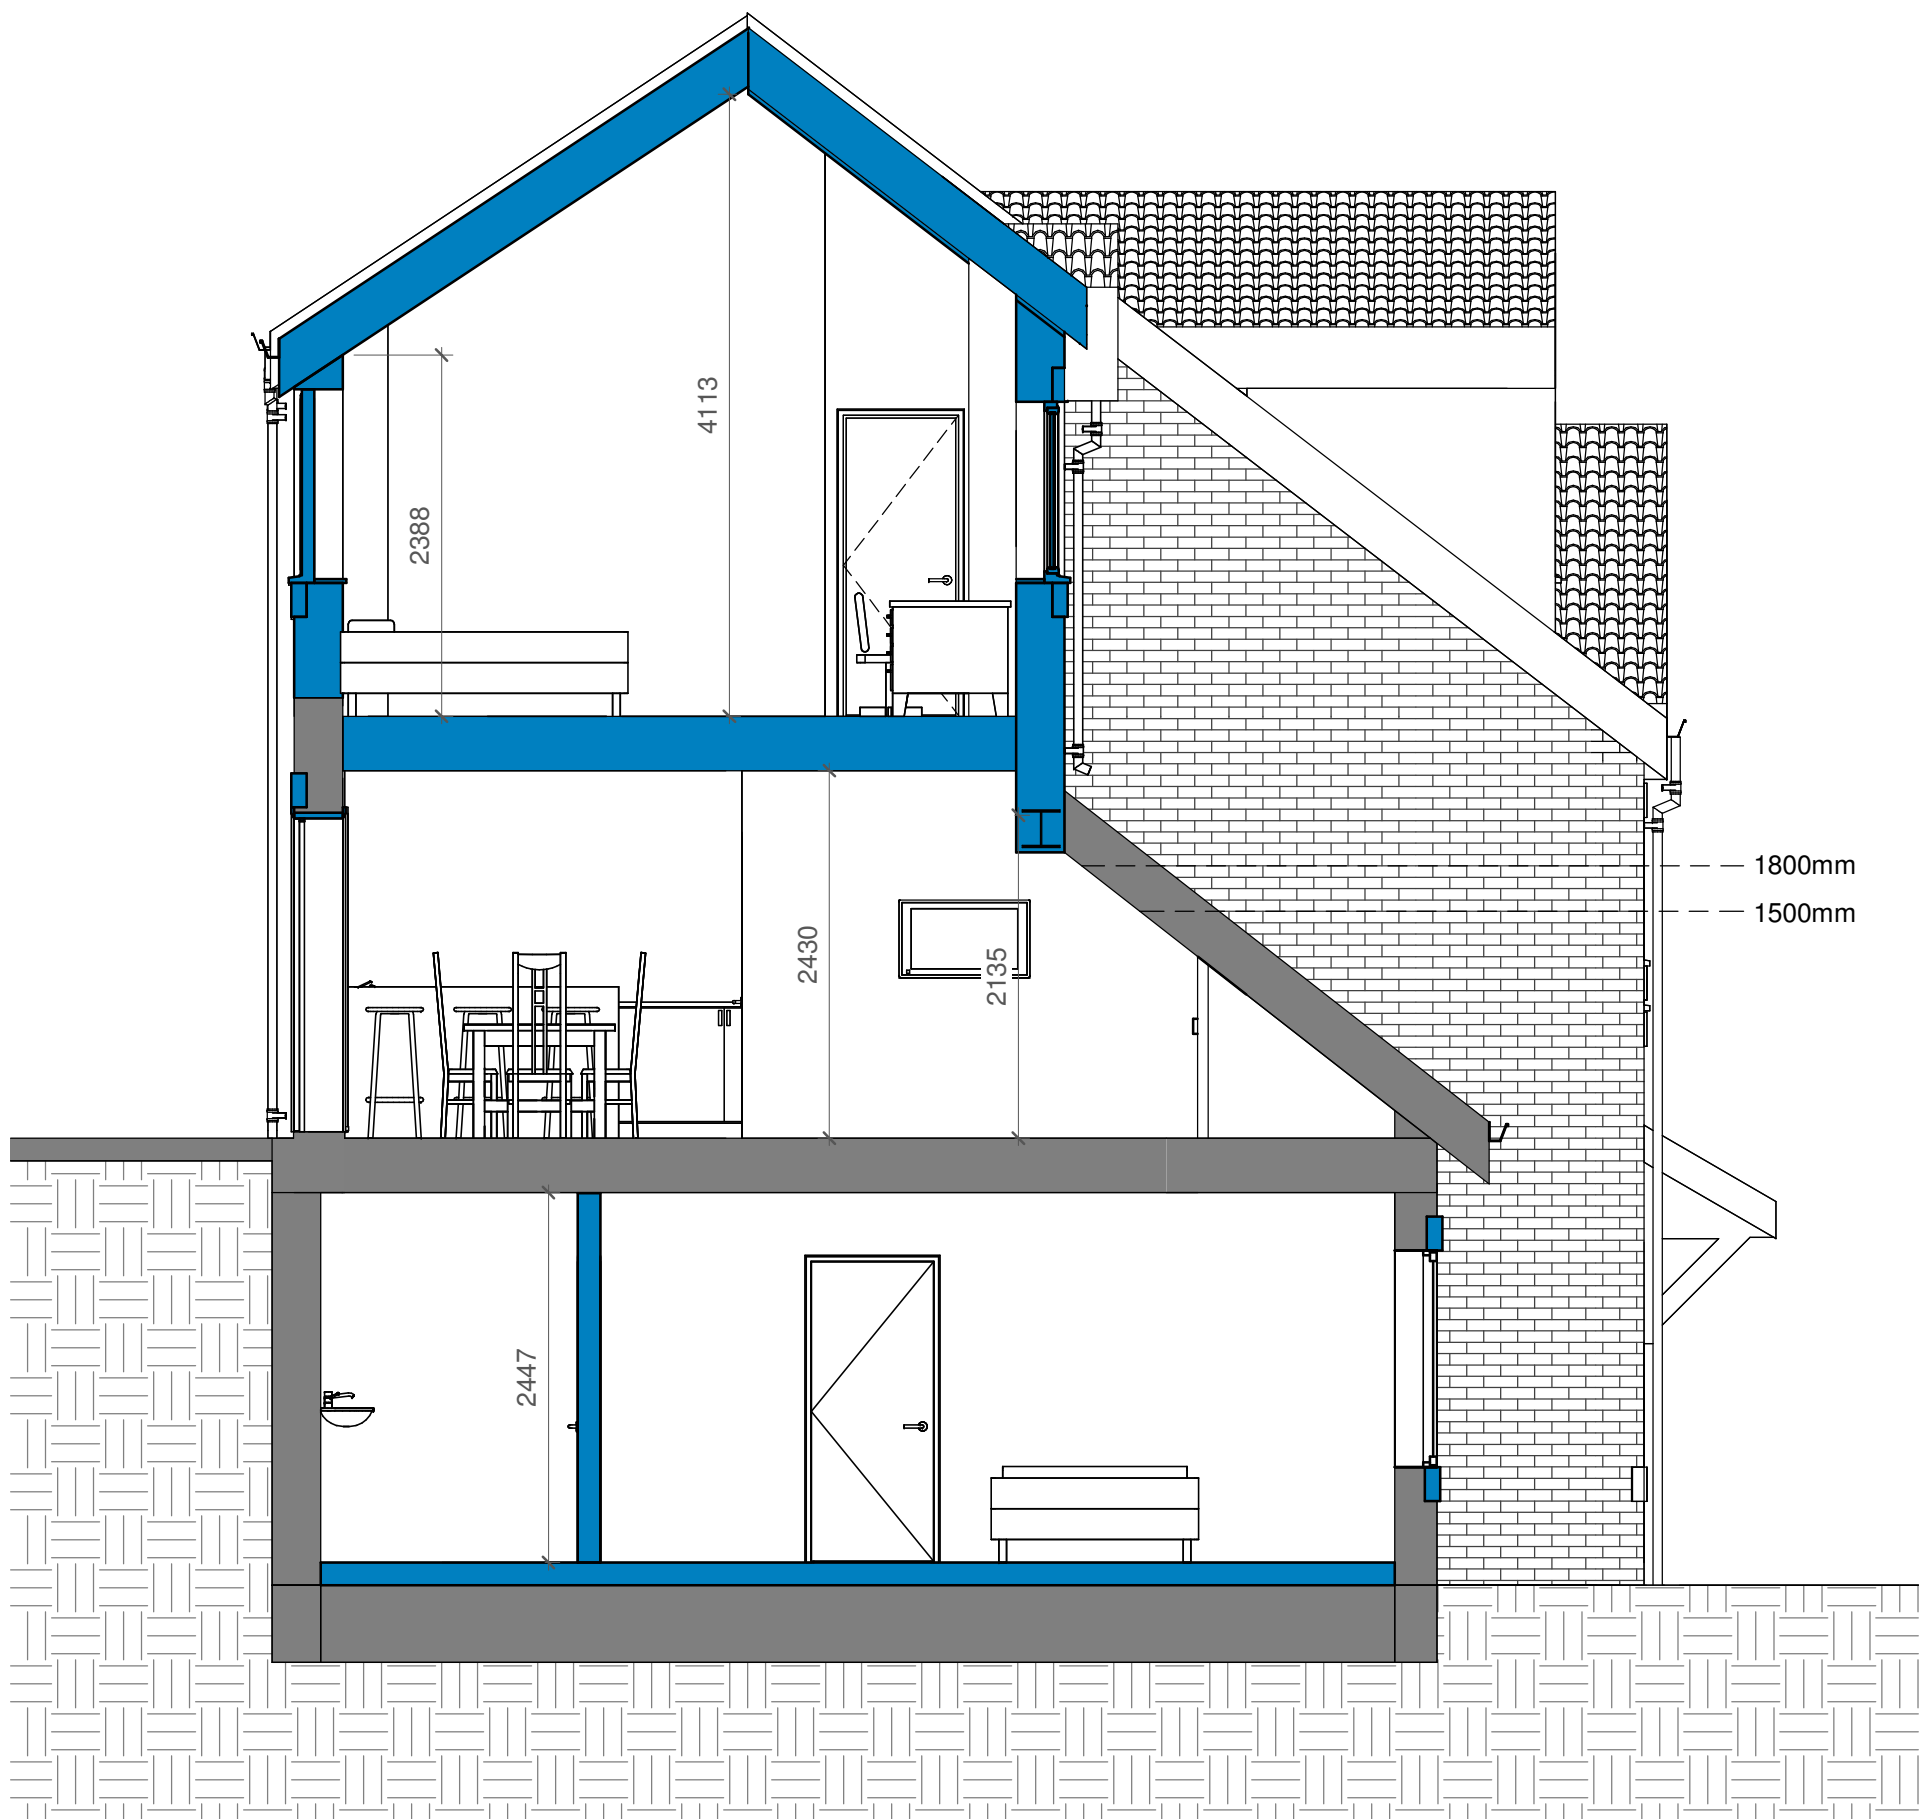

5 Section 5
1 : 50

MATERIALS

Roof
Red concrete tiles to match existing

Walls
Red brick to match existing

Doors
White UPVC to match existing


Windows
White UPVC to match existing



Red Brick



Clay

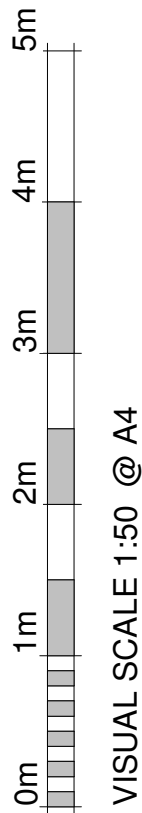

Revision Number	Revision Description	Revision Date	Issued by
Revision			

Planning

Status:
Dimensions, areas and levels where given are only approximate and subject to site survey.
All dimensions are to be checked on site. Figured dimensions only are to be taken from this drawing.
This drawing is to be read in conjunction with all relevant consultants and/or specialists drawings/documents and any discrepancies or variations are to be notified to the Architect before the affected work commences. This drawing is copyright and remains the property of the Architects.



telephone:01462 453931
email:info@croearchitects.co.uk
web: www.croearchitects.co.uk

Project:
10 Springhead Lane,
Hitchin,
SG4 0LJ

Client:
Mr & Mrs Buschhaus

Drawing name:
As Proposed - Elevations

Scale: As indicatedA1	Drawing number	Revision
Date: 01 - 22	25036 - 011	
Drawn by: AB		