


EXISTING ELEVATIONS: SCALE 1:100 @ A1

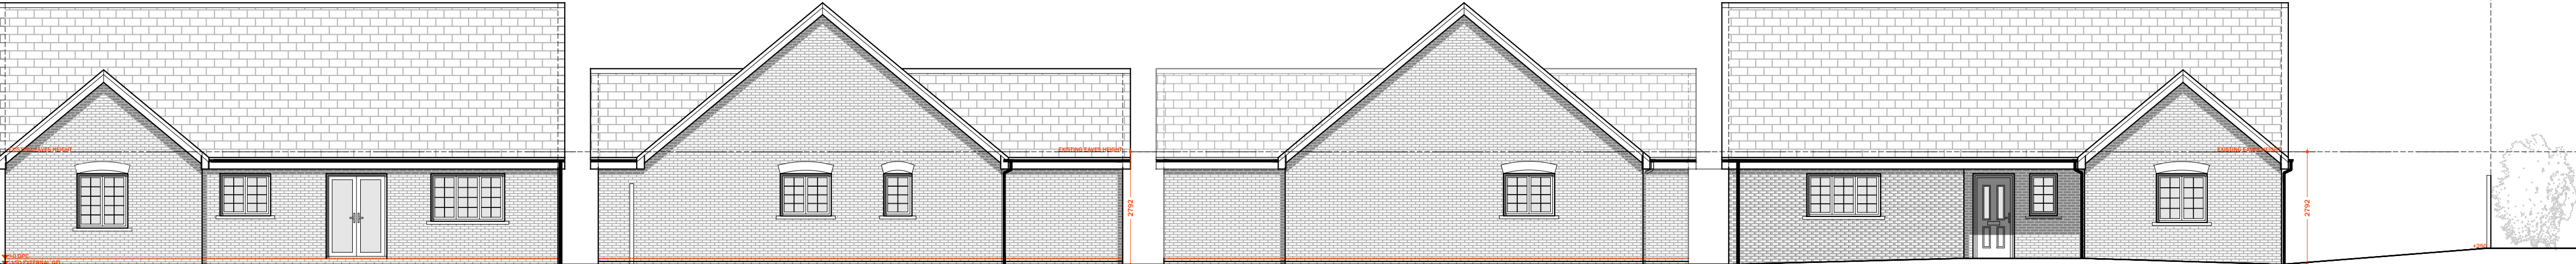

EXISTING WEST ELEVATION

EXISTING NORTH ELEVATION

EXISTING SOUTH ELEVATION

EXISTING EAST ELEVATION




APPLICATION SITE: 2 CHIME DELL
EXISTING PLAN
SCALE 1:50 @ A1

Whippet Grey

2 CHIME DELL

SITE: 2 CHIME DELL, WHITWELL, HITCHIN, SG4 8BS

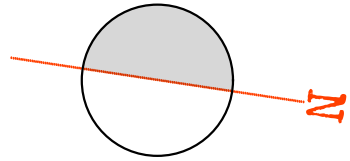

EXISTING PLANS
&
ELEVATIONS

CLIENT: MR & MRS P. WARREN

29.07.25

DRAWING No: WARREN01

NOTES:

REV:01

1m 5m

SCALE: 1:50
1:100
@ A1

THIS DRAWING MAY BE SCALED FOR PLANNING PURPOSES ONLY. FOR CONSTRUCTION PURPOSES ONLY WRITTEN DIMENSIONS ARE TO BE TAKEN IN RESPECT OF THIS PROJECT.
ALL DIMENSIONS TO BE CHECKED PRIOR TO CONSTRUCTION AND THE CONTRACTOR IS RESPONSIBLE FOR SETTING OUT AND MUST CHECK ALL LEVELS AND DIMENSIONS PRIOR TO COMMENCING WORK.
DRAWING TO BE READ IN CONJUNCTION WITH STRUCTURAL ENGINEER AND ANY OTHER DESIGN CONSULTANTS.
ANY DISCREPANCIES TO BE DRAWN TO THE ATTENTION OF THE DESIGNER. THIS DESIGN AND DRAWING REMAINS THE PROPERTY OF WHIPPET GREY. THE CLIENT IS LICENSED TO USE THIS DESIGN AND DOCUMENTS ON THIS SITE ONLY. THIS LICENSE IS NON TRANSFERABLE. THE DESIGN AND DRAWINGS SHALL NOT BE REPRODUCED, UPLOADED OR TRACED WITHOUT THE EXPRESS PERMISSION OF WHIPPET GREY. ©2015 Whippet Grey

SHEET No.

001

www.whippetgrey.com

NOT FOR CONSTRUCTION