




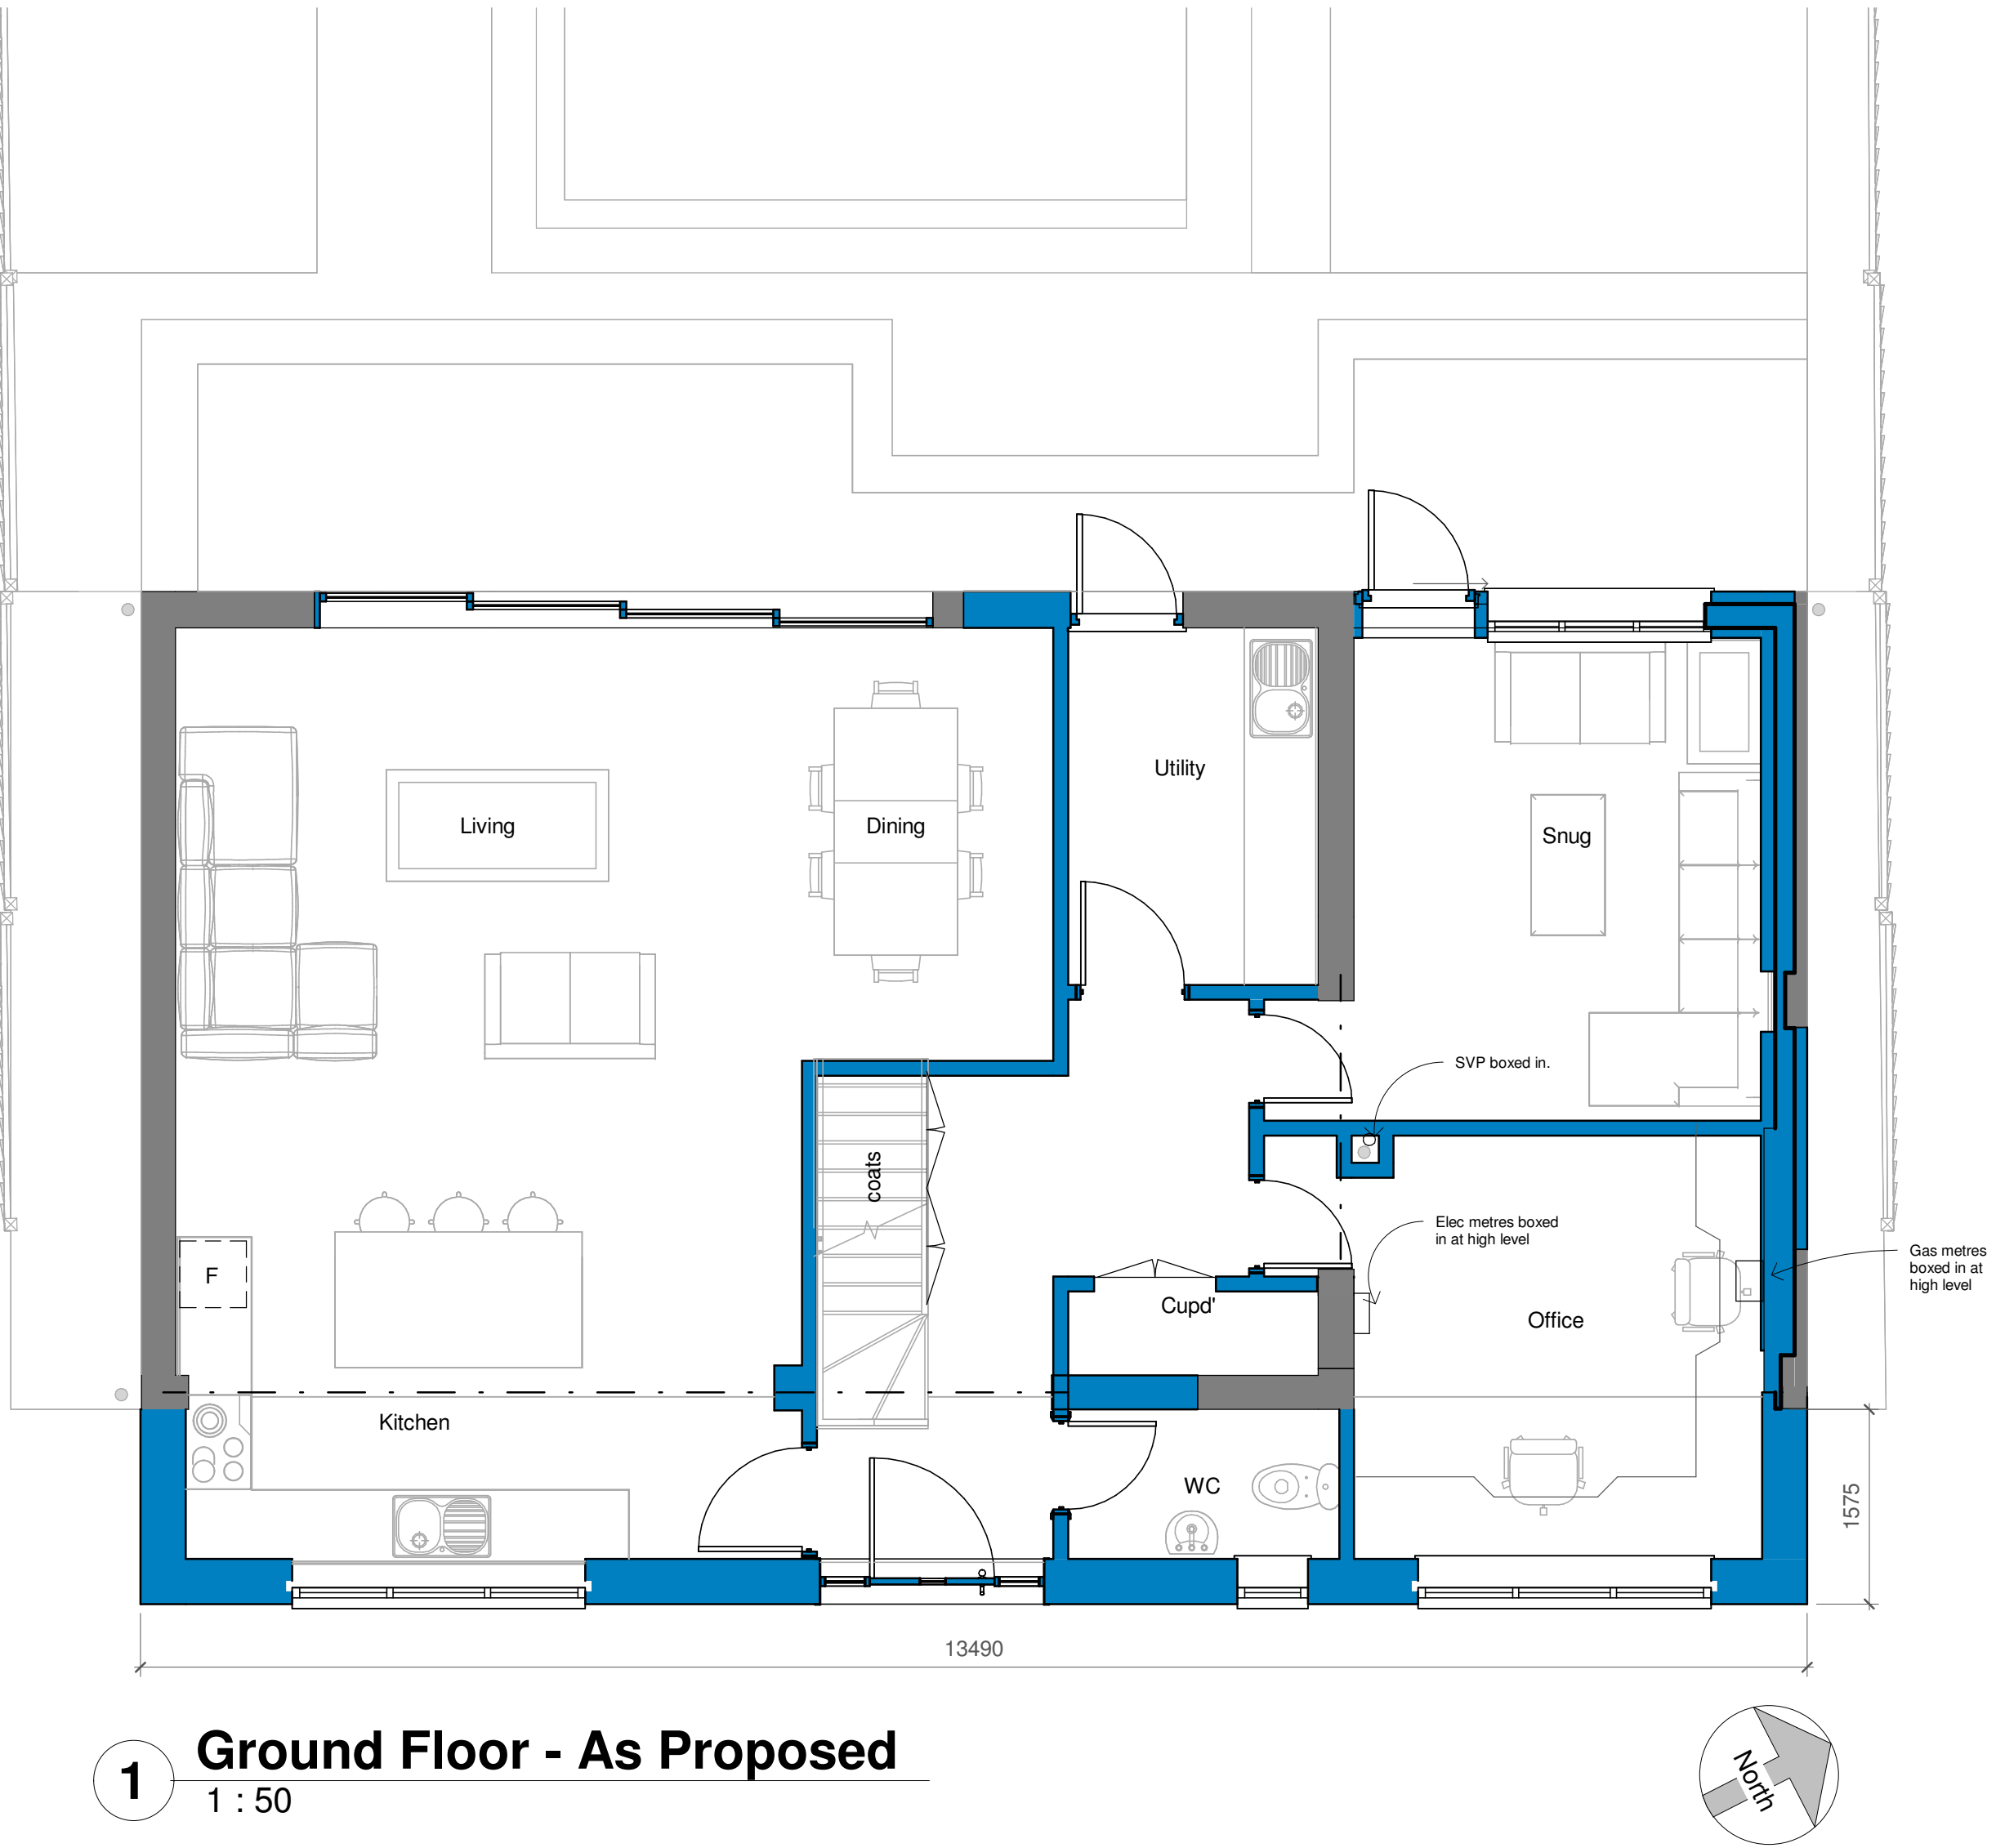


1 Ground Floor - As Proposed
1 : 50

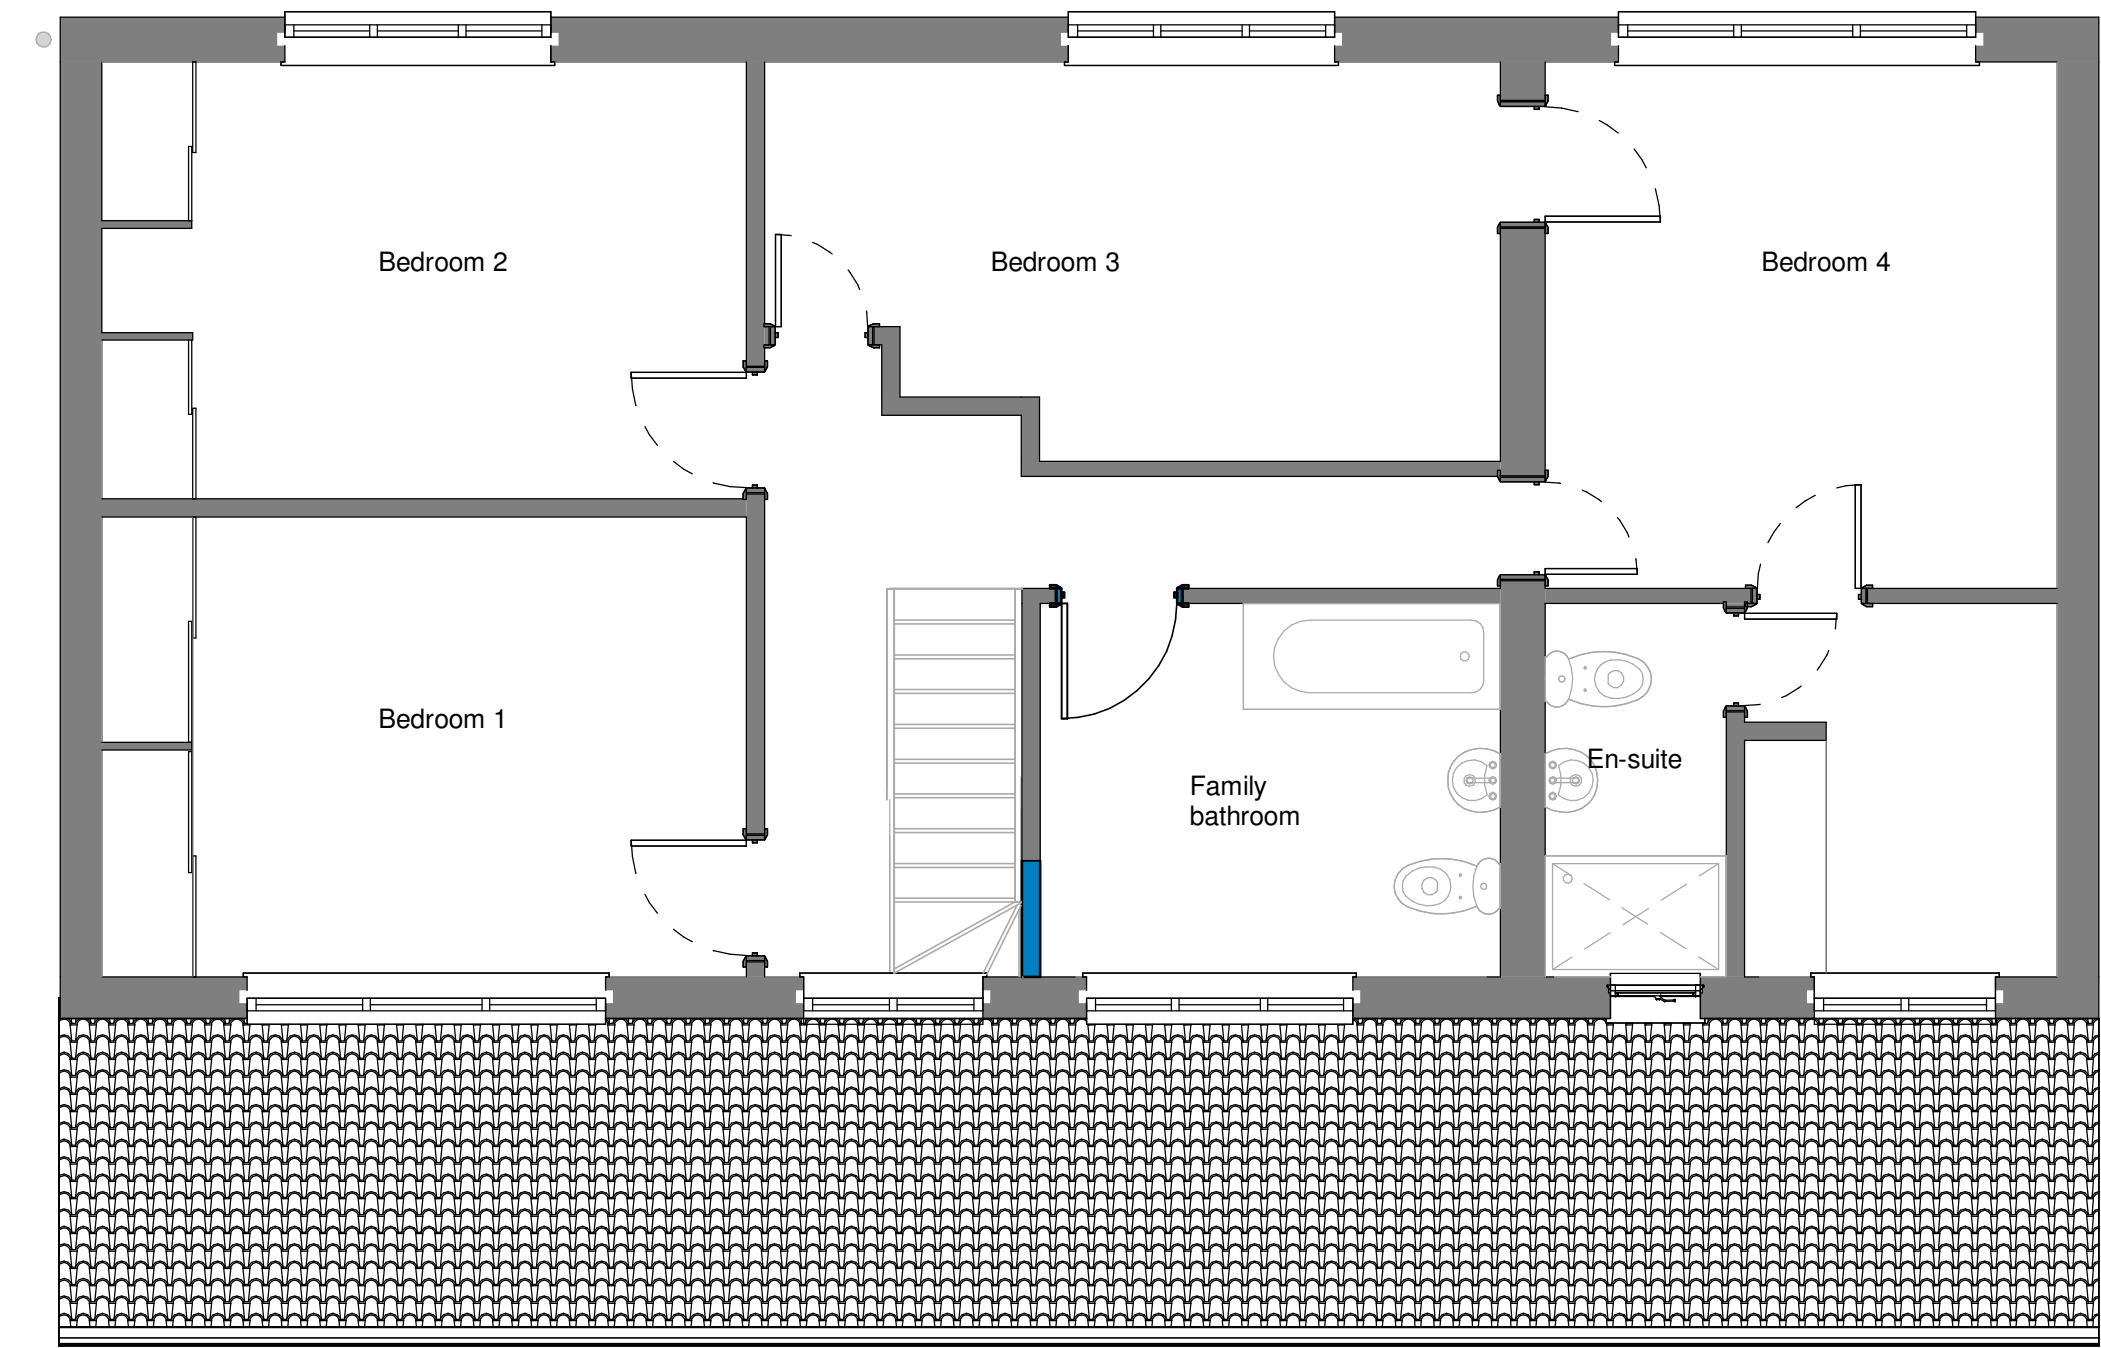


2 First Floor - As Proposed
1 : 50

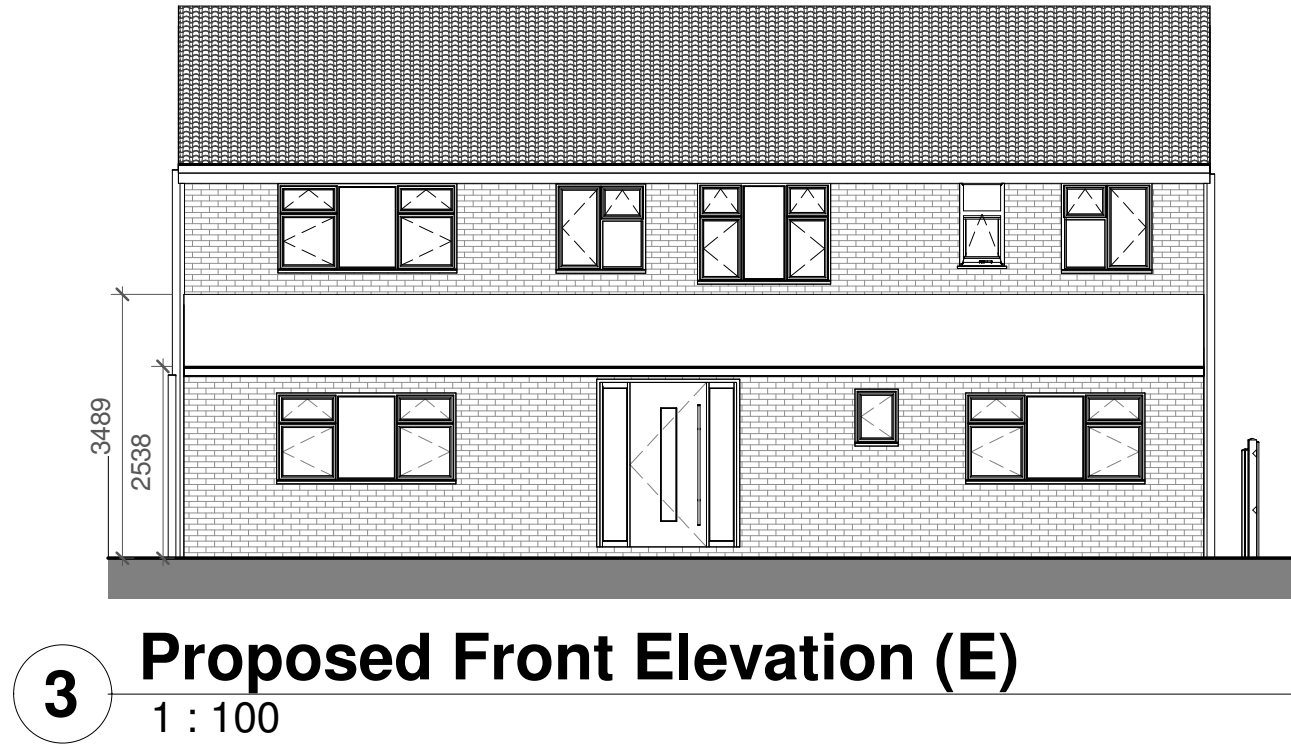


3 Proposed Front Elevation (E)
1 : 100

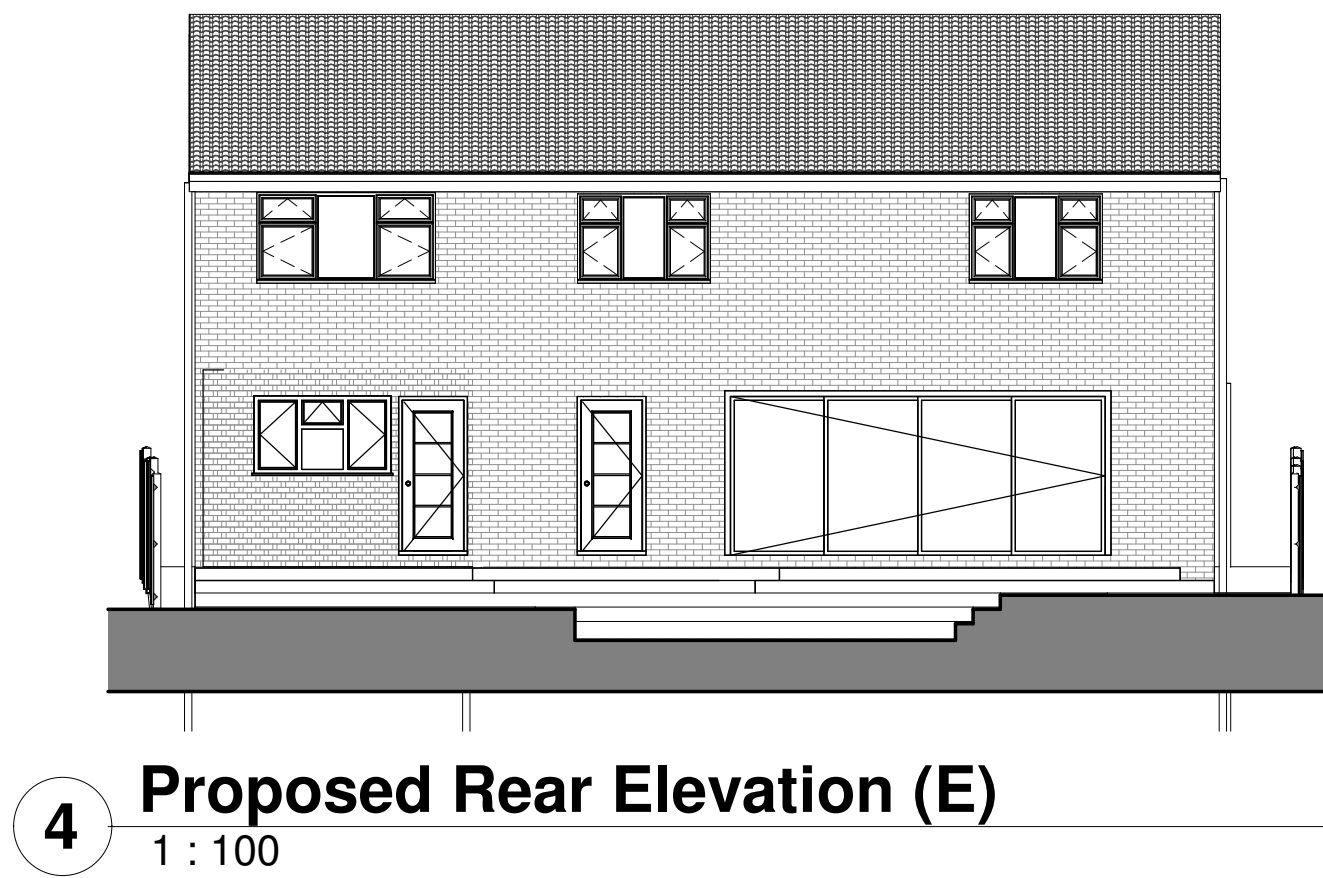

4 Proposed Rear Elevation (E)
1 : 100

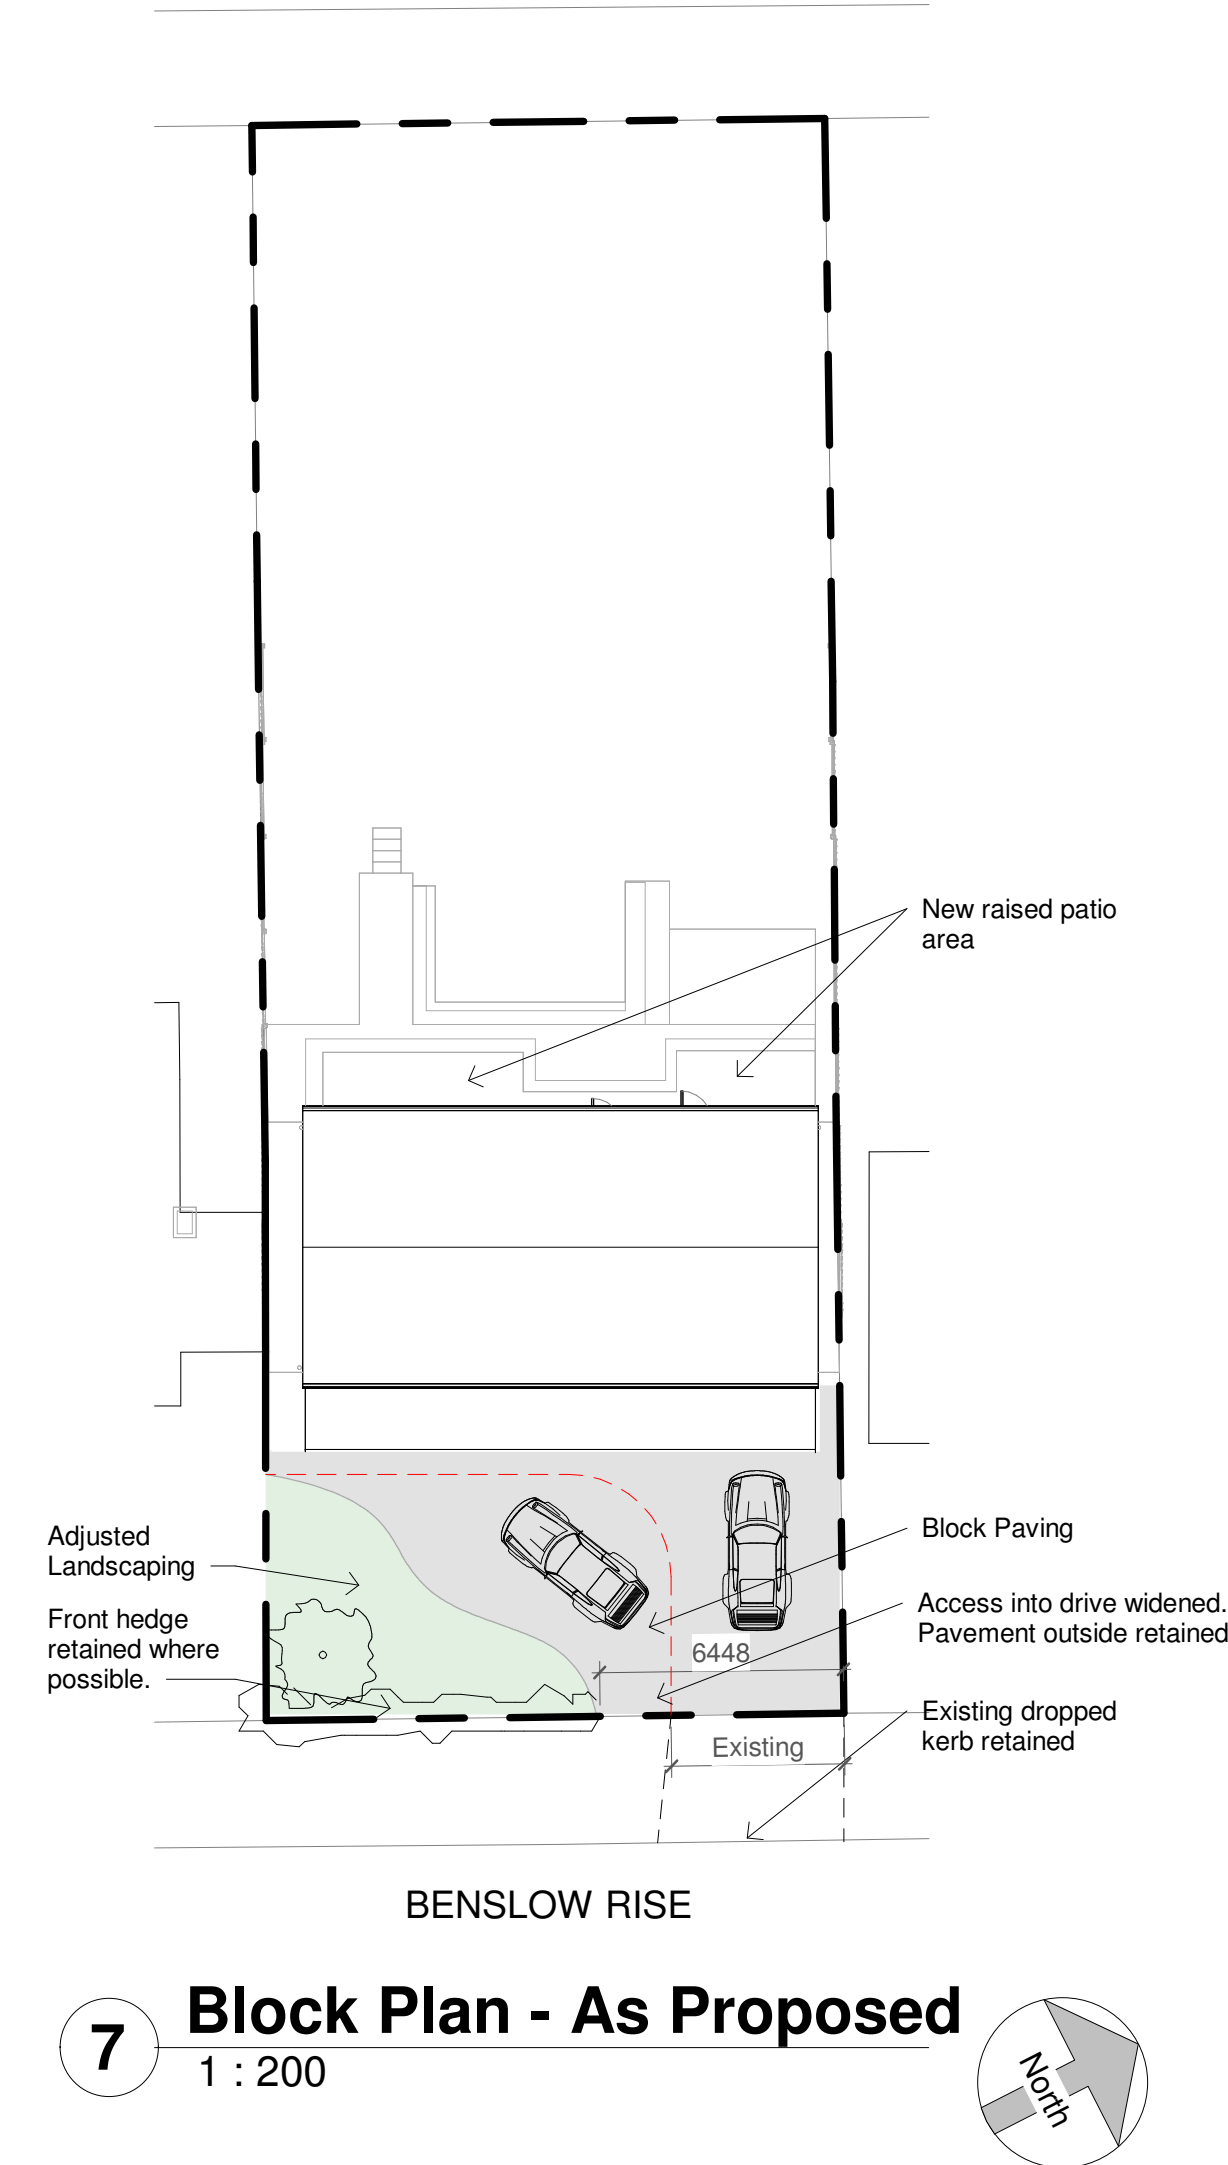

7 Block Plan - As Proposed
1 : 200

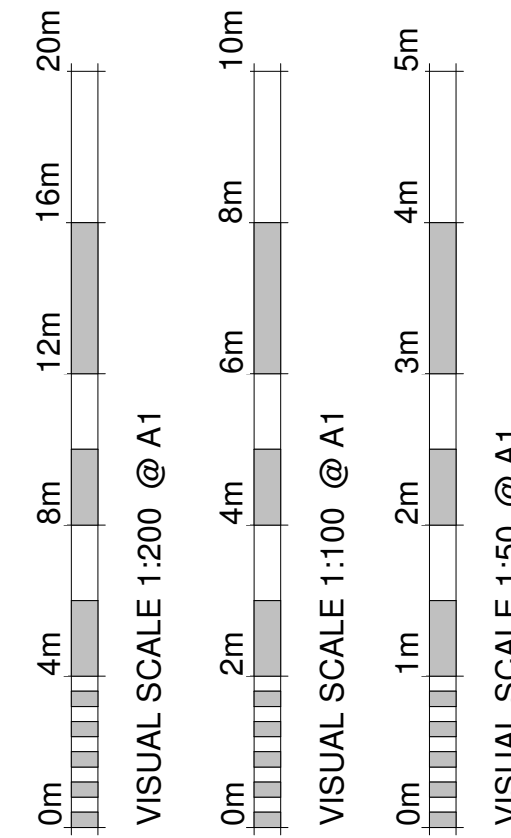

MATERIALS

Roof
Tiles to match existing.

Walls
Brick to match existing.

Doors
Composite front door and side double glazed windows.

Windows
UPVC white framed double glazed windows.

Revision Number	Revision Description	Revision Date	Issued by
Revision			

Planning

Status:
Dimensions, areas and levels where given are only approximate and subject to site survey.
All dimensions are to be checked on site. Figured dimensions only are to be taken from this drawing.
This drawing is to be read in conjunction with all relevant consultants and/or specialists drawings/documents and any discrepancies or variations are to be notified to the Architect before the affected work commences. This drawing is copyright and remains the property of the Architects.



telephone:01462 453931
email:info@croearchitects.co.uk
web: www.croearchitects.co.uk

Project:
17 Benslow Rise,
Hitchin,
SG4 9QX

Client:
Mr & Mrs Elleston

Drawing name:
As Proposed

Scale: As indicatedA1	Drawing number	Revision
Date: 02 - 25	24088 - 010	
Drawn by: NC		