


CROO ARCHITECTS
111 Bancroft, Hitchin, SG5 1LS
01462 453931
info@croearchitects.co.uk
www.croearchitects.co.uk
ON COMPLETION OF THIS DRAWING, IT IS NOT PERMITTED TO REPRODUCE OR COPY TO ANY UNAUTHORISED PERSON IN WHOLE OR PART
NO DIMENSIONS ARE TO BE TAKEN FROM THE DRAWING. ALL DIMENSIONS SHOWN MUST BE VERIFIED ON SITE. THE ARCHITECT WORKS TO THE SPECIFICATION OF THE CLIENT.
THE DRAWING MUST BE READ TOGETHER WITH THE SPECIFICATION OF THE CLIENT AND ALL OTHER DRAWINGS.

001 FRONT ELEVATION – AS PROPOSED

Scale 1:20 0 200 500 1000 2000mm

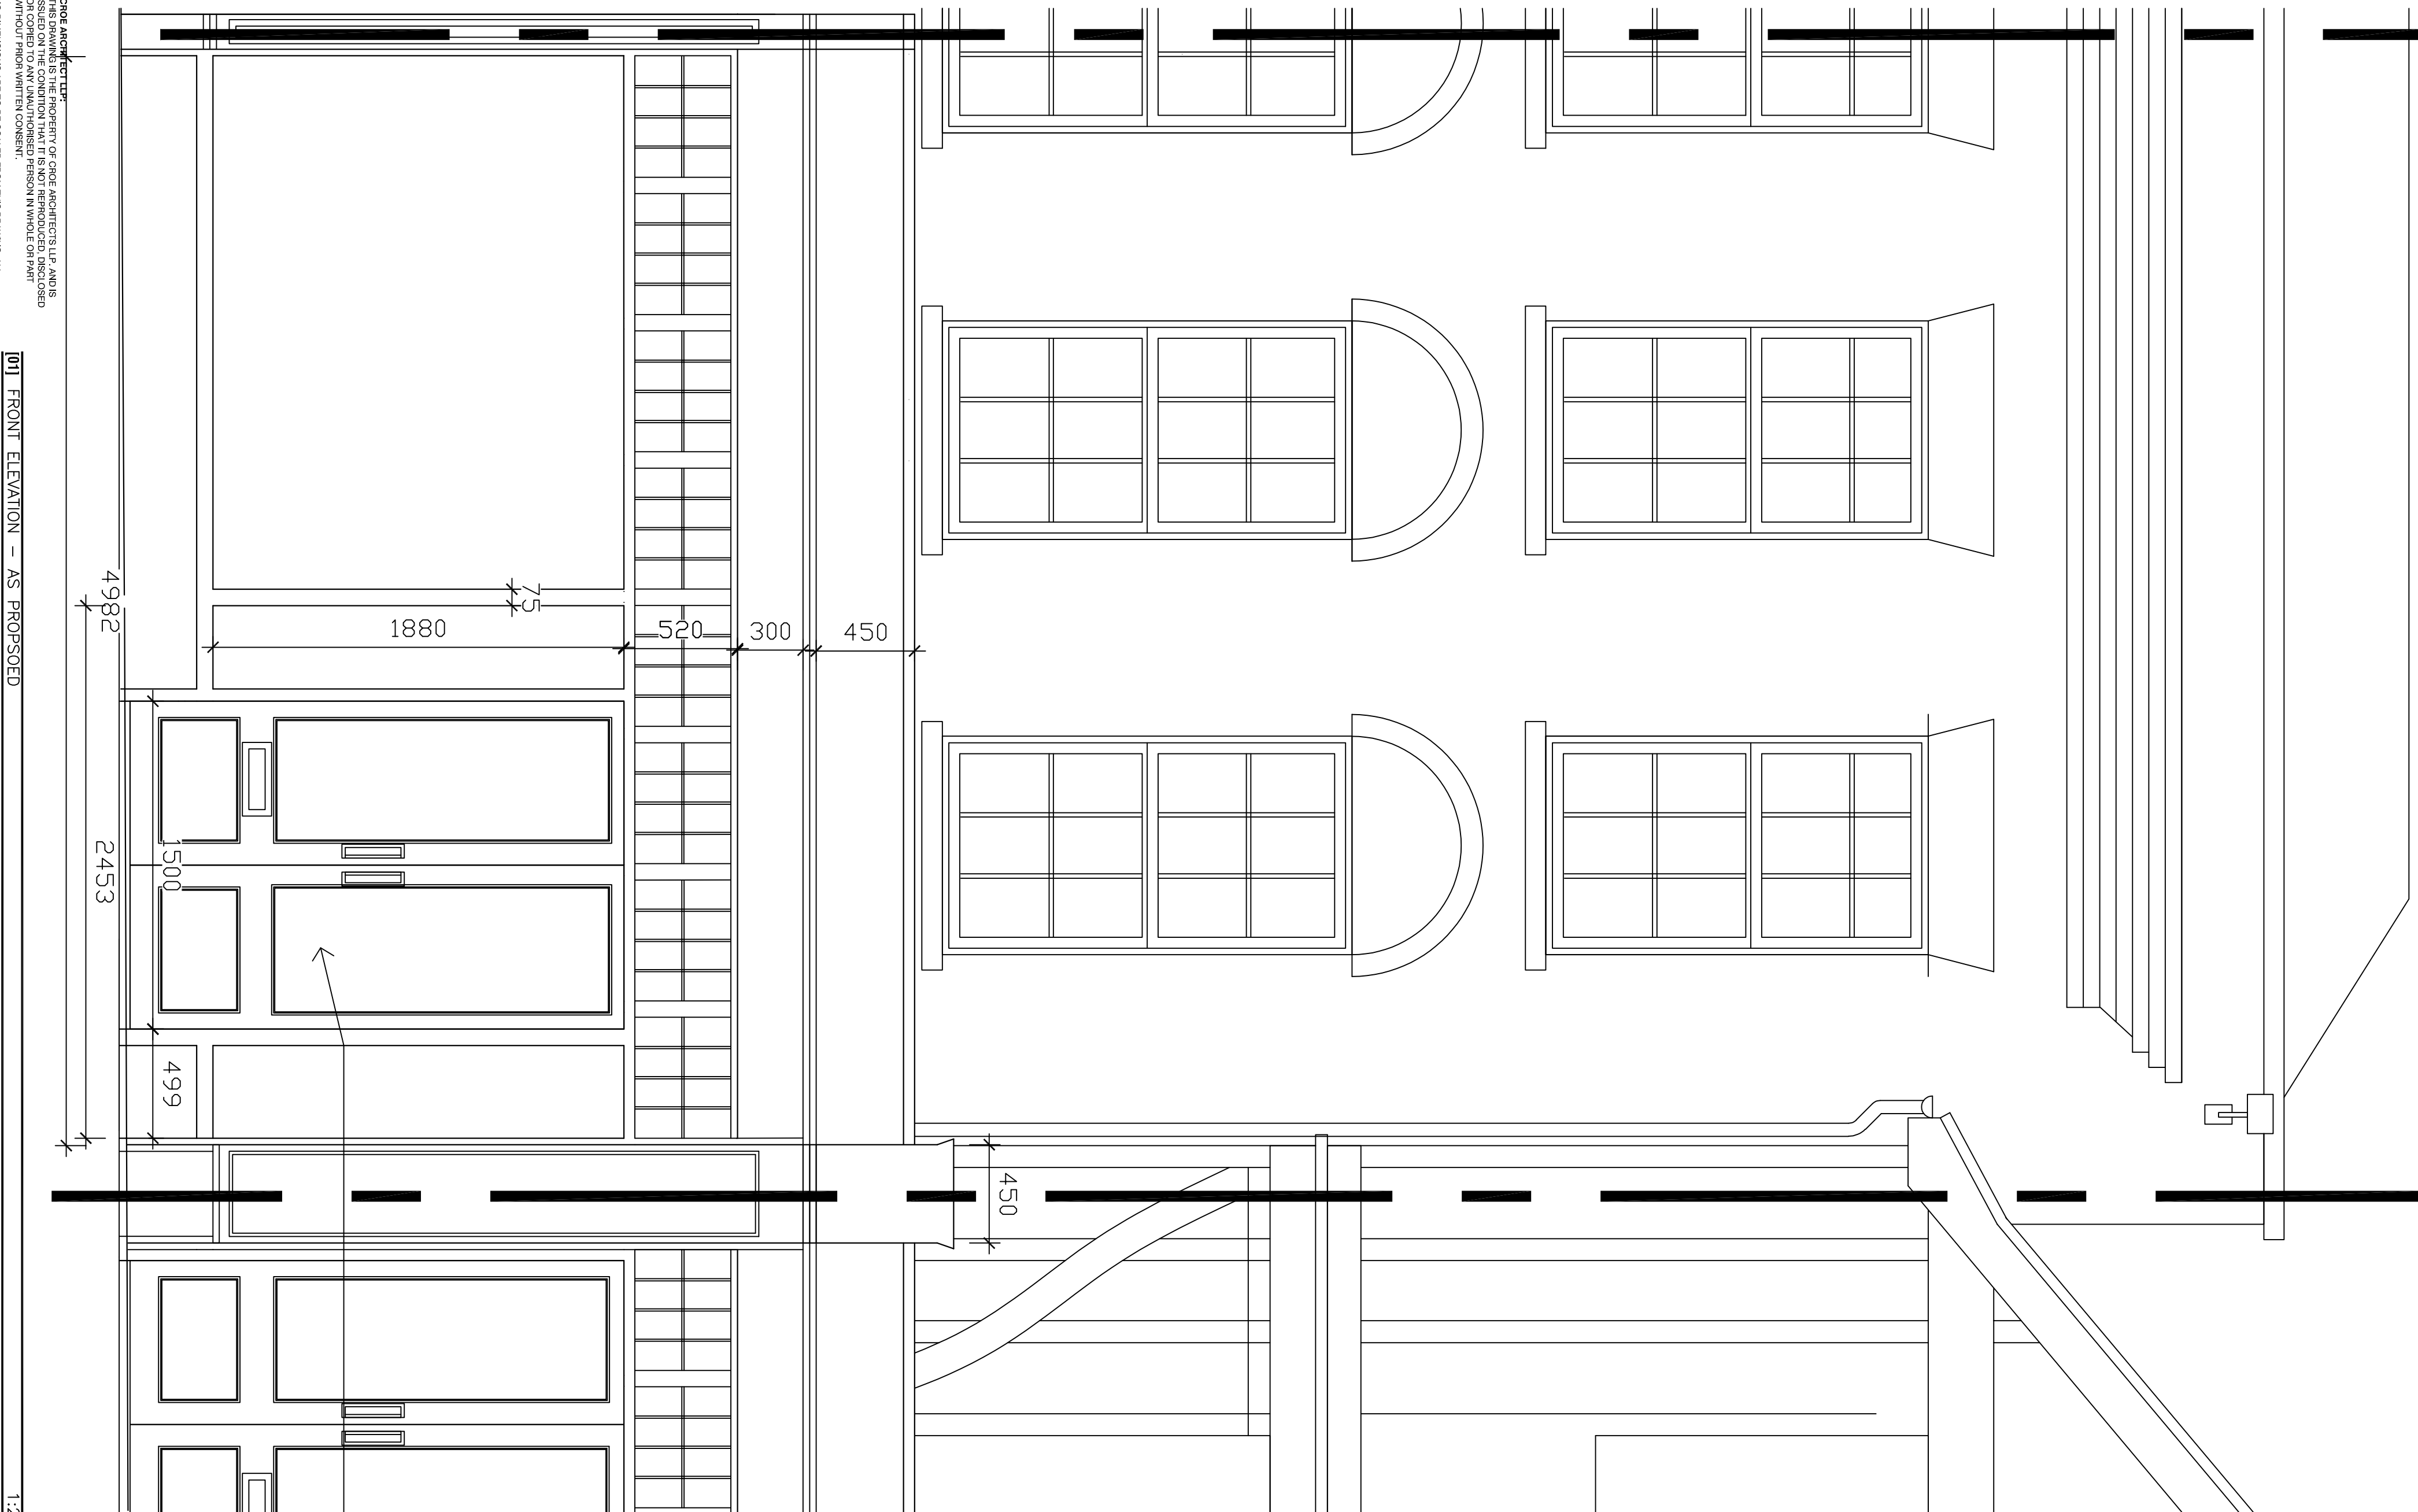


002 REAR ELEVATION PLAN

Scale 1:50 0 0.5 1.5 3 5m




003 Site plan

Scale 1:200 0 2 5 10 20m

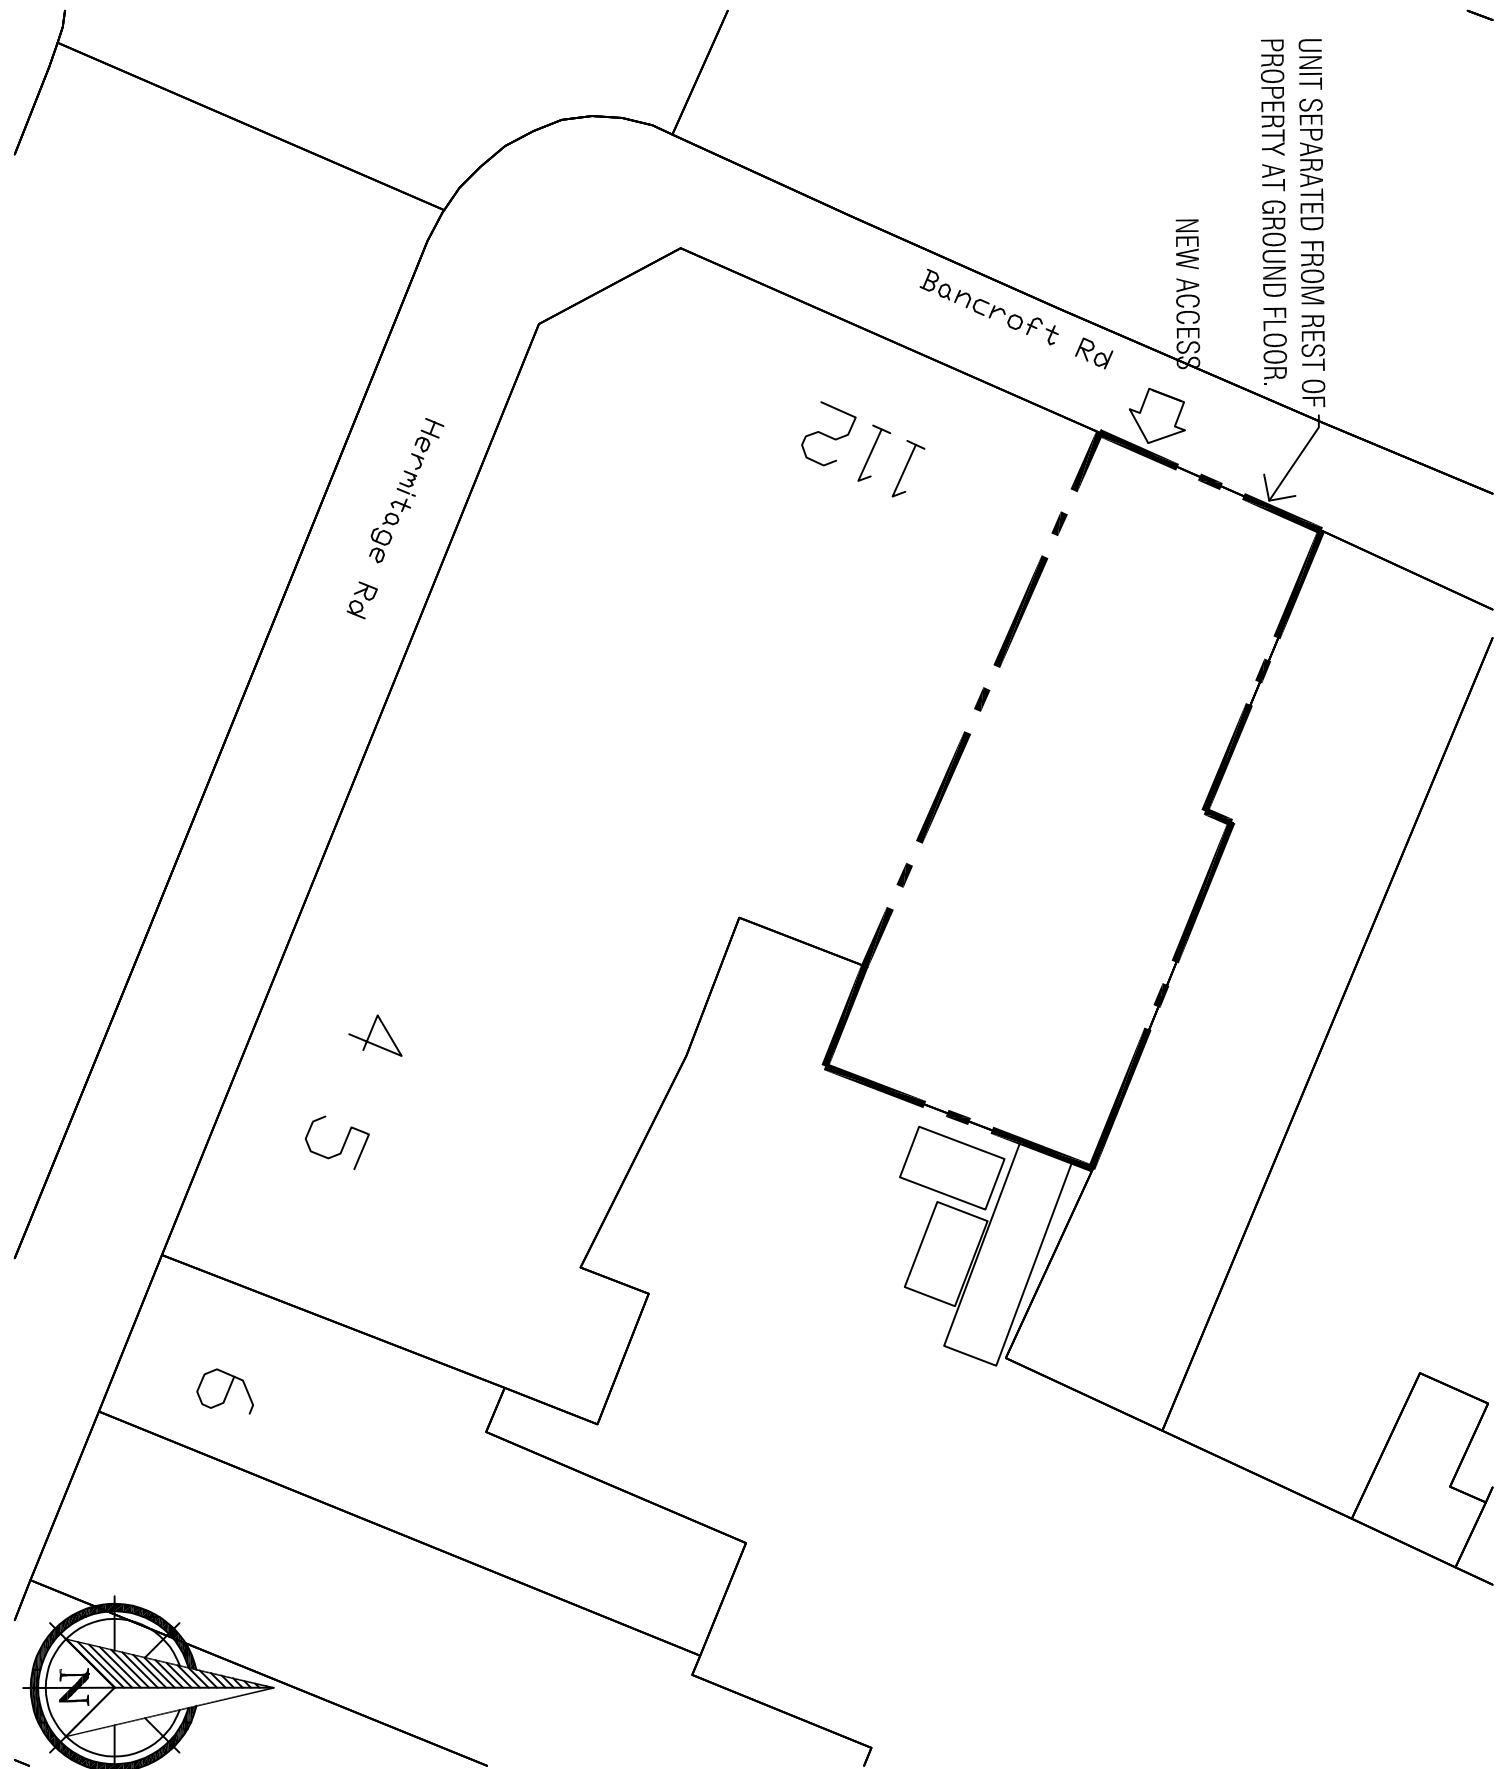

004 Proposed ground floor

Scale 1:20 0 200 500 1000 2000mm

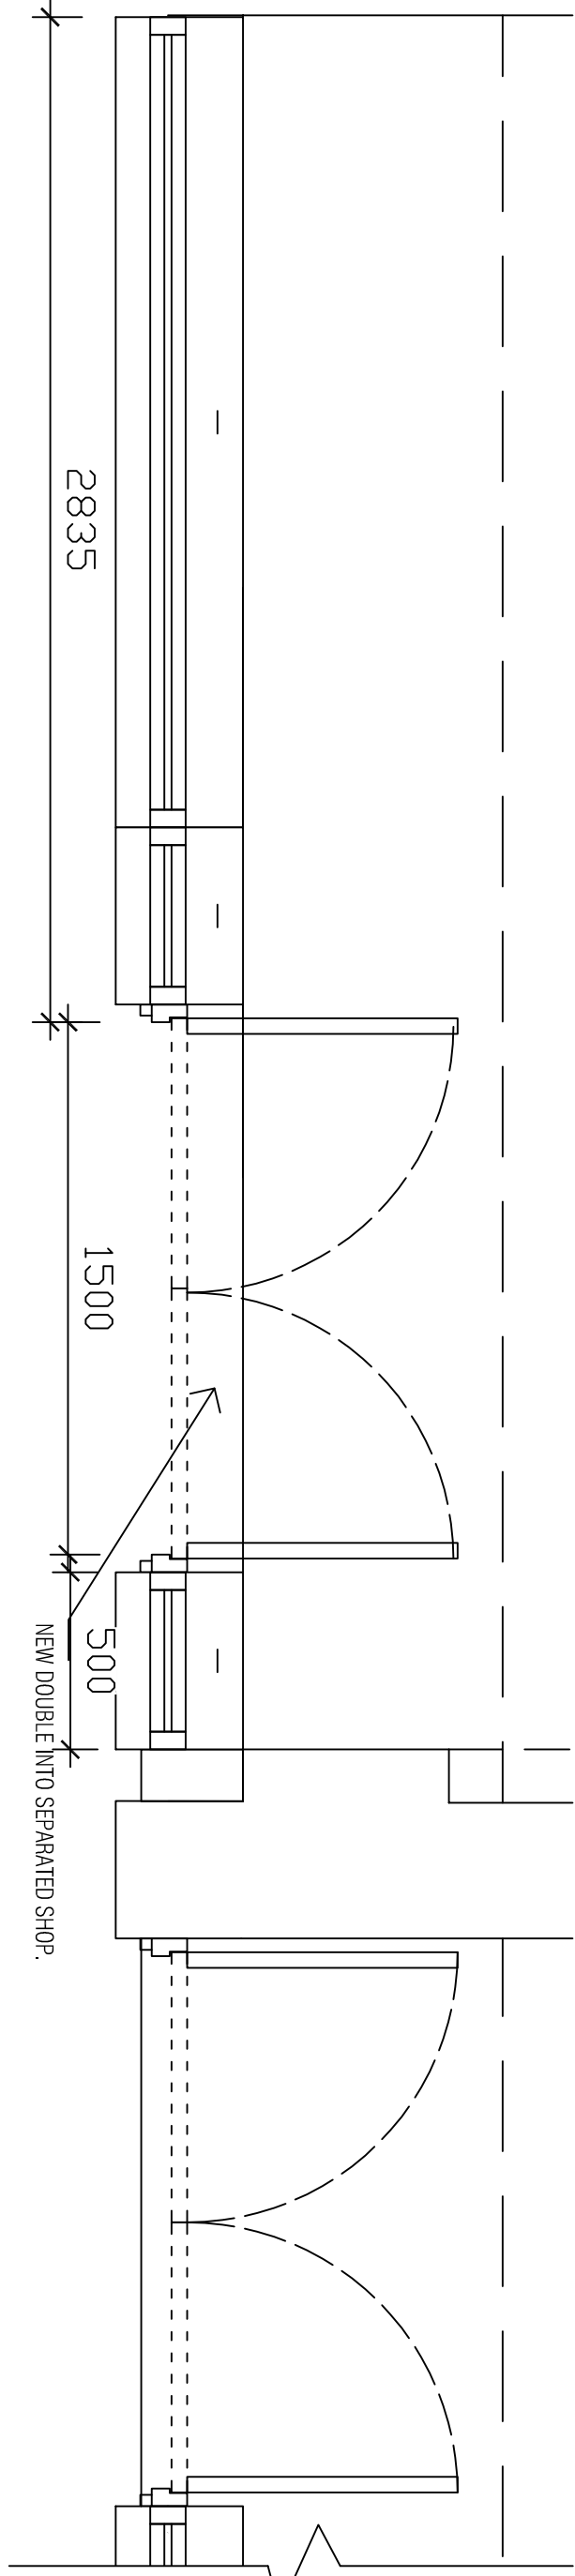

NEW TIMBER ENTRANCE DOOR INTO SEPARATED UNIT. DOUBLE DOORS TO MATCH ADJACENT TIMBER DOORS. DOOR FRAME JAMBS TO BE REPLICATED. EXISTING SHOP FRONT FRAME TO BE RETAINED. SPACE FOR THE NEW DOOR TO BE PROVIDED REMOVING THE GLAZING.

CURT: John Roy Ltd
PROJECT: 111 Bancroft, Hitchin, SG5 1LS
DRAWN BY: JR
DATE: July 24
SCALE: varies @A1
STATUS: PLANNING
PRO NUM: 24064 PL-002
DRAWING NUM: REV

CROO ARCHITECTS
111 Bancroft, Hitchin, SG5 1LS
01462 453931
info@croearchitects.co.uk
www.croearchitects.co.uk
RIBA Chartered Practice