



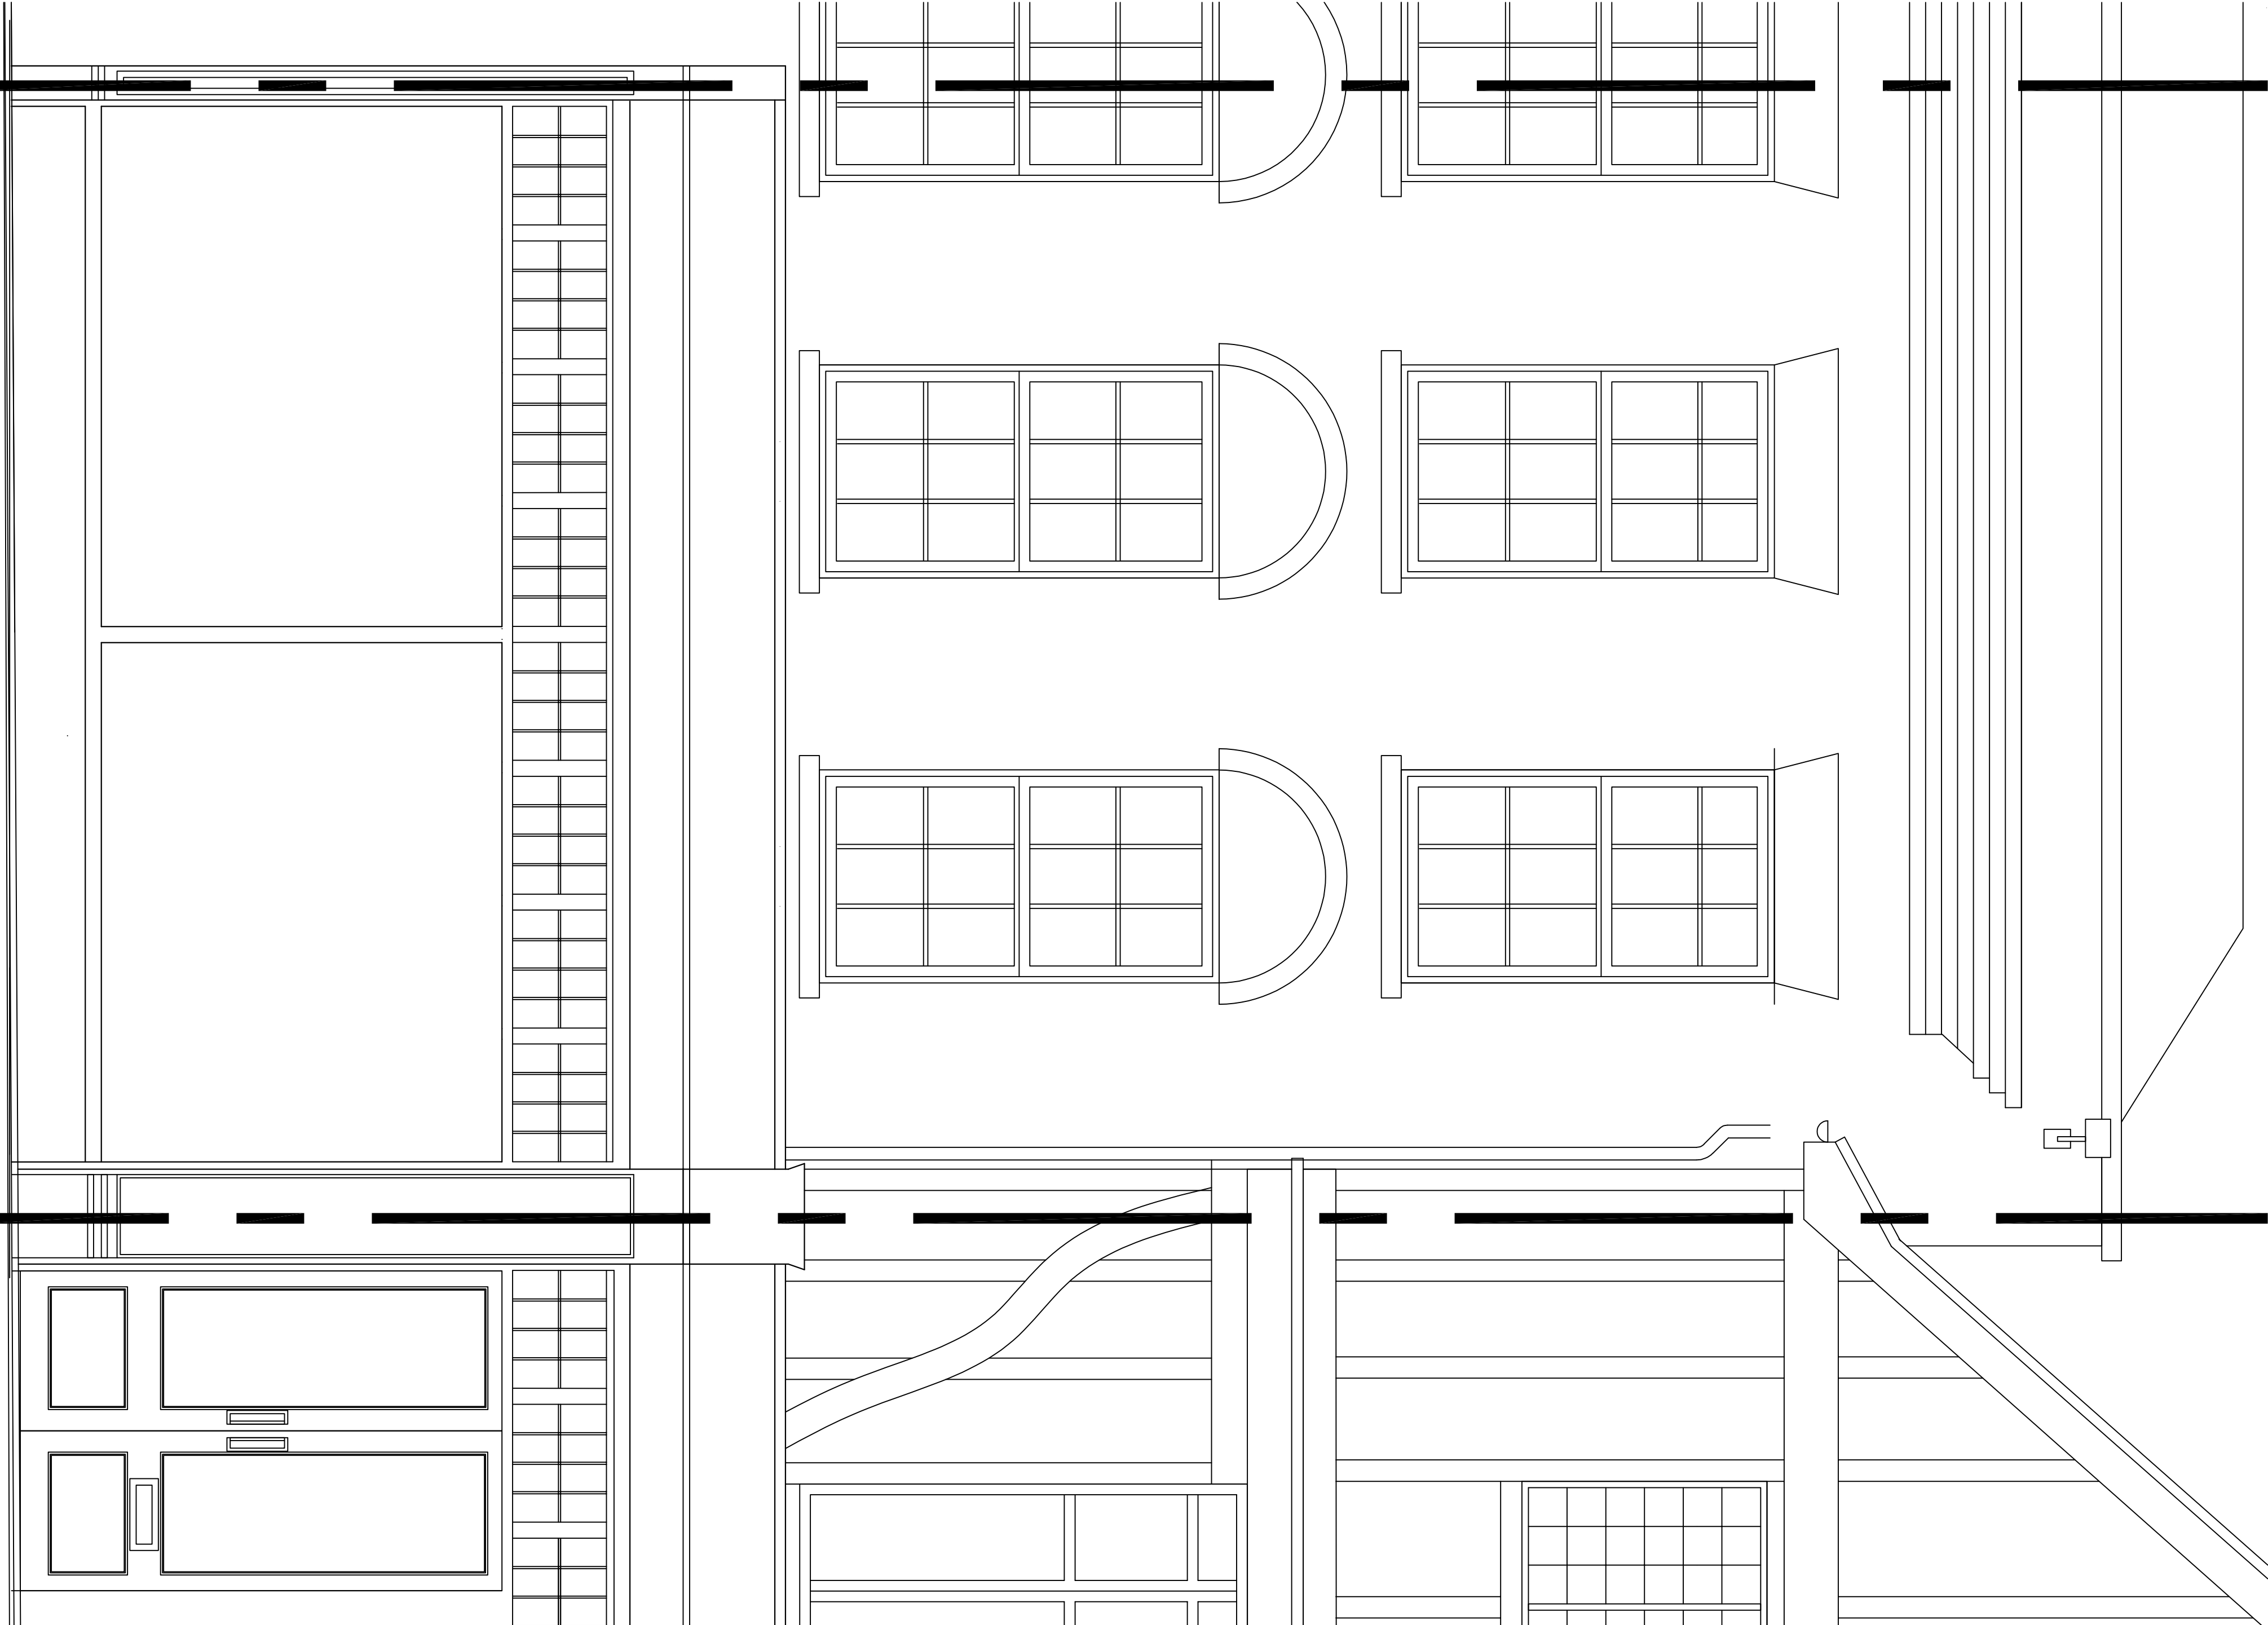


CROE ARCHITECTS LTD. 111 Bancroft, Hitchin, SG5 1LS
01462 453931
info@croearchitects.co.uk
www.croearchitects.co.uk

001 FRONT ELEVATION AS EXISTING 1:200

Scale 1:200 0 200 500 1000 2000mm

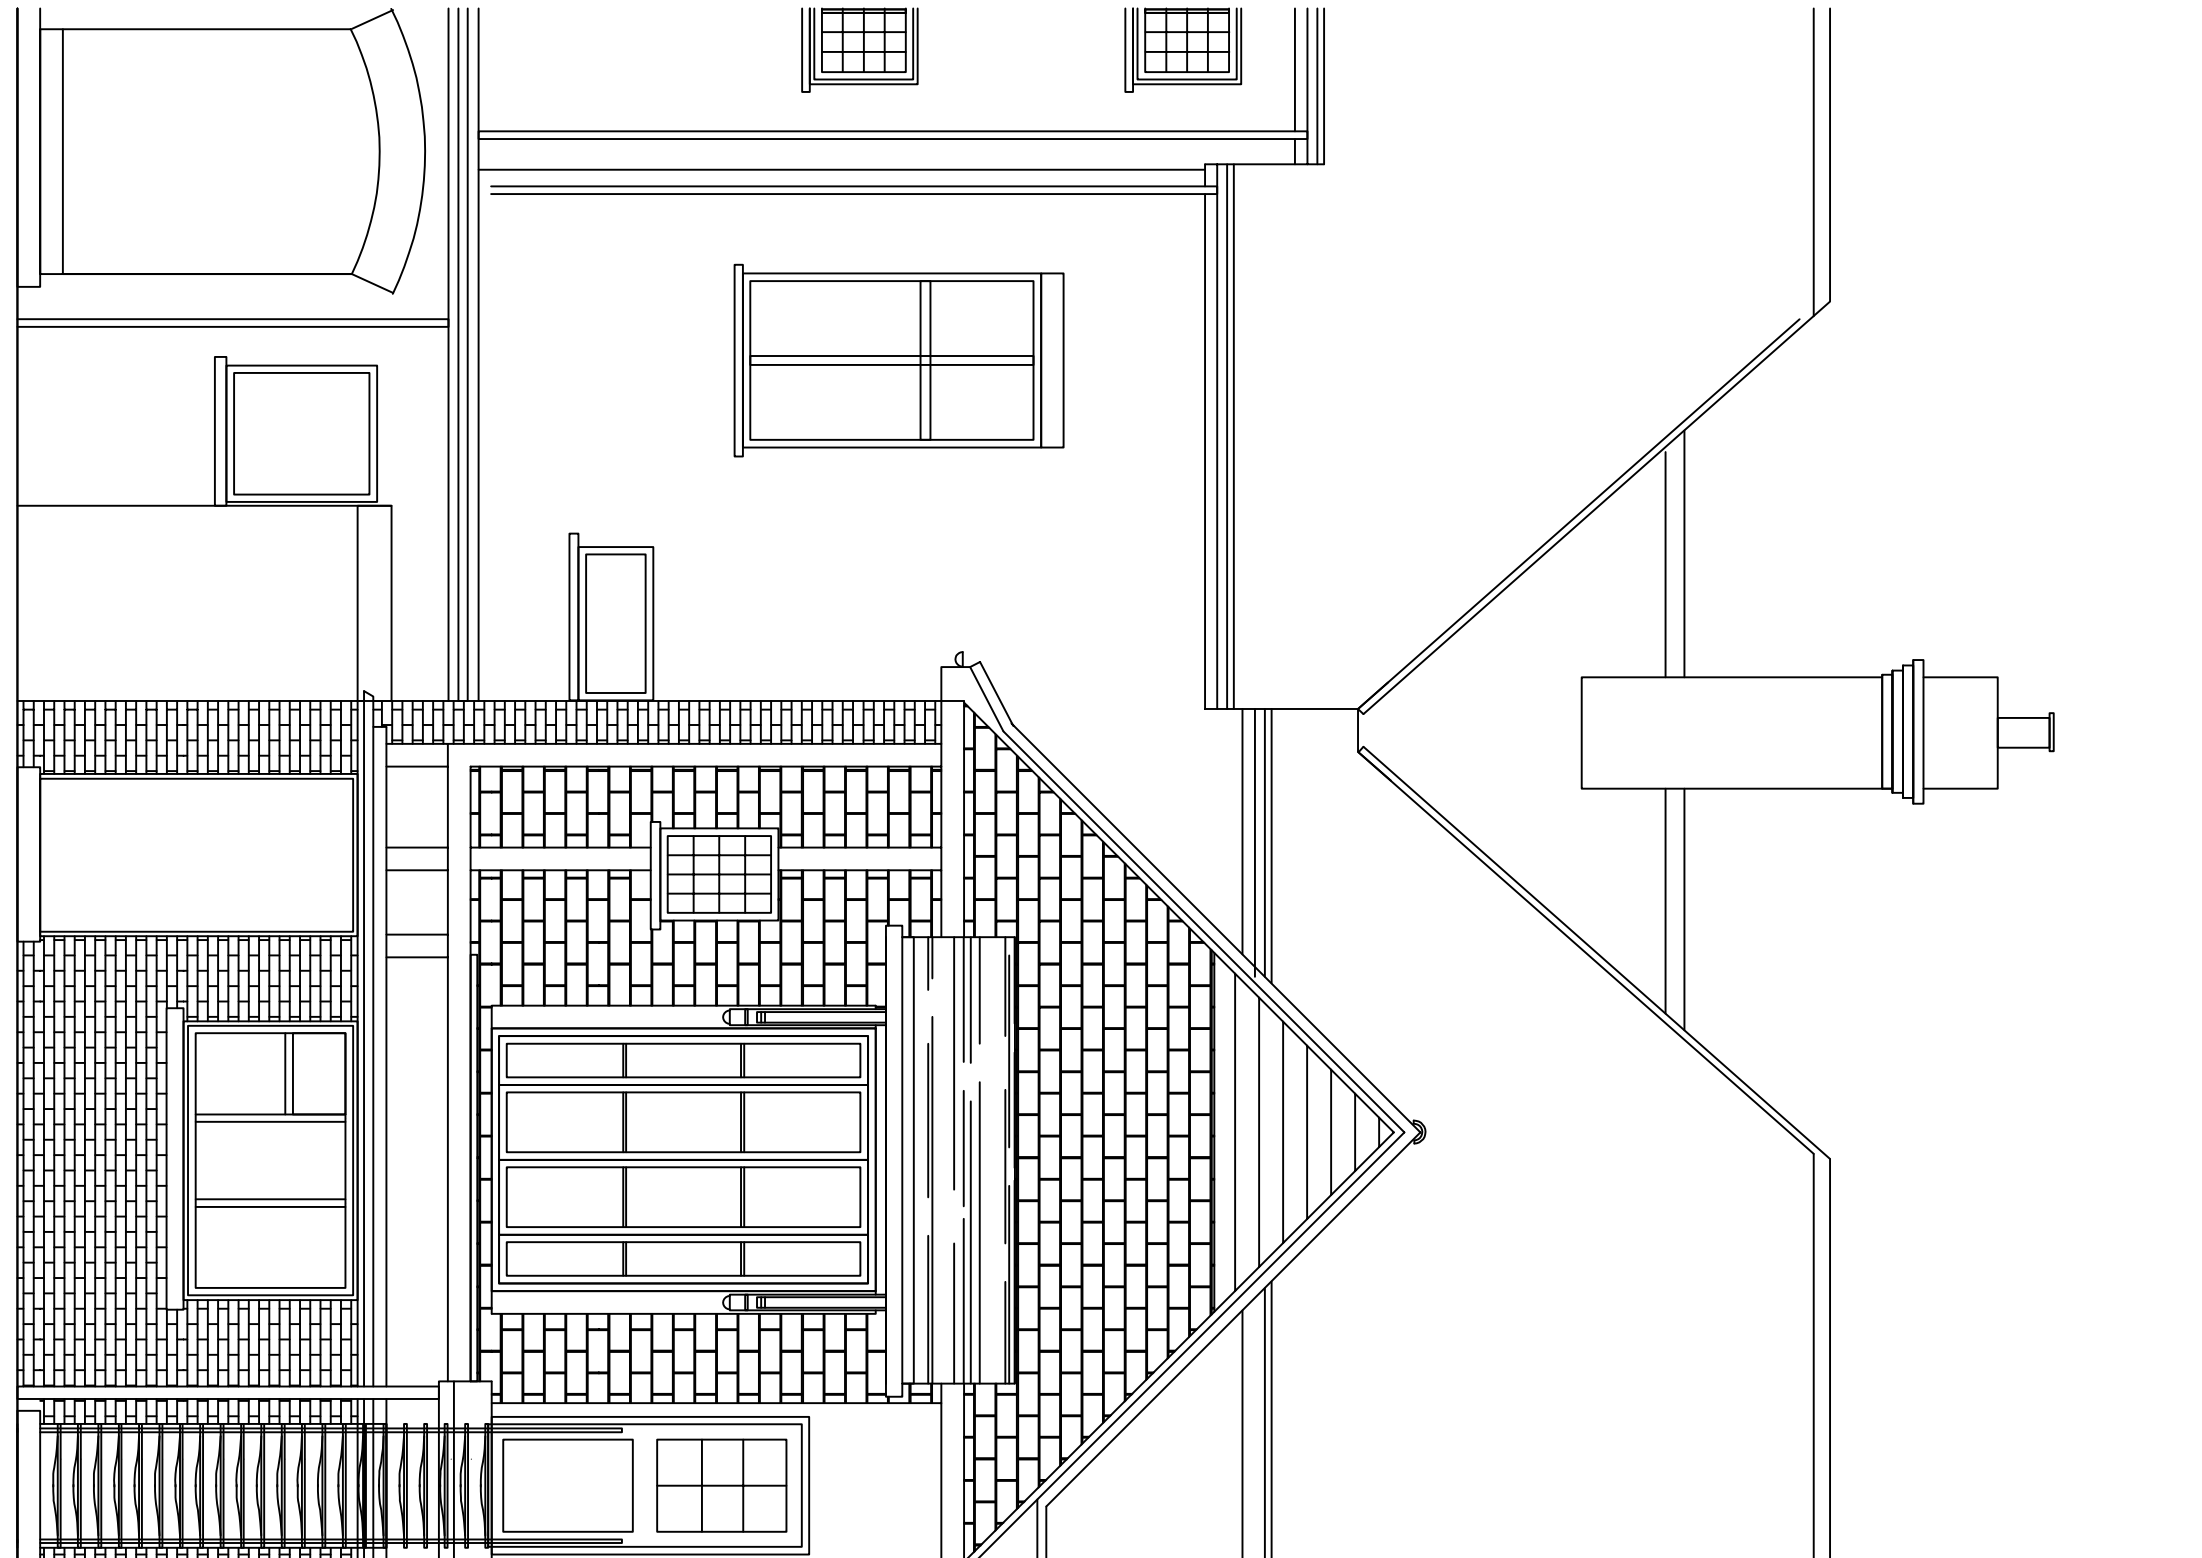


002 REAR ELEVATION PLAN 1:500

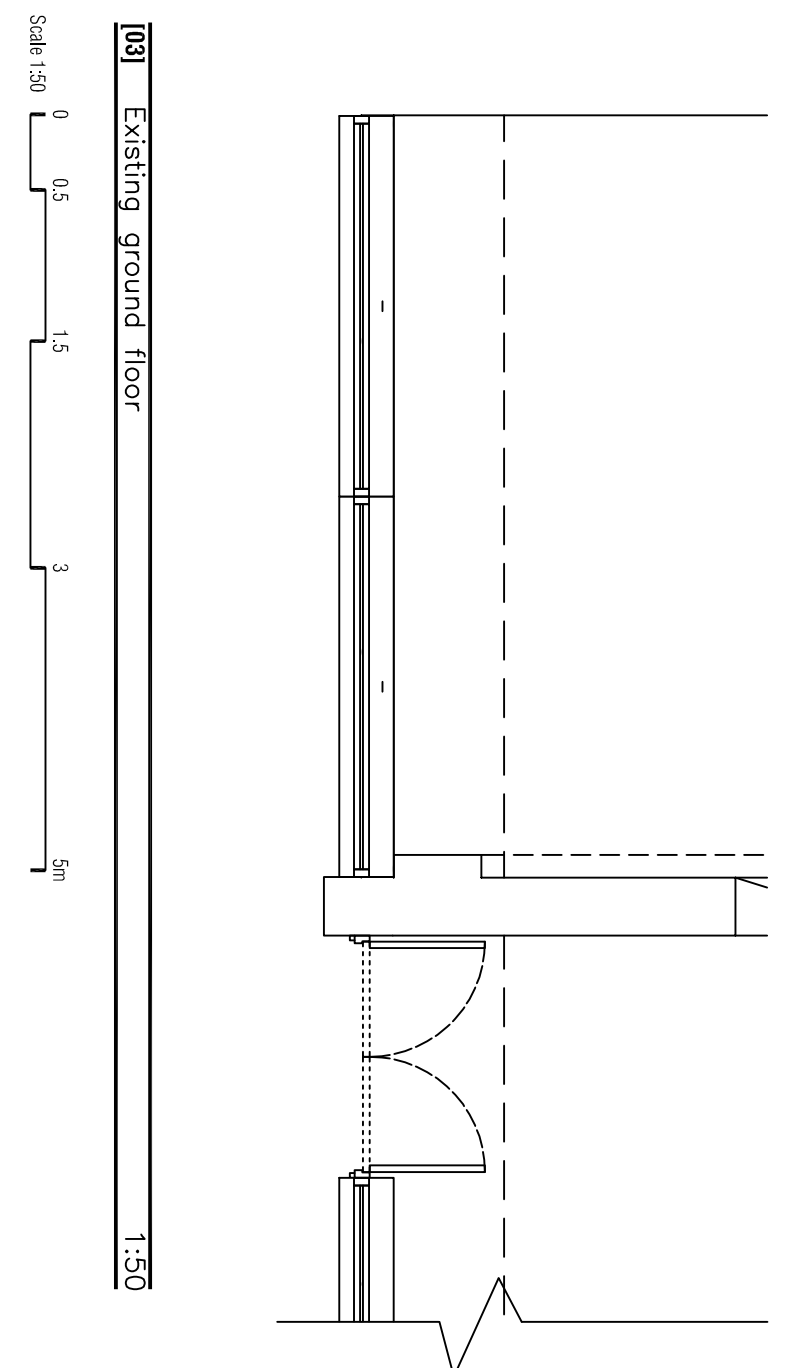


003 Existing ground floor 1:500

Scale 1:500 0 0.5 1.5 3 5m

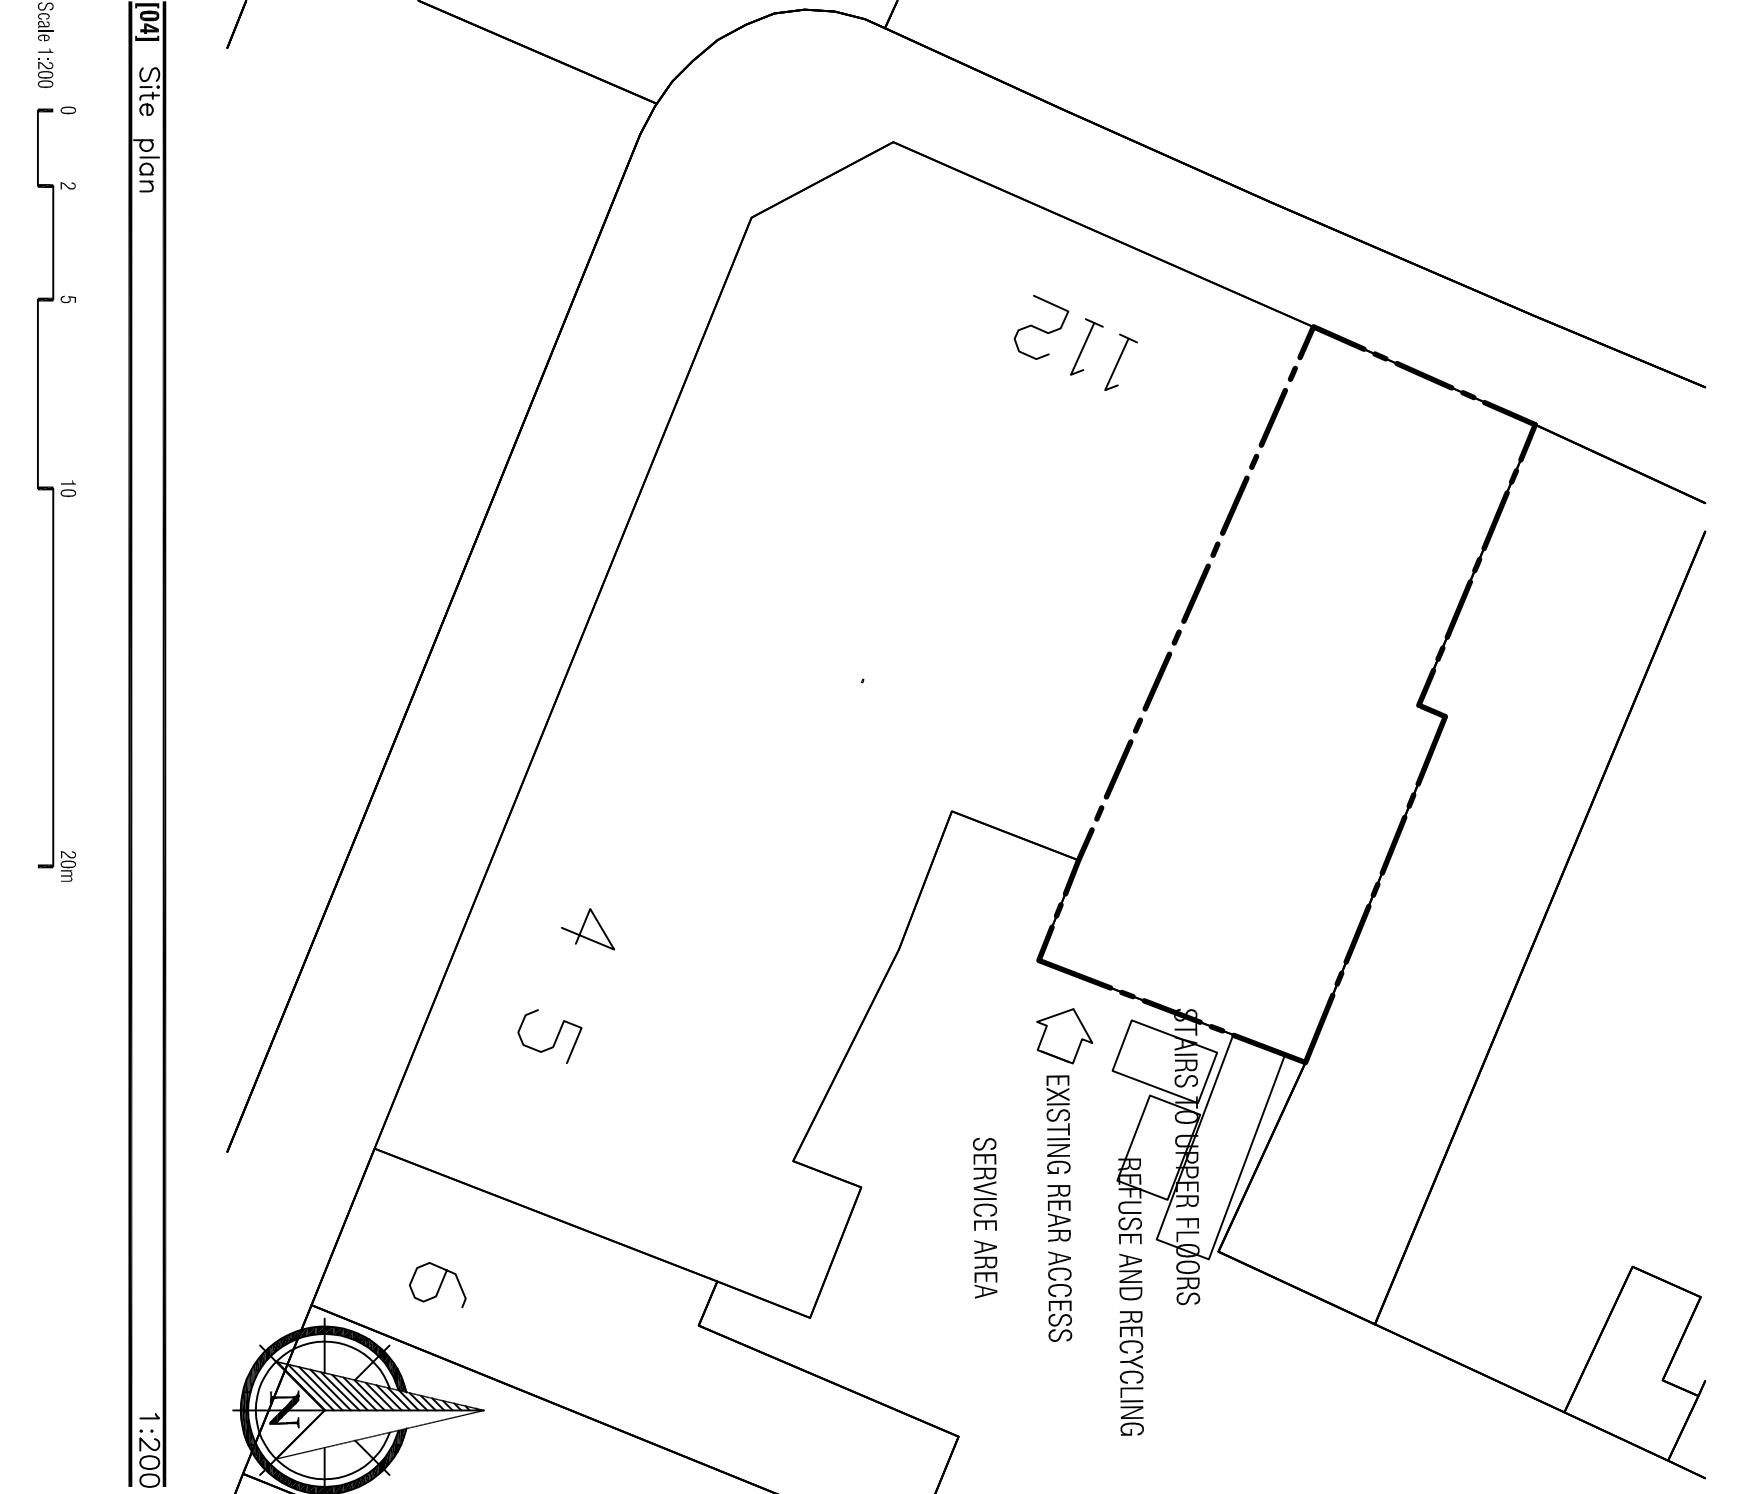

004 Site plan 1:200

Scale 1:200 0 2 5 10 20m

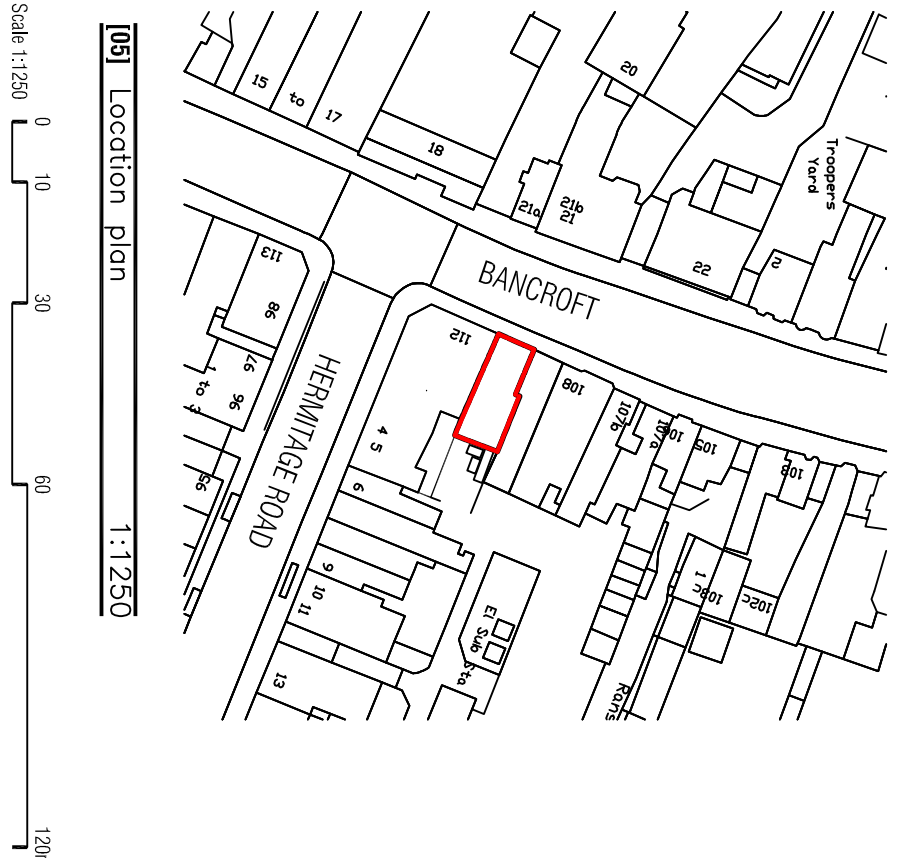

005 Location plan 1:1250

Scale 1:1250 0 10 30 60 120m

