


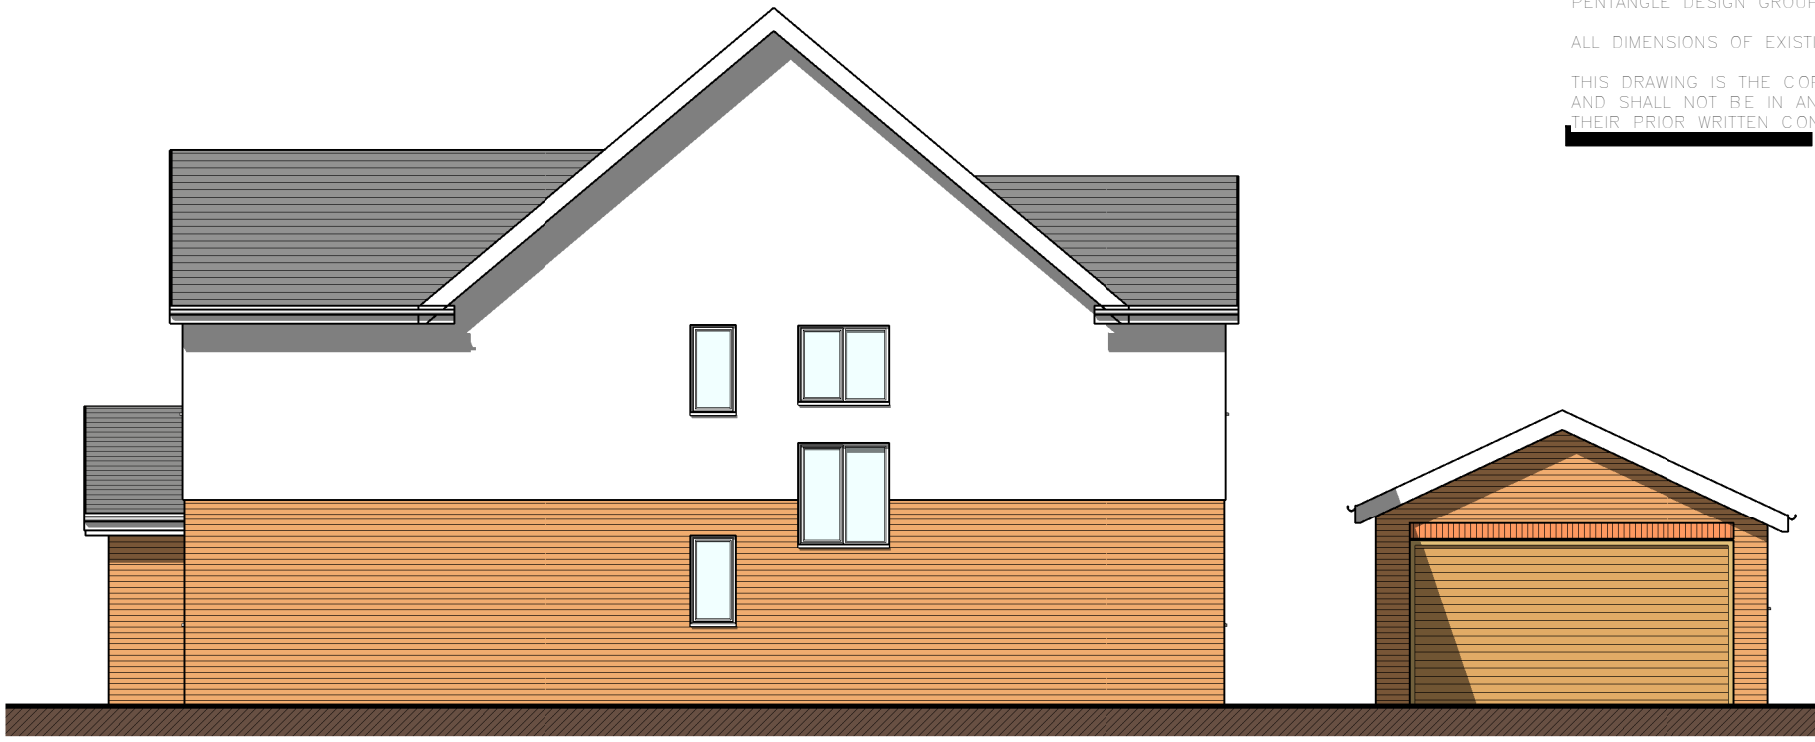

Proposed North West Elevation
1 : 100



Proposed South East Elevation
1 : 100

Proposed works:

Roof:
Existing timber fascias, soffits and bargeboards to existing house and garage replaced with new uPVC. White.
New bargeboards to be straight, rather than scalloped as existing.

Walls:
Existing render removed and replaced with new through-coloured render.

Windows:
Existing timber windows to house and garage be replaced with new uPVC, white.
Fenestration patterns as existing.



Proposed South West Elevation
1 : 100



Proposed North East Elevation
1 : 100

PLANNING


PENTANGLE

ARCHITECTS AND INTERIOR DESIGNERS


3 TILEHOUSE STREET HITCHIN HERTS SG5 2DW
T:01462 431133 E:pdg@pentangledesign.co.uk

JOB TITLE
Proposed minor alterations to
41 The Avenue, Hitchin
for Mr & Mrs Martindale


DRAWING TITLE
Proposed Elevations - LDC Application

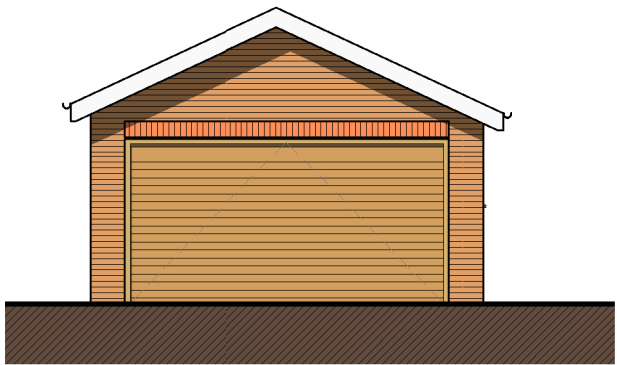

Proposed Garage South East Elevation
1 : 100

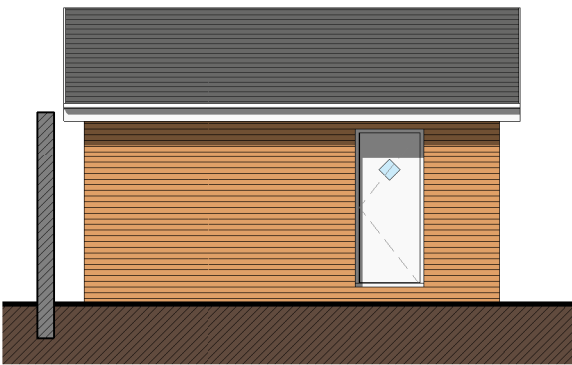

Proposed Garage South West Elevation
1 : 100

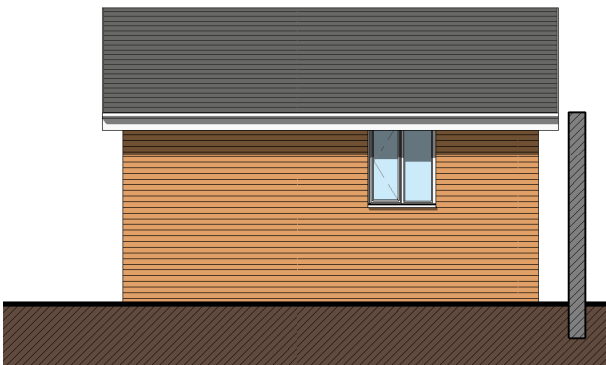

Proposed Garage North East Elevation
1 : 100

SCALE	DRAWING NUMBER	REVISION
1 : 100	03	
DATE		
SHT SIZE A2		
JOB NUMBER 3886		

ARCHITECTS AND INTERIOR DESIGNERS