






SITE PLAN AS EXISTING AND PROPOSED
1:100 scale

 

THIS DRAWING IS A PRINT AND MUST NOT BE SCALED.
ANY QUERIES REGARDING DIMENSIONS TO BE TAKEN UP WITH
PENTANGLE DESIGN GROUP.

ALL DIMENSIONS OF EXISTING BUILDINGS TO BE VERIFIED ON SITE.
THIS DRAWING IS THE COPYRIGHT OF PENTANGLE DESIGN GROUP
AND SHALL NOT BE IN ANY WAY USED OR REPRODUCED WITHOUT
THEIR PRIOR WRITTEN CONSENT.

NOTES

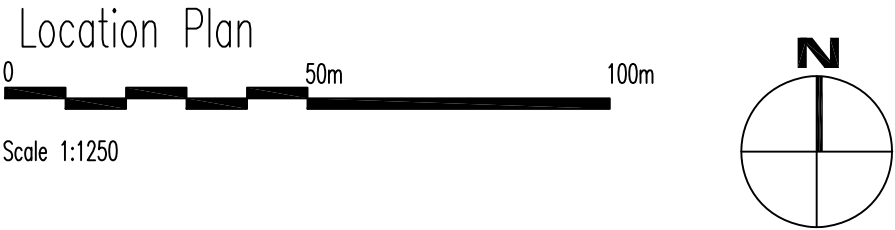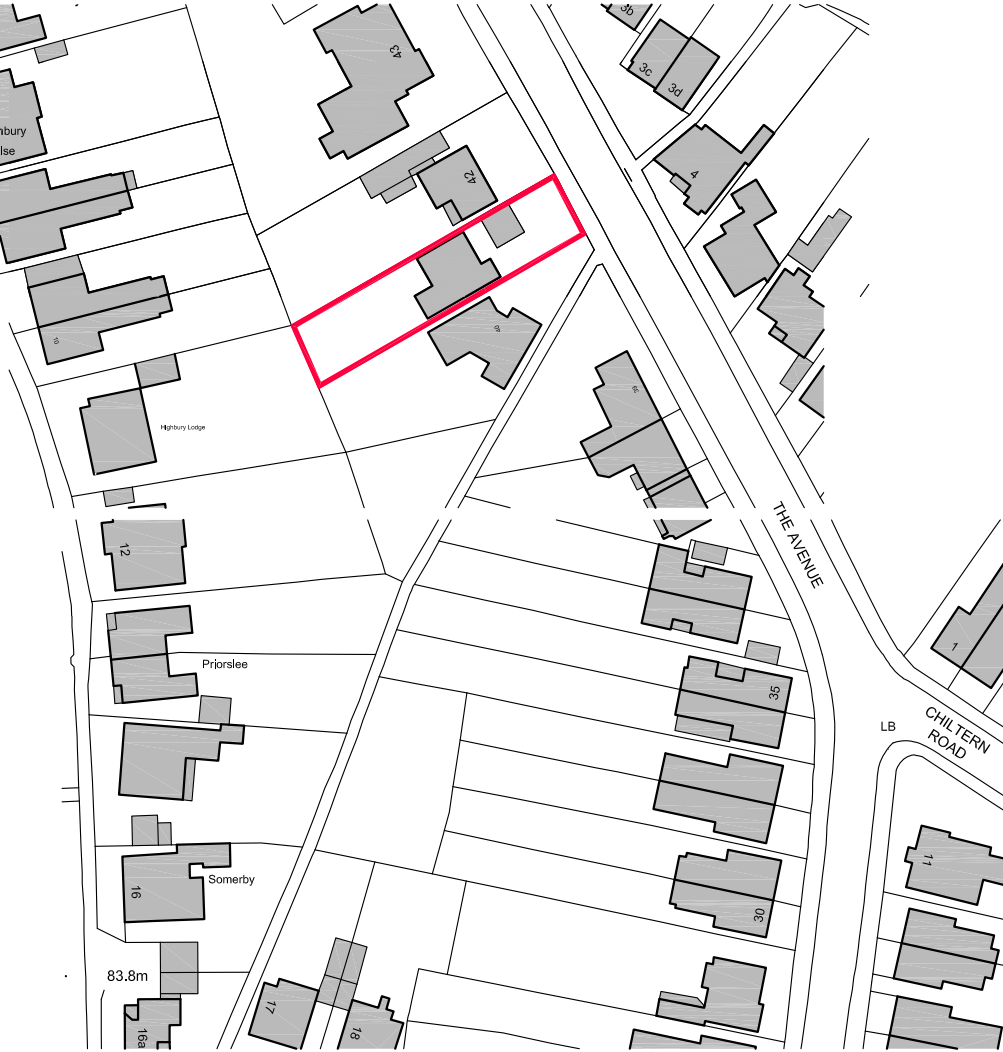

CONSTRUCTION
PENTANGLE
DESIGN GROUP

SUITE 1, 21 BANCROFT HITCHIN HERTS SG5 1JW
TEL(01462) 431133 E:PDG@PENTANGLEDESIGN.CO.UK

JOB TITLE
**Alterations to
41 The Avenue, Hitchin**

DRAWING TITLE
Location Plan and Site Plans

SCALE 1:100 / 1:1250	DRAWING NUMBER	REVISION
DATE July '24	01	
SHEET A2		
JOB NUMBER 3252		

ARCHITECTS & INTERIOR DESIGNERS