



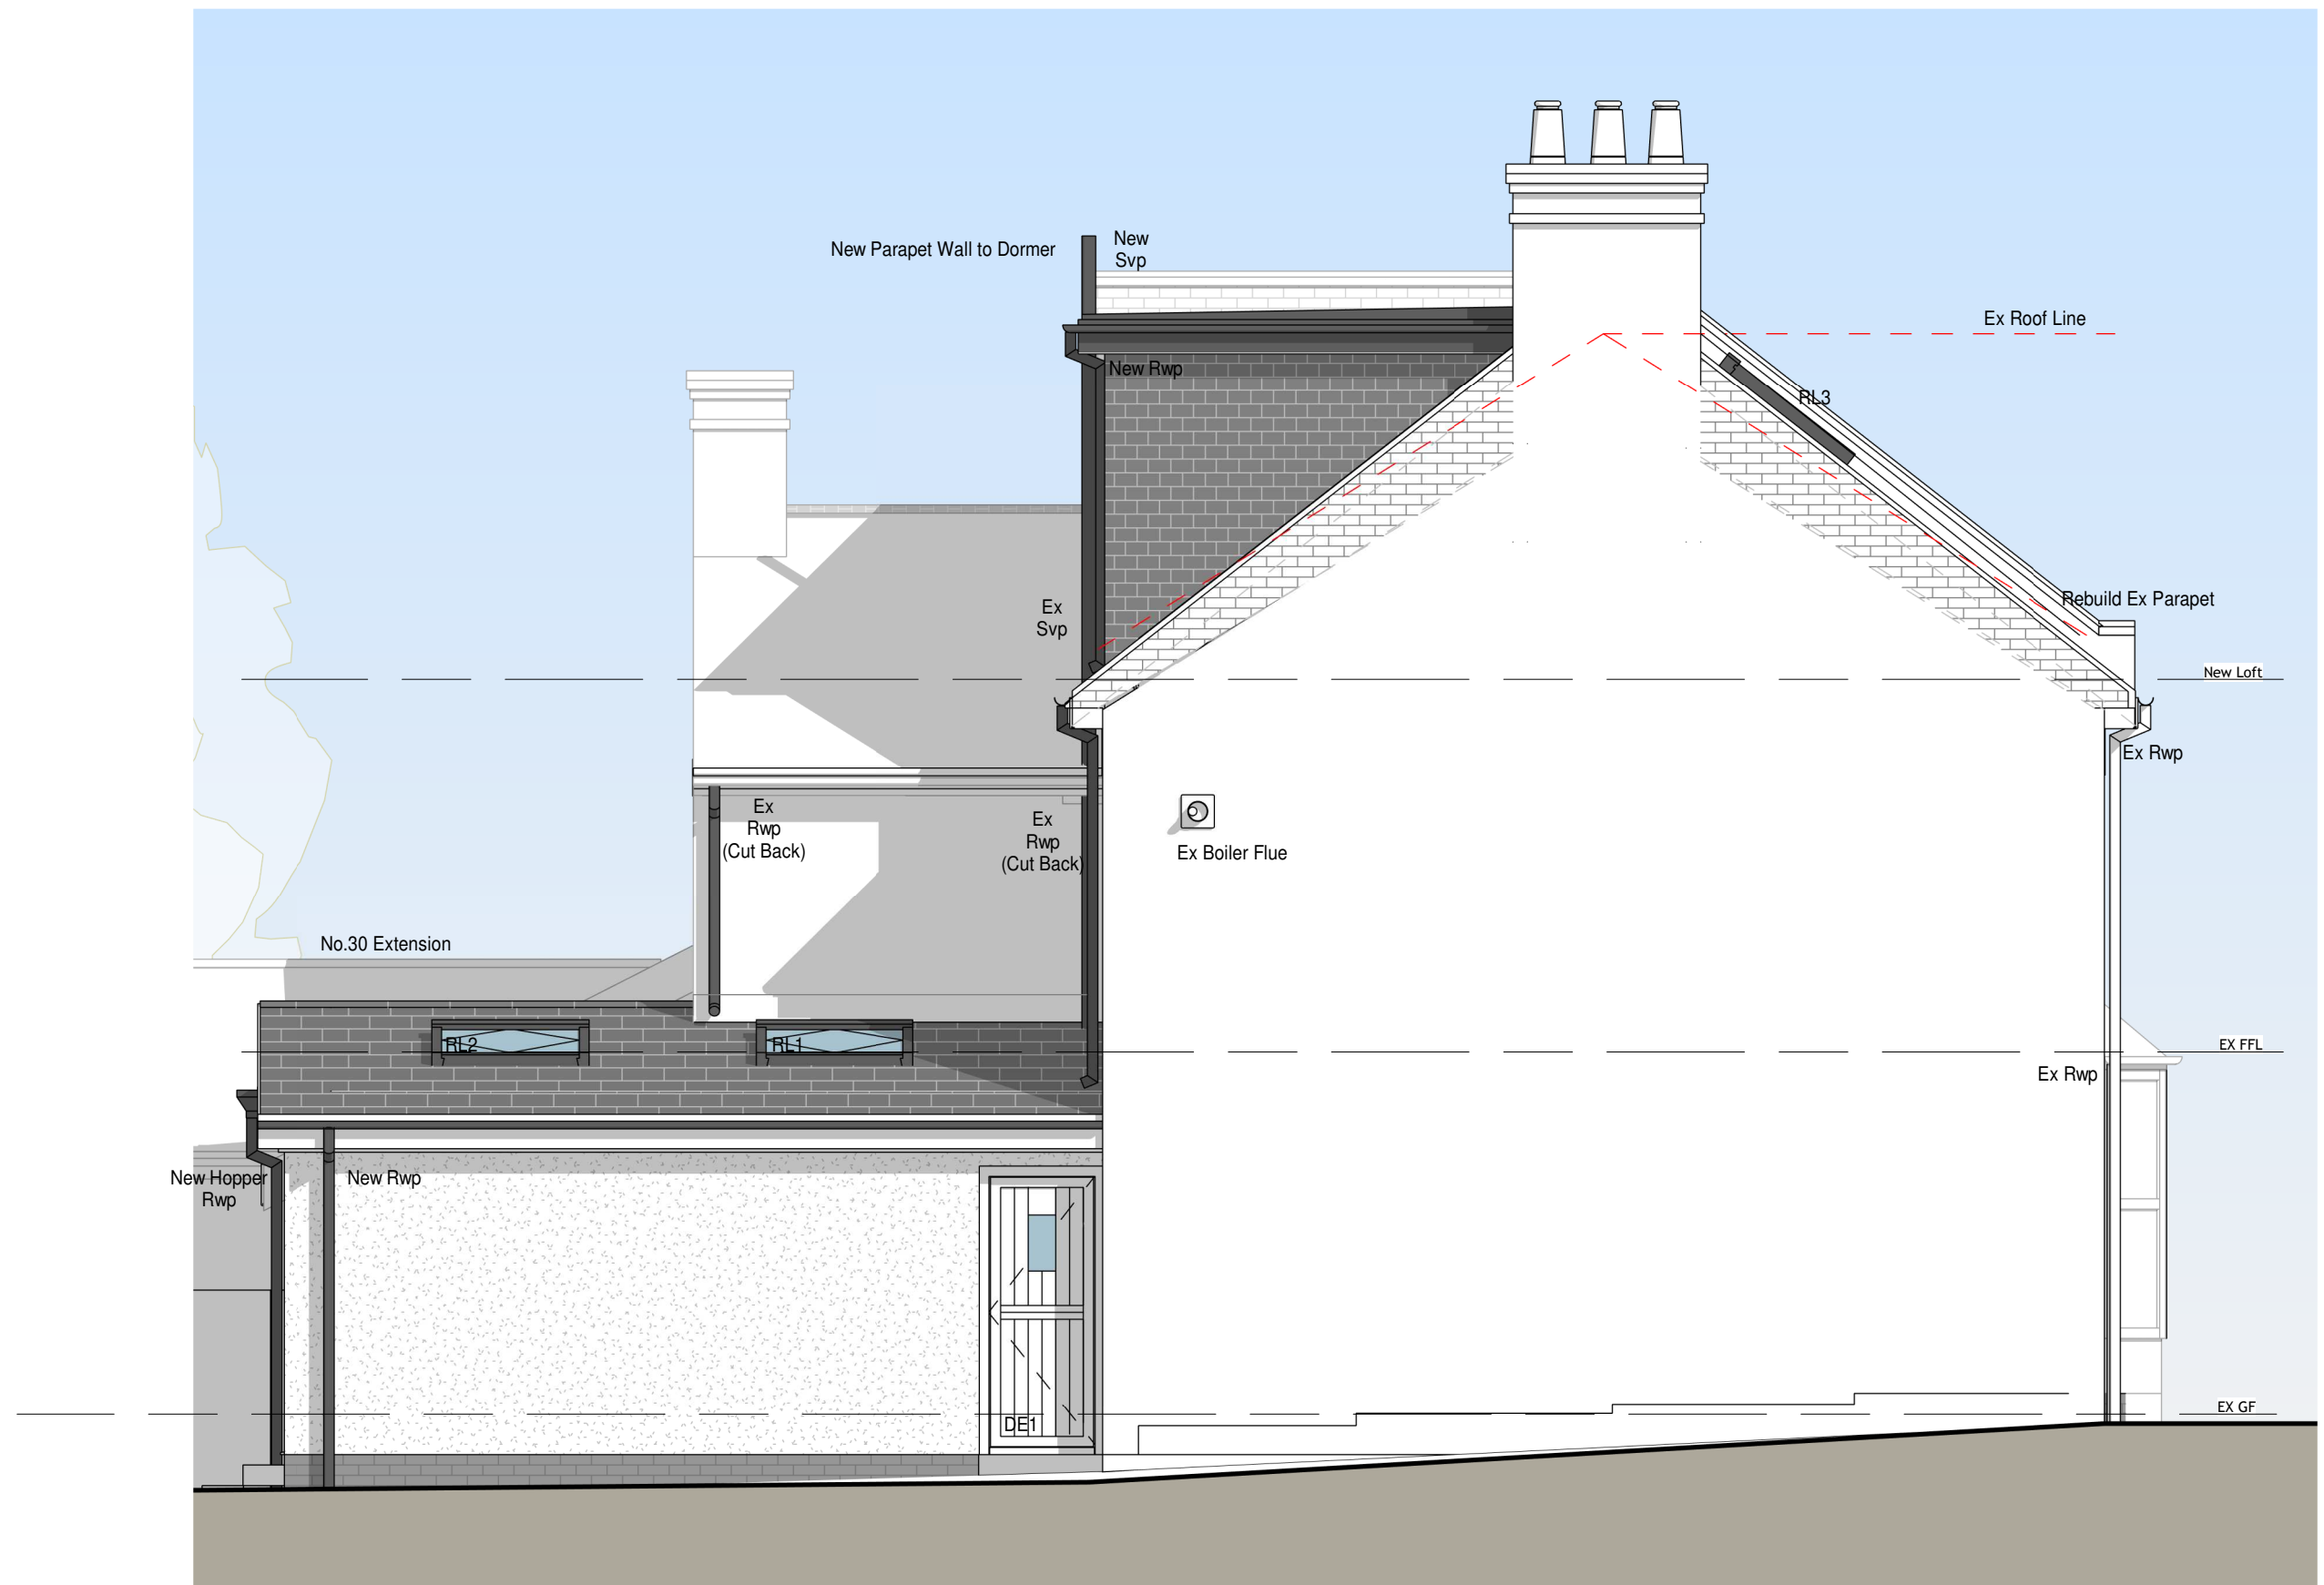


1 Proposed South Elevation
1 : 50

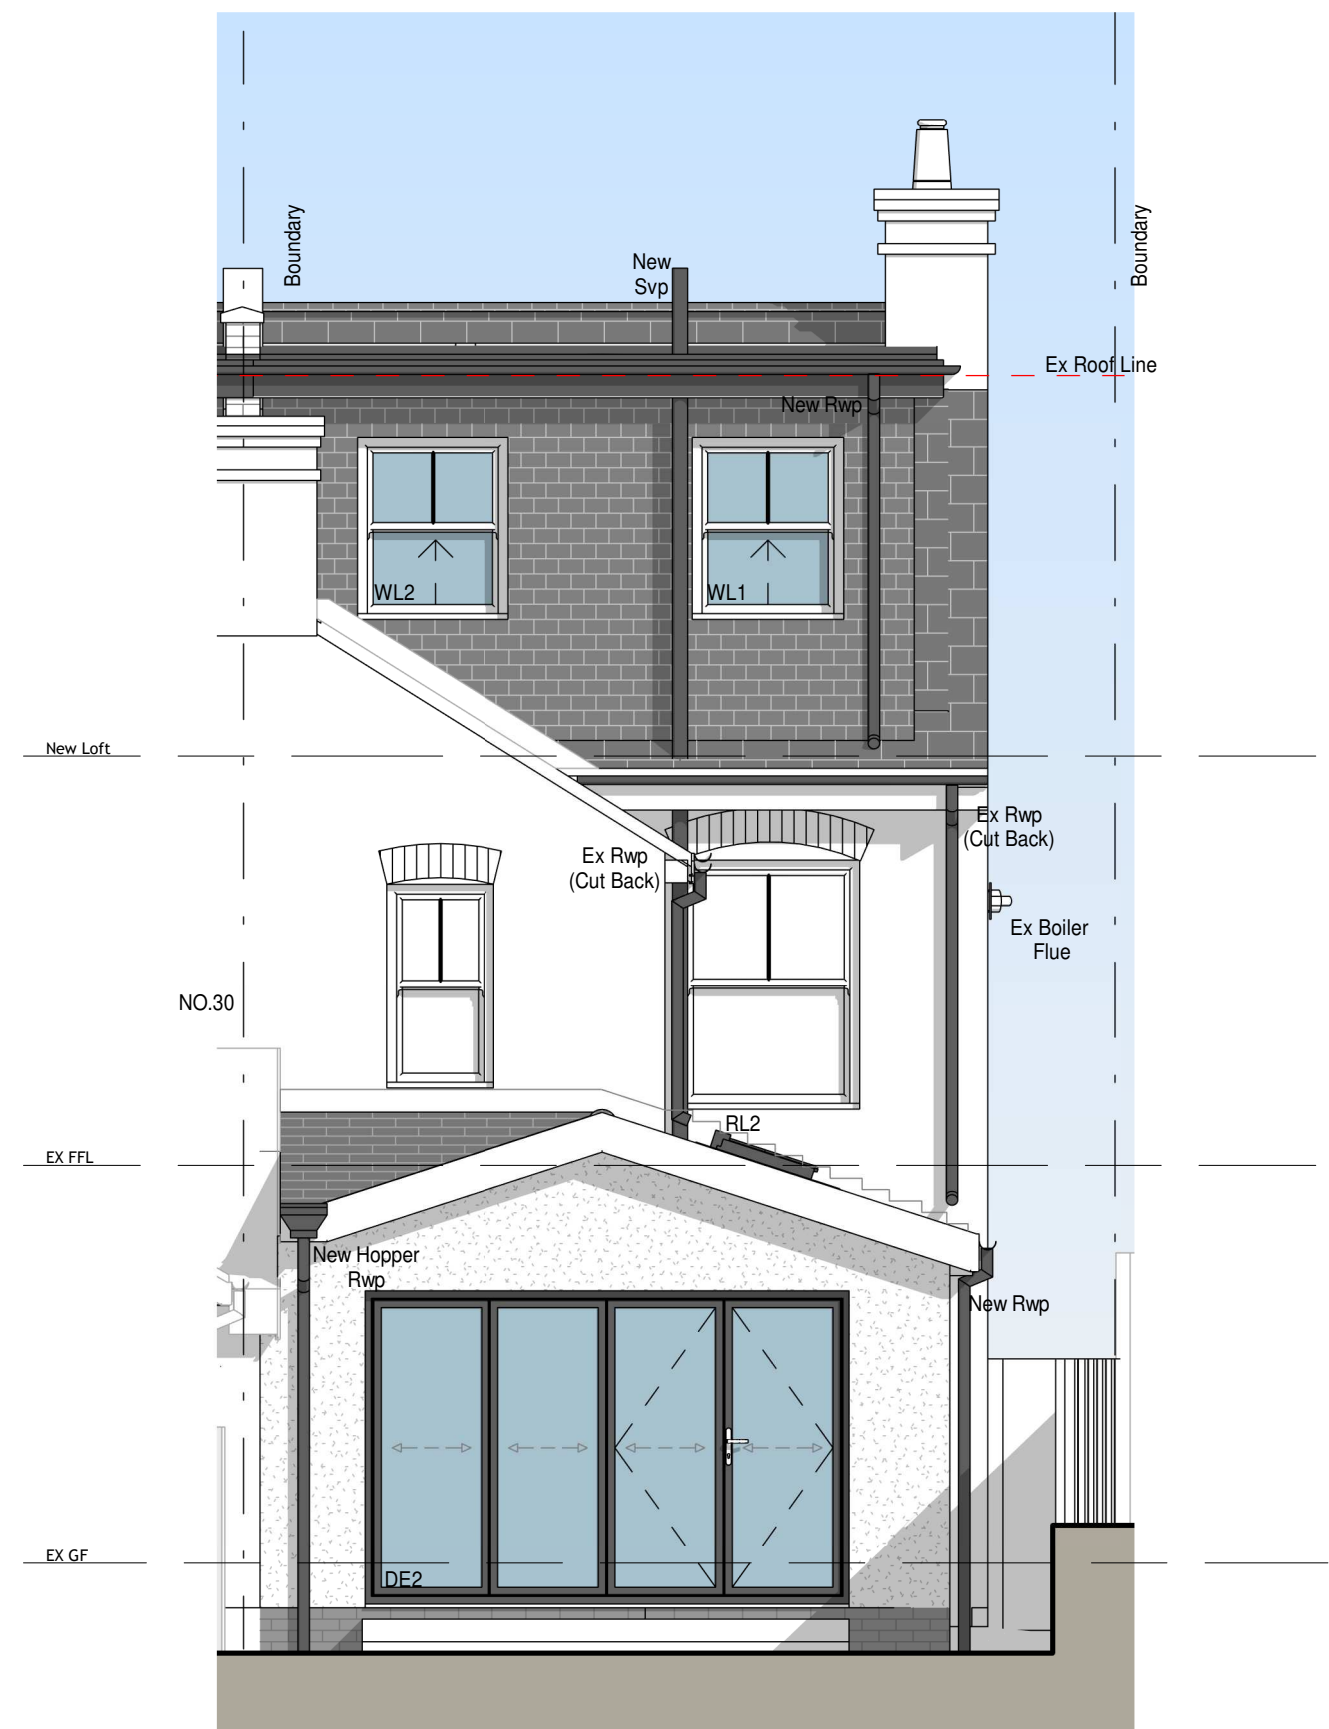

2 Proposed West Elevation
1 : 50



3 Proposed North Elevation
1 : 50

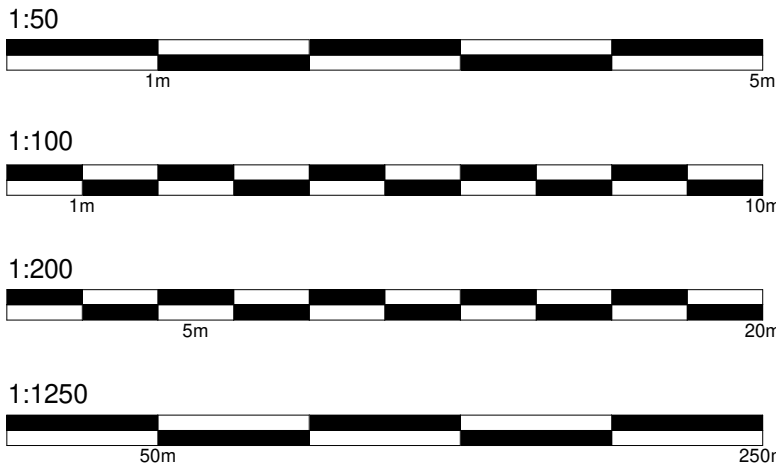

Materials

Walls
Existing Painted Face Brick
Proposed Painted Face Brick, Render & Hanging Tile to Dormer

Roof
Existing Slate Roof Tiles
Proposed Marley Edgemere Slate Roof Tiles and Resin Flat Roof To Dormer

Windows
Existing White UPVC Mock Sash Windows and Roof Lights
Proposed White UPVC Mock Sash Windows to Match and Velux Roof Lights

Doors
Existing White UPVC
Proposed White UPVC Door To Match and Bi-folding doors

KEY PLAN

Site Boundary	
Proposed Hanging Tiles	
Proposed Roof Tiles	
Proposed Flat Roof	
Proposed Render	
Proposed Brick	
Landscaping	
Gravel	
Patio	

B Reduce Box
Dormer 28/07/2026 GHM

A Client Edits 31/03/2026 GHM

HET
HOME EXTENSION TEAM
4 Brand Street, Hitchin, Hertfordshire, SG5 1HX
Tel: (01462) 440099 E-mail: hitchin@het.co.uk

CLIENT:
Ms Gardner

PROJECT:
29 Oughton Head Way
Hitchin
Hertfordshire
SG5 2LA

DRAWING TITLE:
No.29 - Raise existing roof ridge height of both properties and insertion of rooflights to existing front, and dormer windows to existing rear roofscapes to facilitate conversion of loftspaces into habitable accommodation, single storey rear extension to no.29
Proposed Elevations

SCALE:	DATE:	DRAWN:	CHECKED:
1 : 50	18/03/2026	GHM	DC/TB
DWG. NO.	REV.		
HET-1869/02	B		