




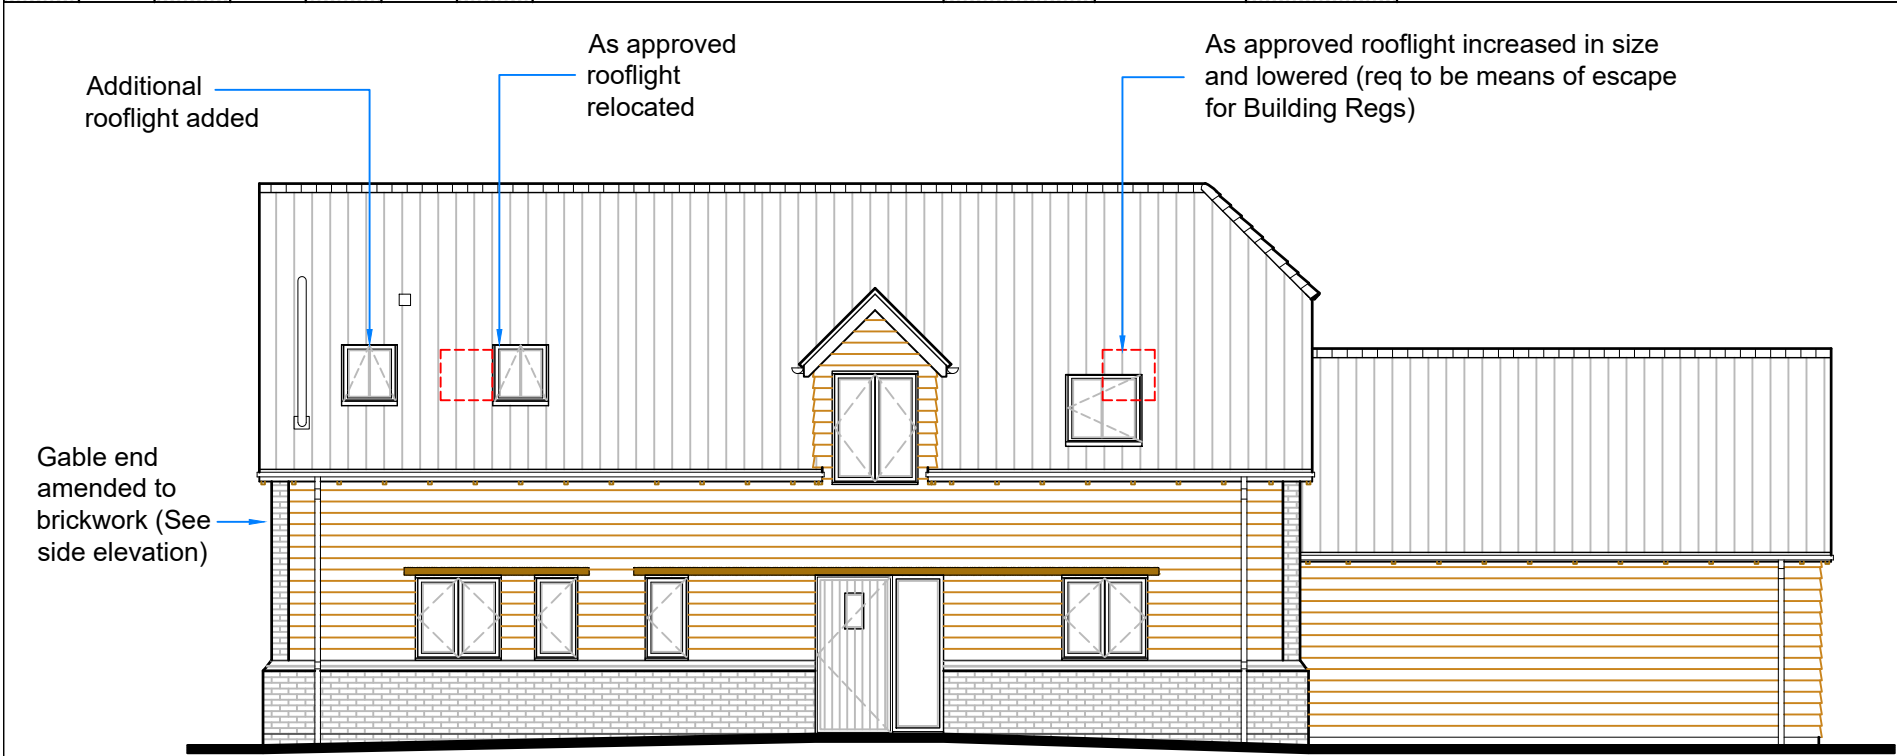


Proposed Front Elevation
PLOT 7
Scale 1:100

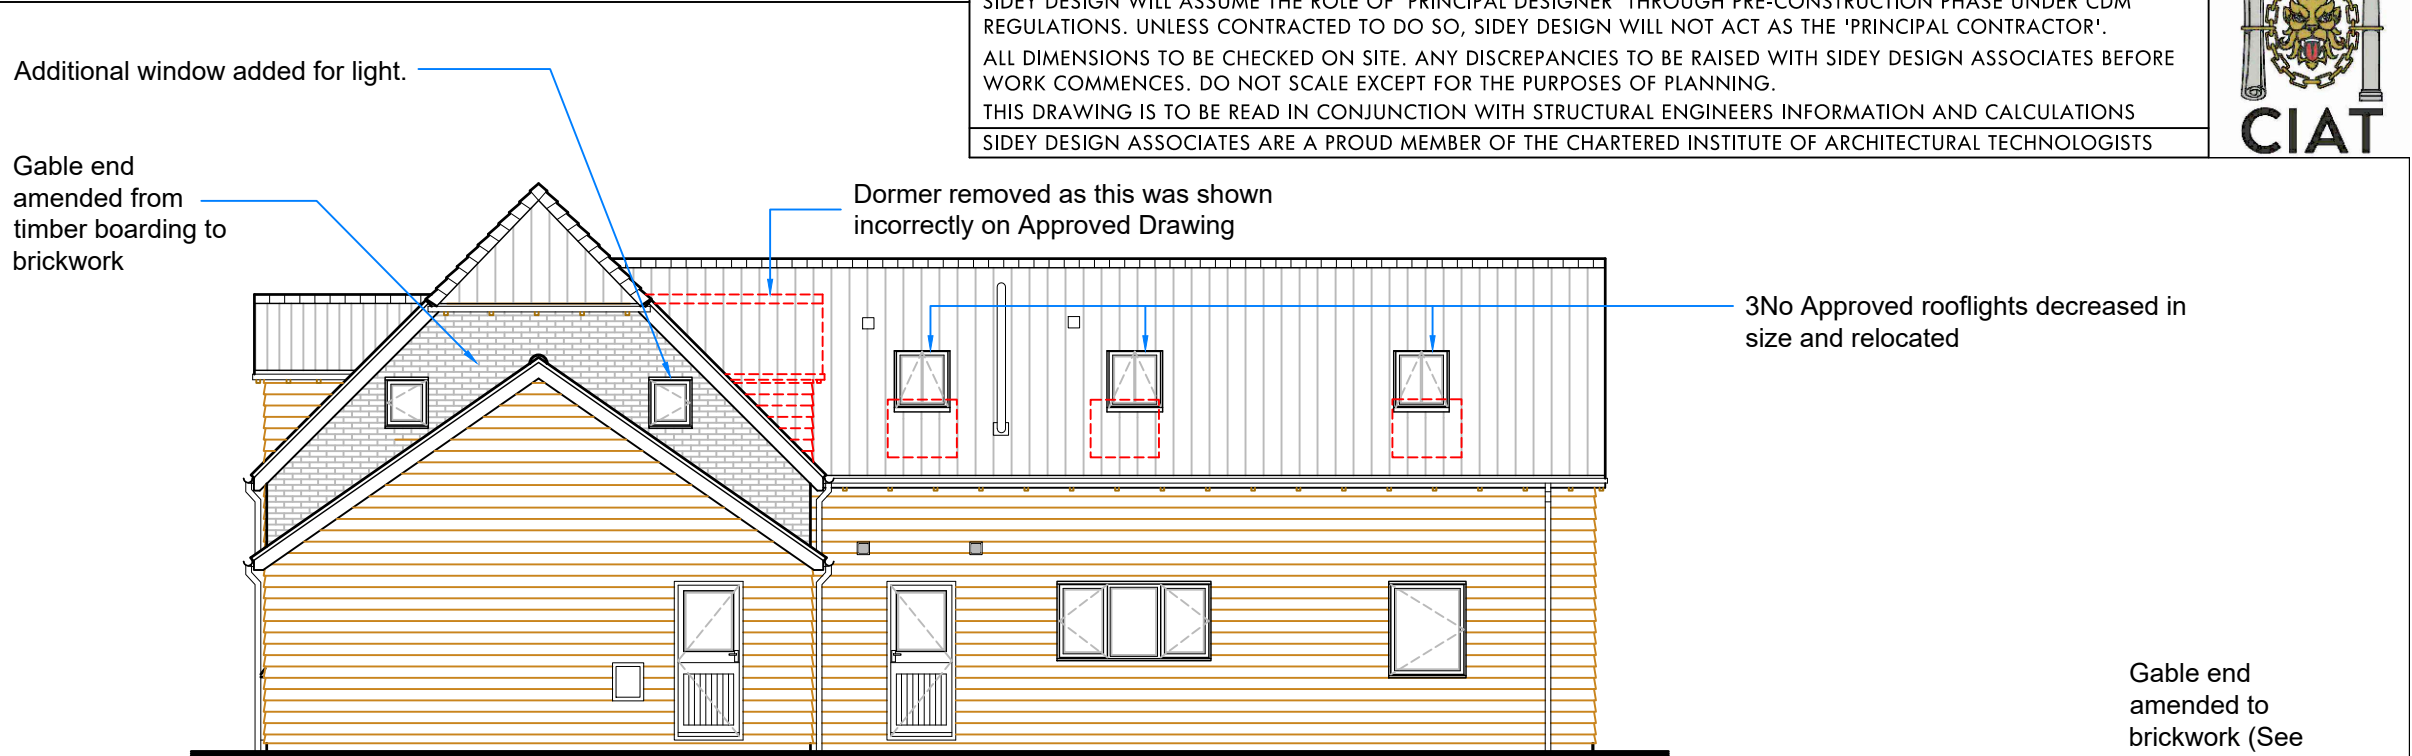

Proposed Side Elevation
PLOT 7
Scale 1:100

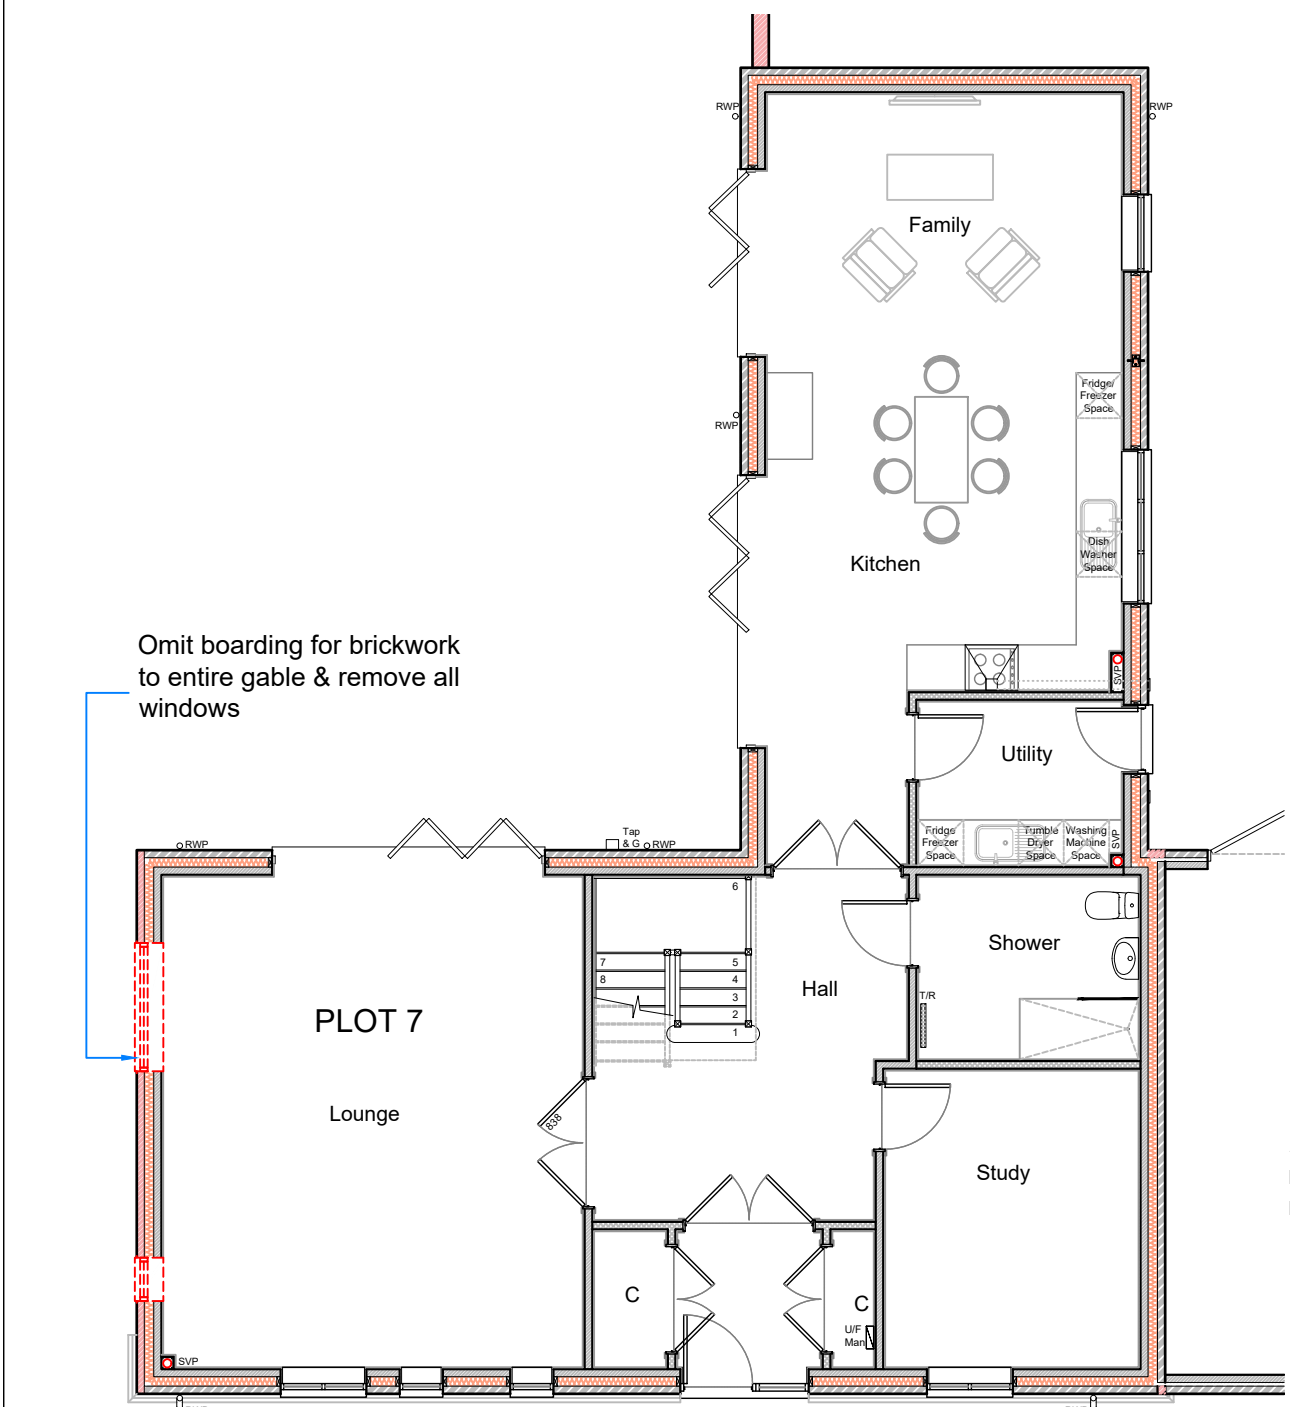


Proposed Ground Floor Plan
PLOT 7
Scale 1:100

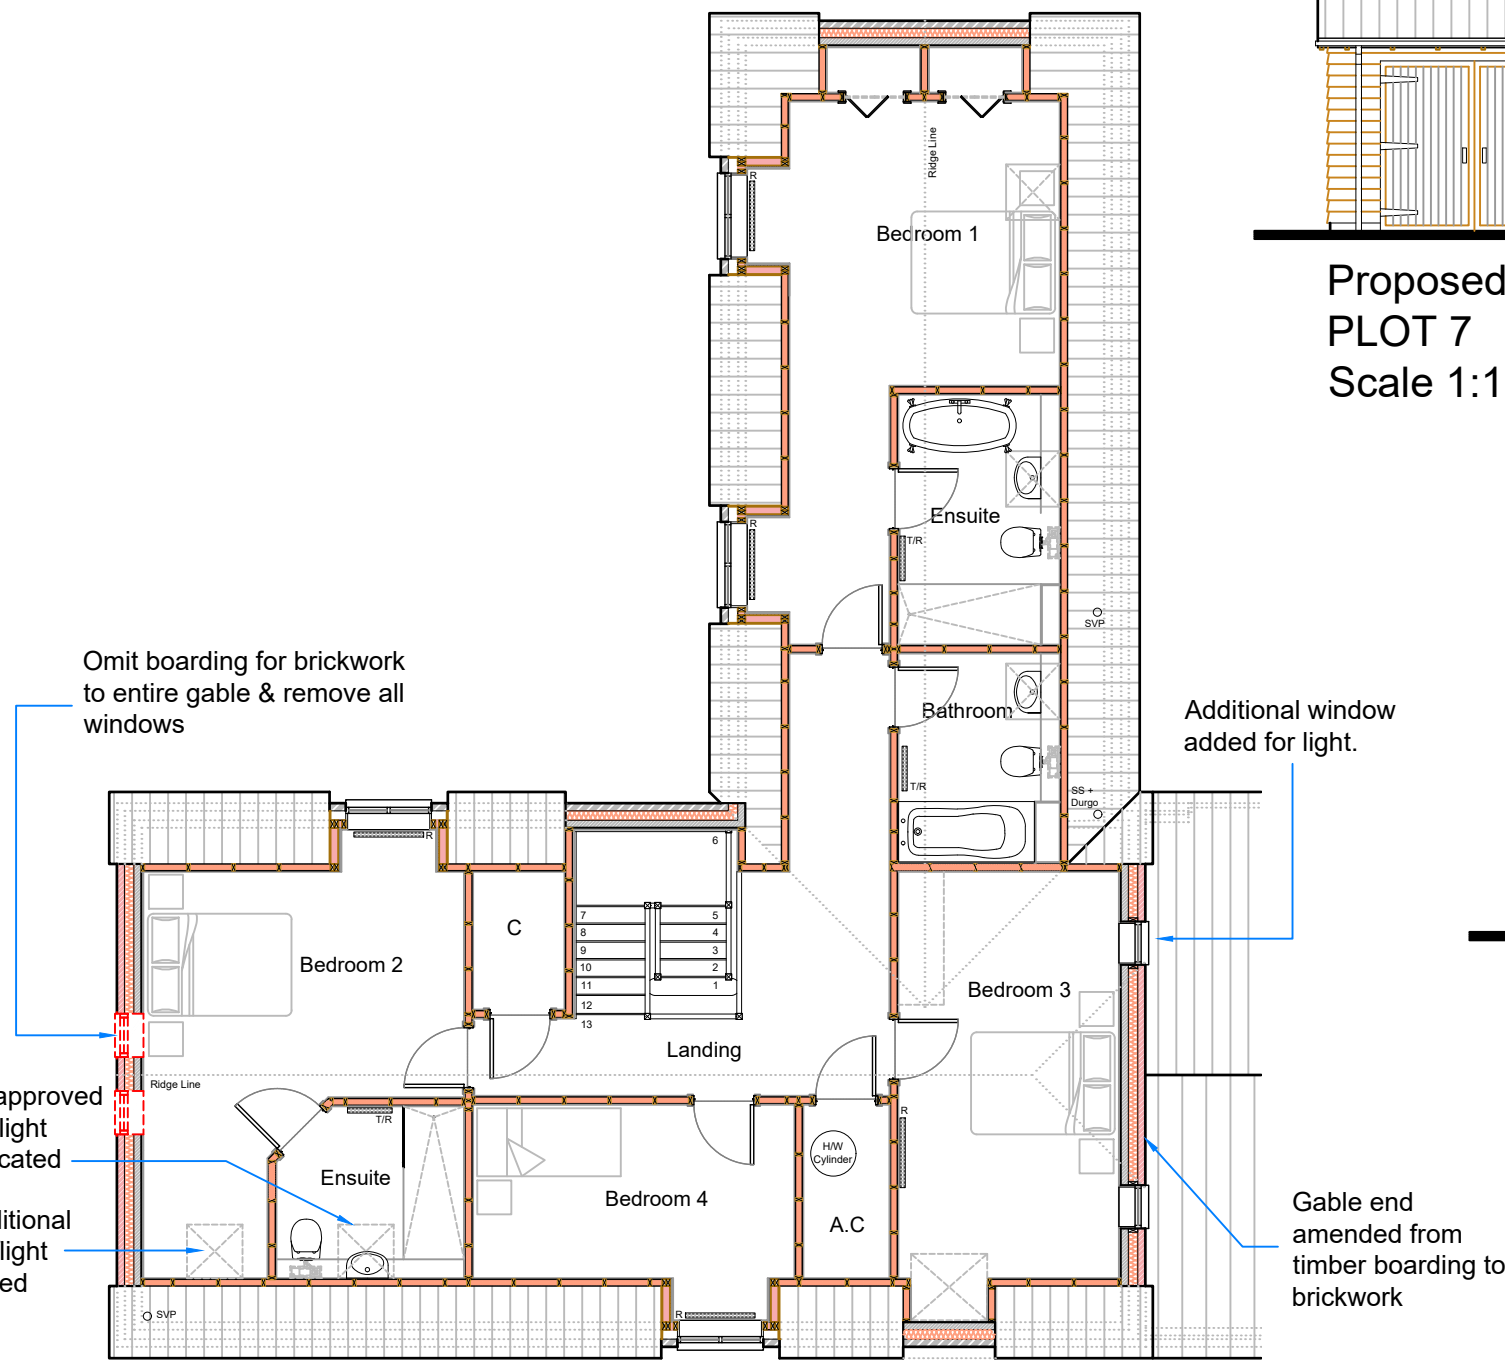

Proposed Ground Floor Plan
PLOT 7
Scale 1:100



Proposed Rear Elevation
PLOT 7
Scale 1:100

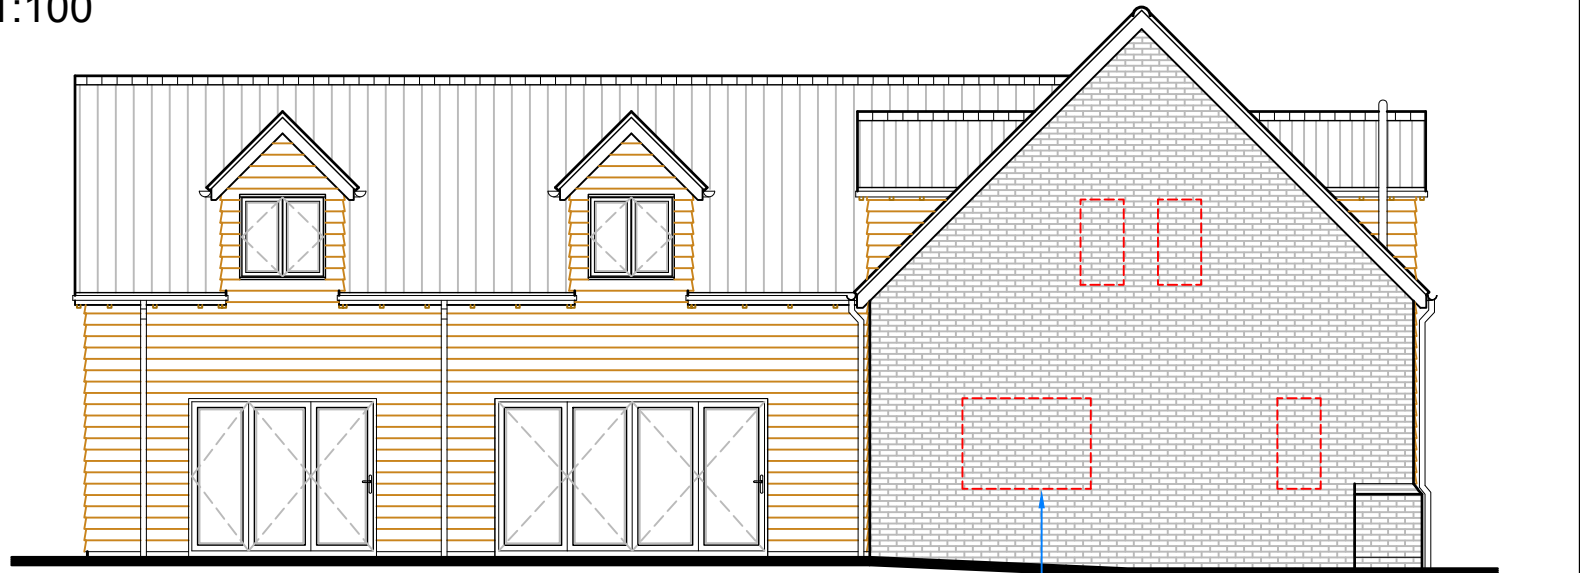

Proposed Side Elevation
PLOT 7
Scale 1:100

For and on behalf of

Wheatley PLANNING

Sidey Design
ARCHITECTURE

10 MARKET SQUARE, HIGHAM FERRERS, NN10 8BT
TEL: 01933 317967 FAX: 01933 311161
EMAIL: enquiries@sideydesign.co.uk
WEBSITE: www.sideydesign.co.uk

Drawing Status

Client
Wheatley Group Developments

Title
Proposed Amendments to PLOT 7 of
Proposed Development on land at
Police Row, Therfield, Herts

Drawing
Proposed Plans & Elevations - PLOT 7

Date	Drawn	Checked	Scale	Drawing No.	Rev.
Mar '25	PW	SC	As Noted	24-076-NMA2	