


As Approved Front Elevation
PLOT 7
Scale 1:100




As Approved Side Elevation
PLOT 7
Scale 1:100



As Approved Rear Elevation
PLOT 7
Scale 1:100

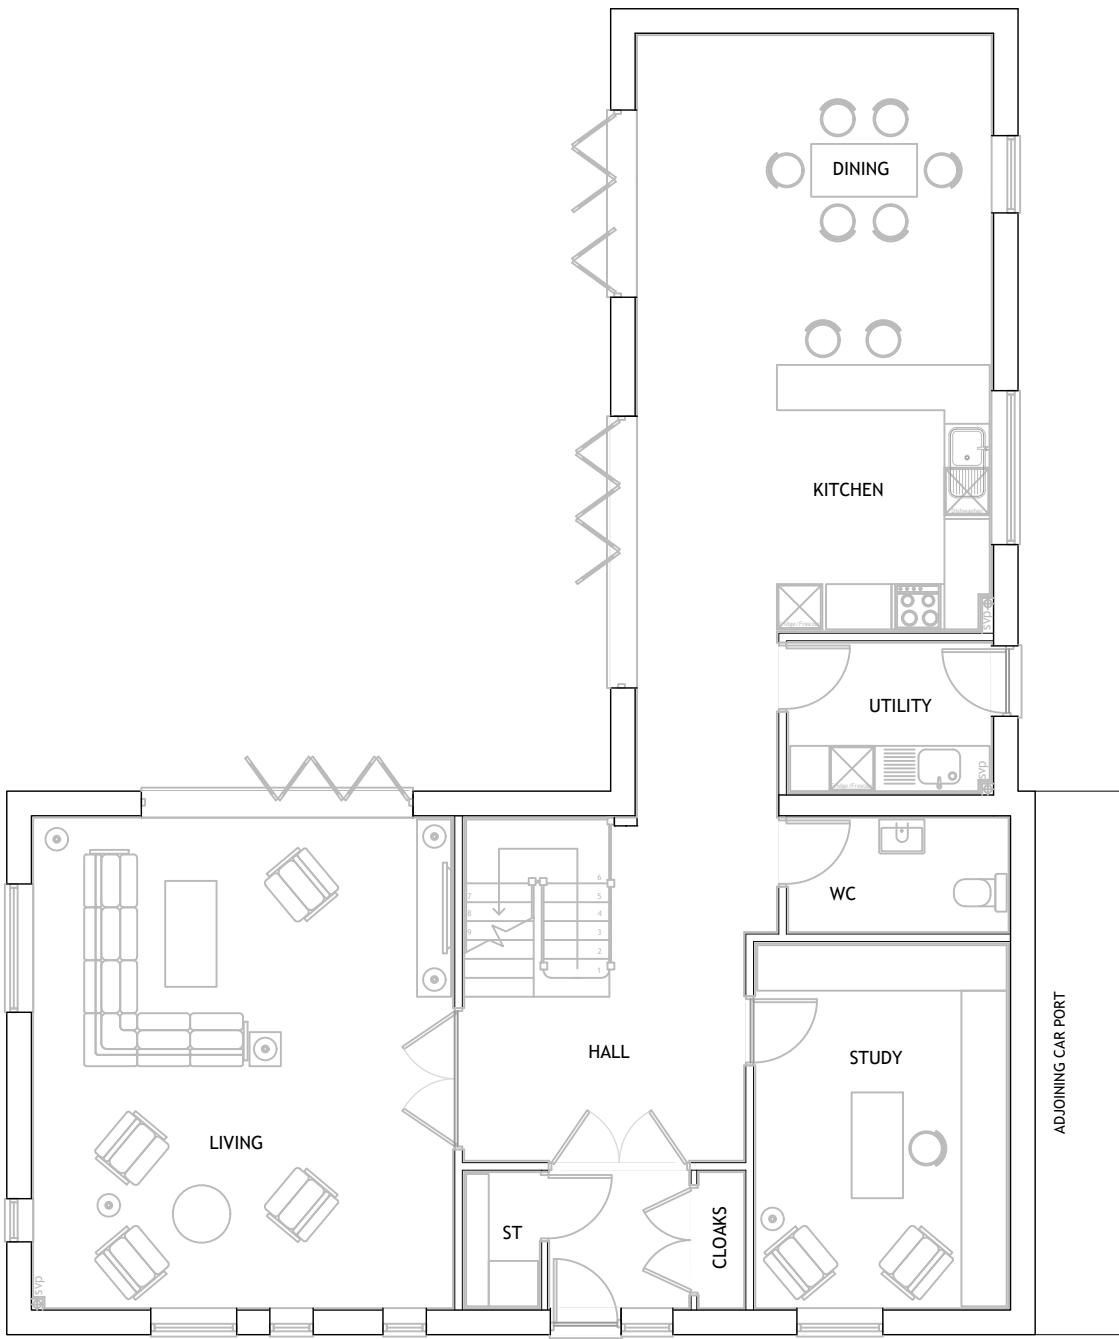

As Approved Ground Floor Plan
PLOT 7
Scale 1:100

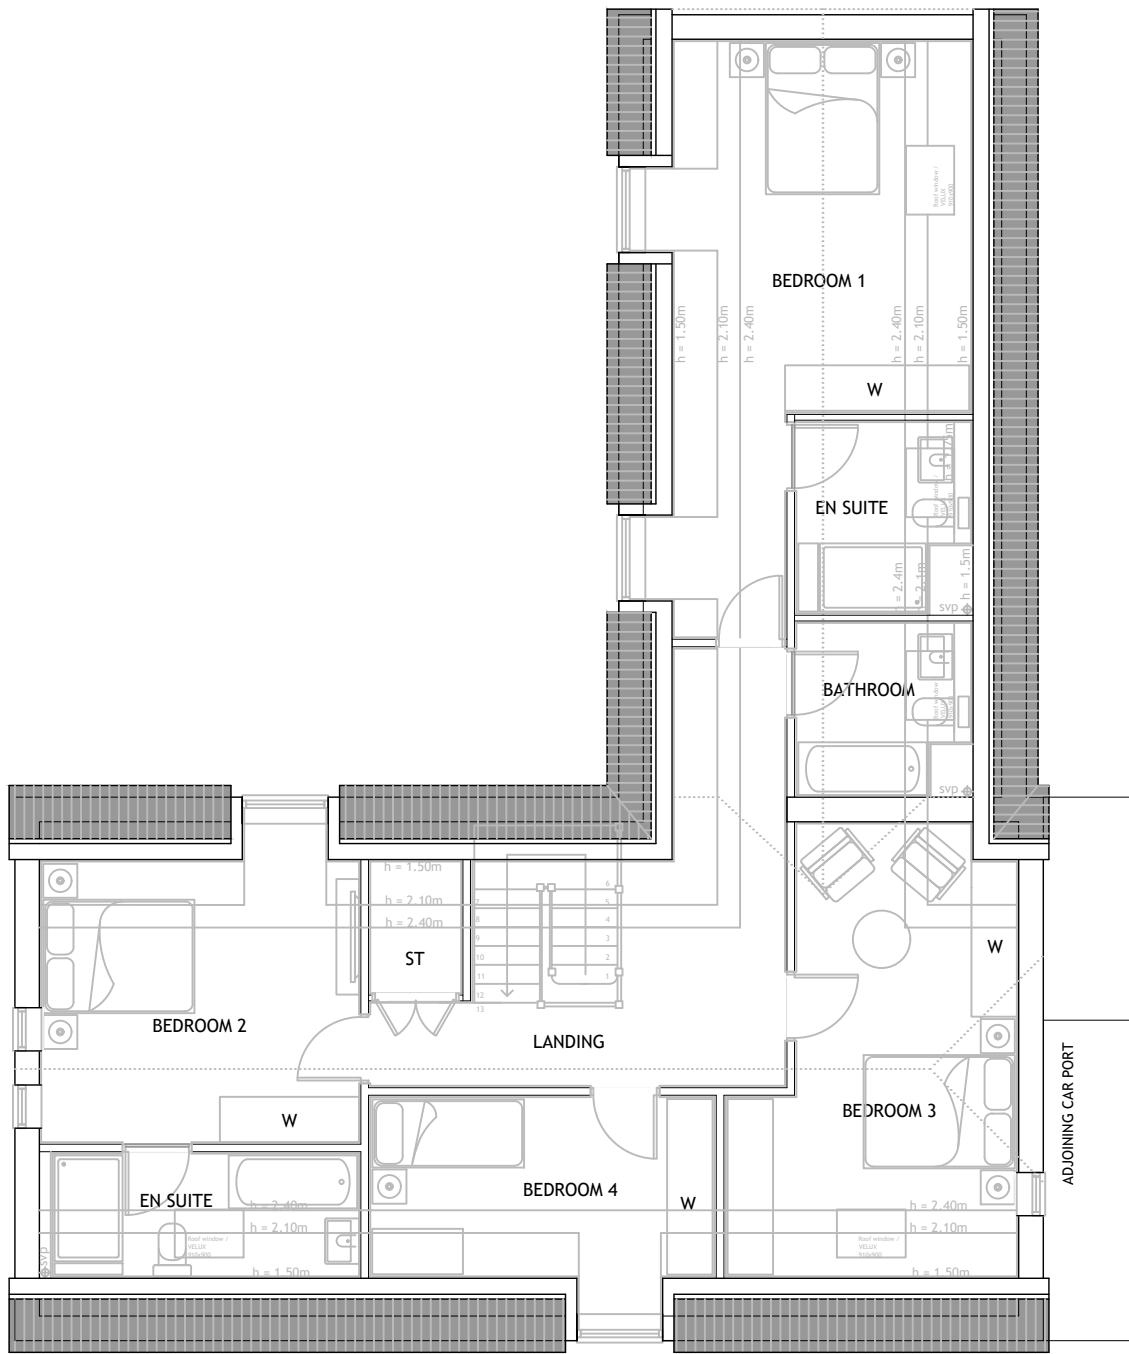

As Approved Ground Floor Plan
PLOT 7
Scale 1:100



As Approved Side Elevation
PLOT 7
Scale 1:100

Information is taken from 'Approved Drawing 19251 105 Rev D as approved on Planning Approval 23/01885/FP dated 12-12-2024



10 MARKET SQUARE, HIGHAM FERRERS, NN10 8BT
TEL: 01933 317967 FAX: 01933 311161
EMAIL: enquiries@sideydesign.co.uk
WEBSITE: www.sideydesign.co.uk

Client
Wheatley Group Developments

Title
Proposed Amendments to PLOT 7 of
Proposed Development on land at
Police Row, Therfield, Herts

Drawing
As Approved Plans & Elevations

For and on behalf of

Wheatley PLANNING

Drawing Status

Date	Drawn	Checked	Scale	Drawing No.	Rev.
Mar '25	PW	SC	As Noted	24-076-NMA1	