




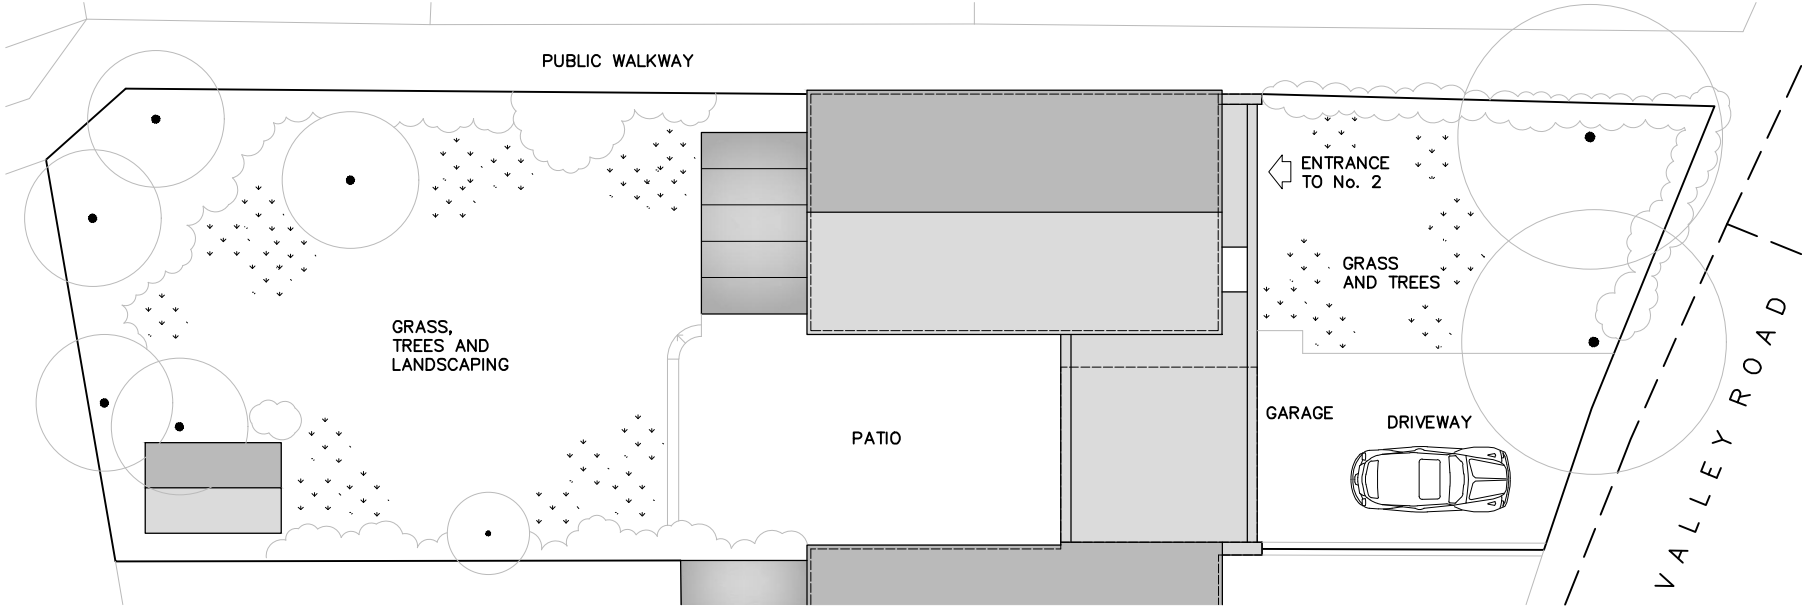

EXISTING SITE AND ROOF PLAN 1:200

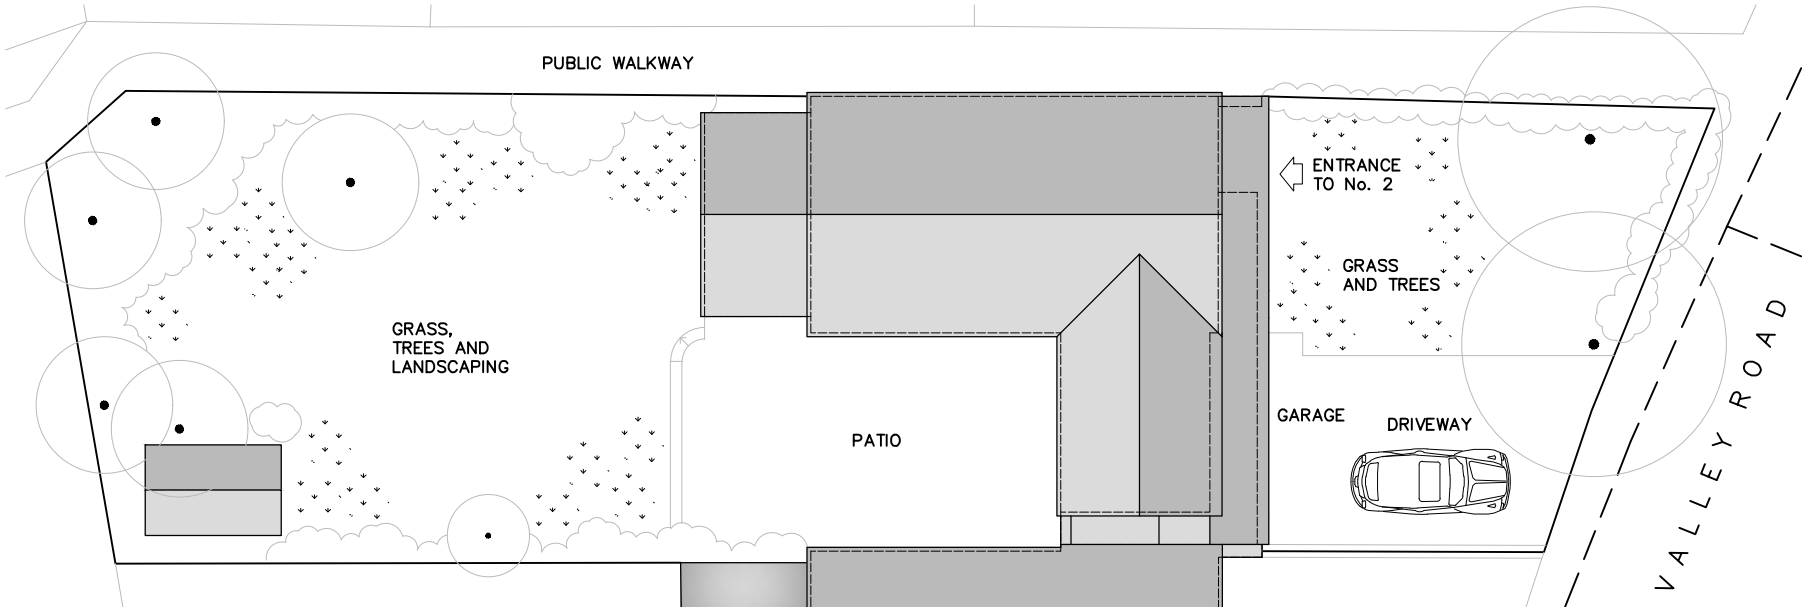


PROPOSED SITE AND ROOF PLAN 1:200

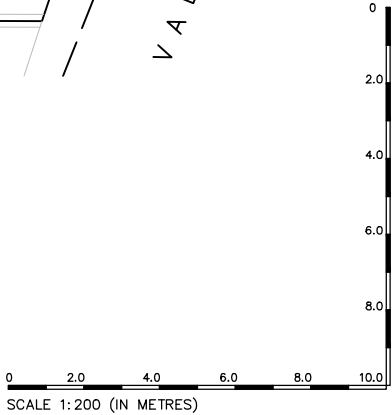


GENERAL NOTES:
UNLESS OTHERWISE NOTED ALL DIMENSIONS ARE GIVEN IN MILLIMETRES
ALL DIMENSIONS MUST BE VERIFIED ON SITE BEFORE THE COMMENCEMENT OF WORK OR THE FABRICATION OF ANY ITEM. DISCREPANCIES MUST BE REPORTED TO THE ARCHITECT
THIS DRAWING IS NOT FOR CONSTRUCTION – FOR CDM AND BUILDING REGULATIONS COMPLIANT DETAILS CONTACT TURQUOISE NOISE LTD.
THIS DRAWING AND DESIGN REMAINS THE COPYRIGHT OF TURQUOISE NOISE LTD. AND MAY NOT BE REPRODUCED WITHOUT PERMISSION

Weltech Business Centre
Ridgeway, Welwyn Garden City AL7 2AA
mail@turquoisenoise.com 07808 294467

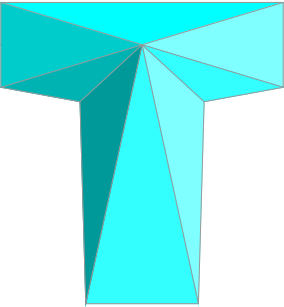

TURQUOISENOISE.COM
architecture for your home

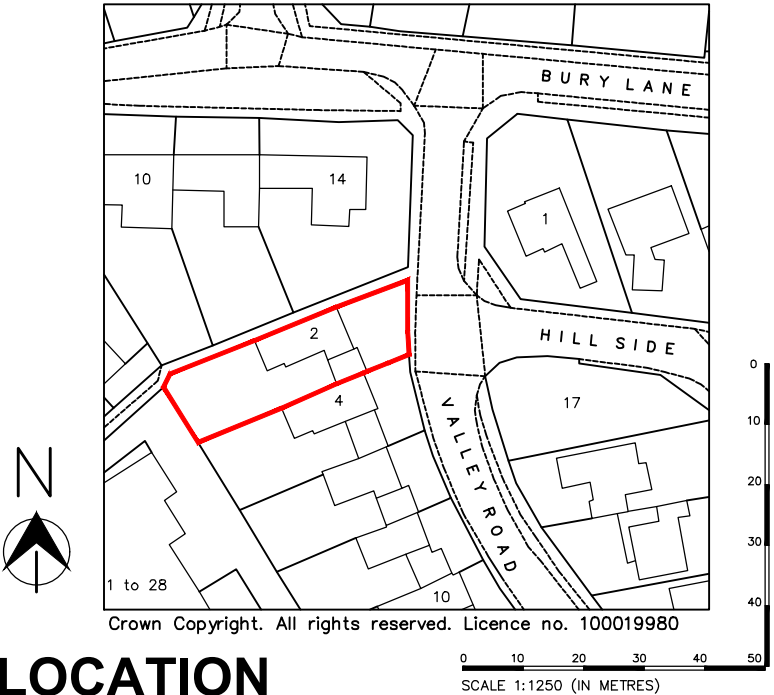

LOCATION PLAN 1:1250

Date of this revision: -		
drawn by:	drawn date:	scale:
MR	MAR 25	VAR @ A3
project:		
2 VALLEY ROAD, CODICOTE, HITCHIN, SG4 8YA		
client:		
MR & MRS PARISH		
dwg title:		
LOCATION PLAN, EXISTING AND PROPOSED SITE AND ROOF PLANS		
dwg no:		rev:
3940 PL 01		-