


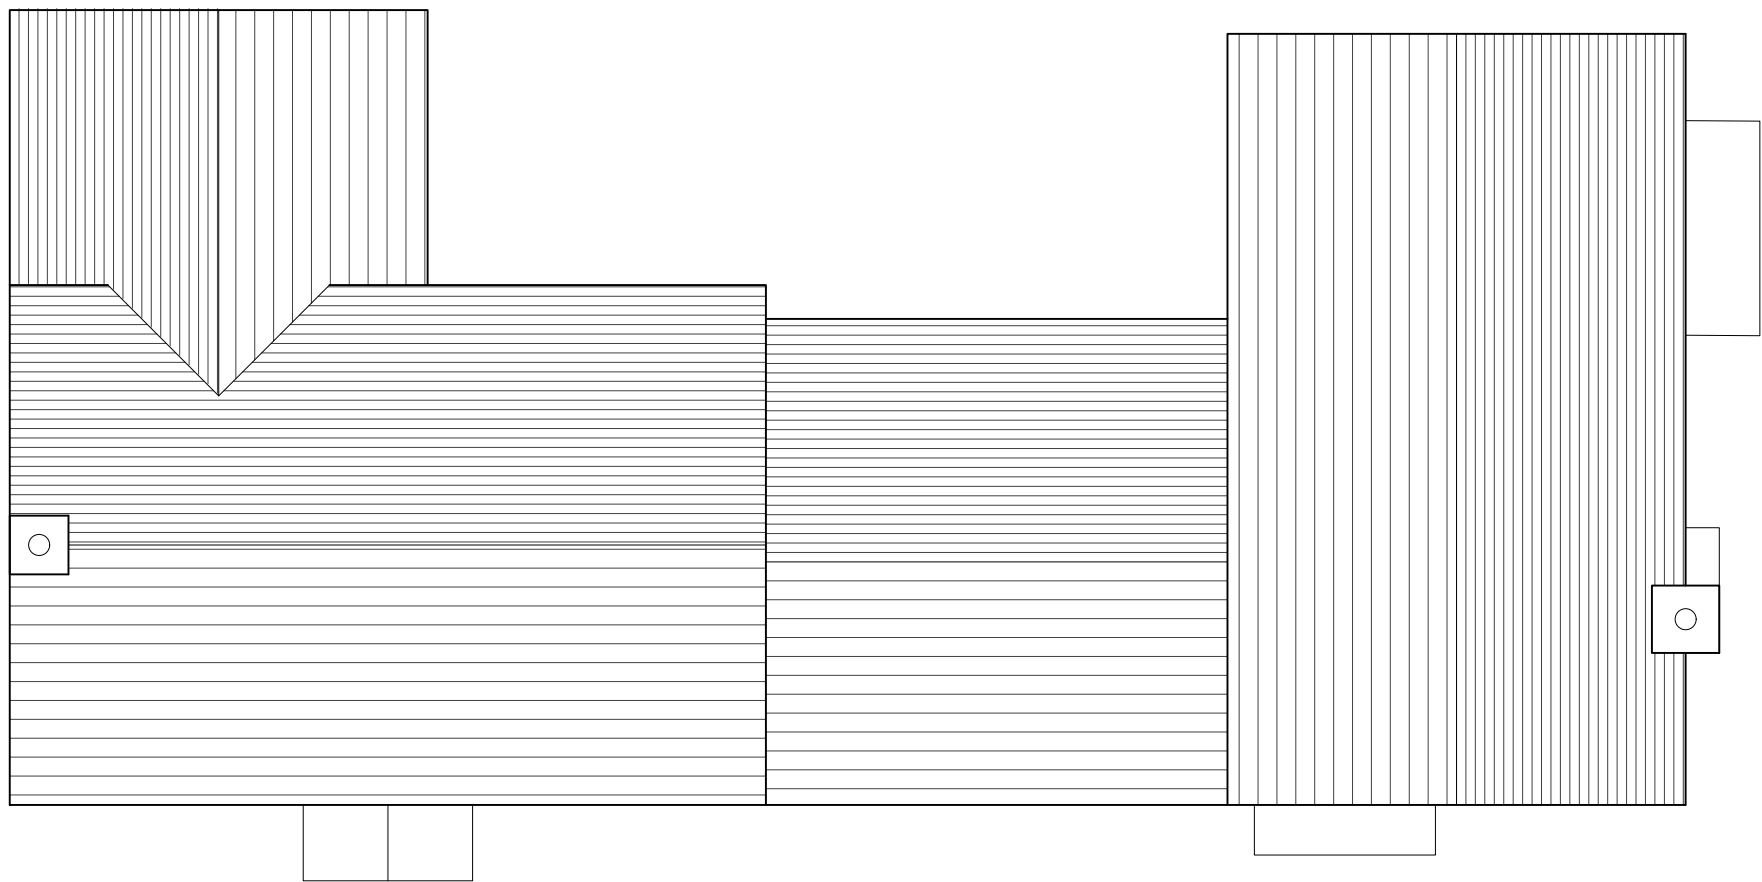


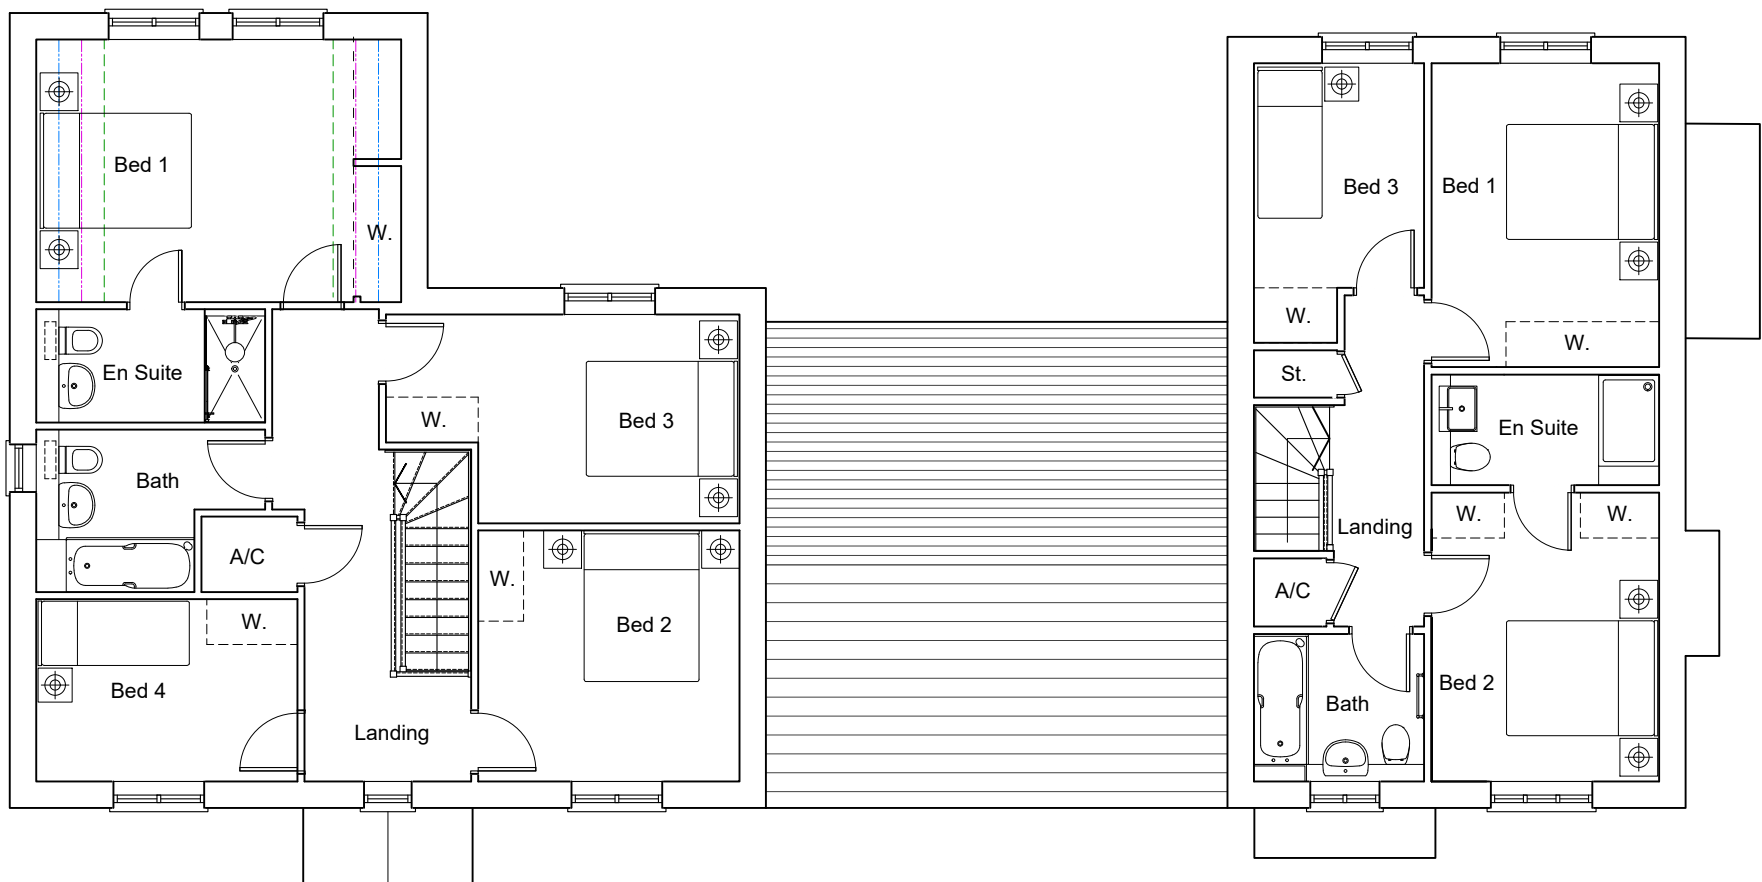

Roof Plan

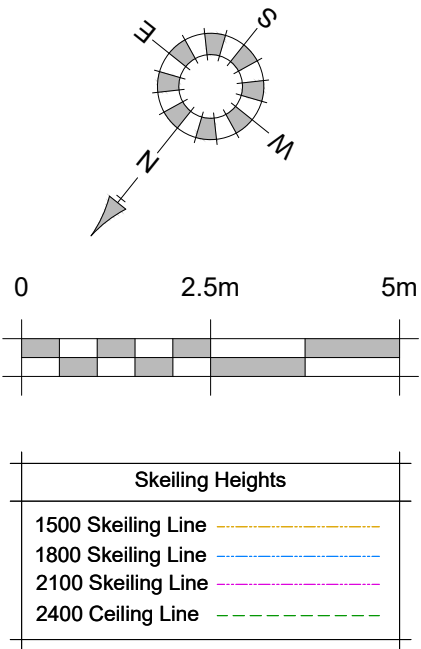

First Floor Plan

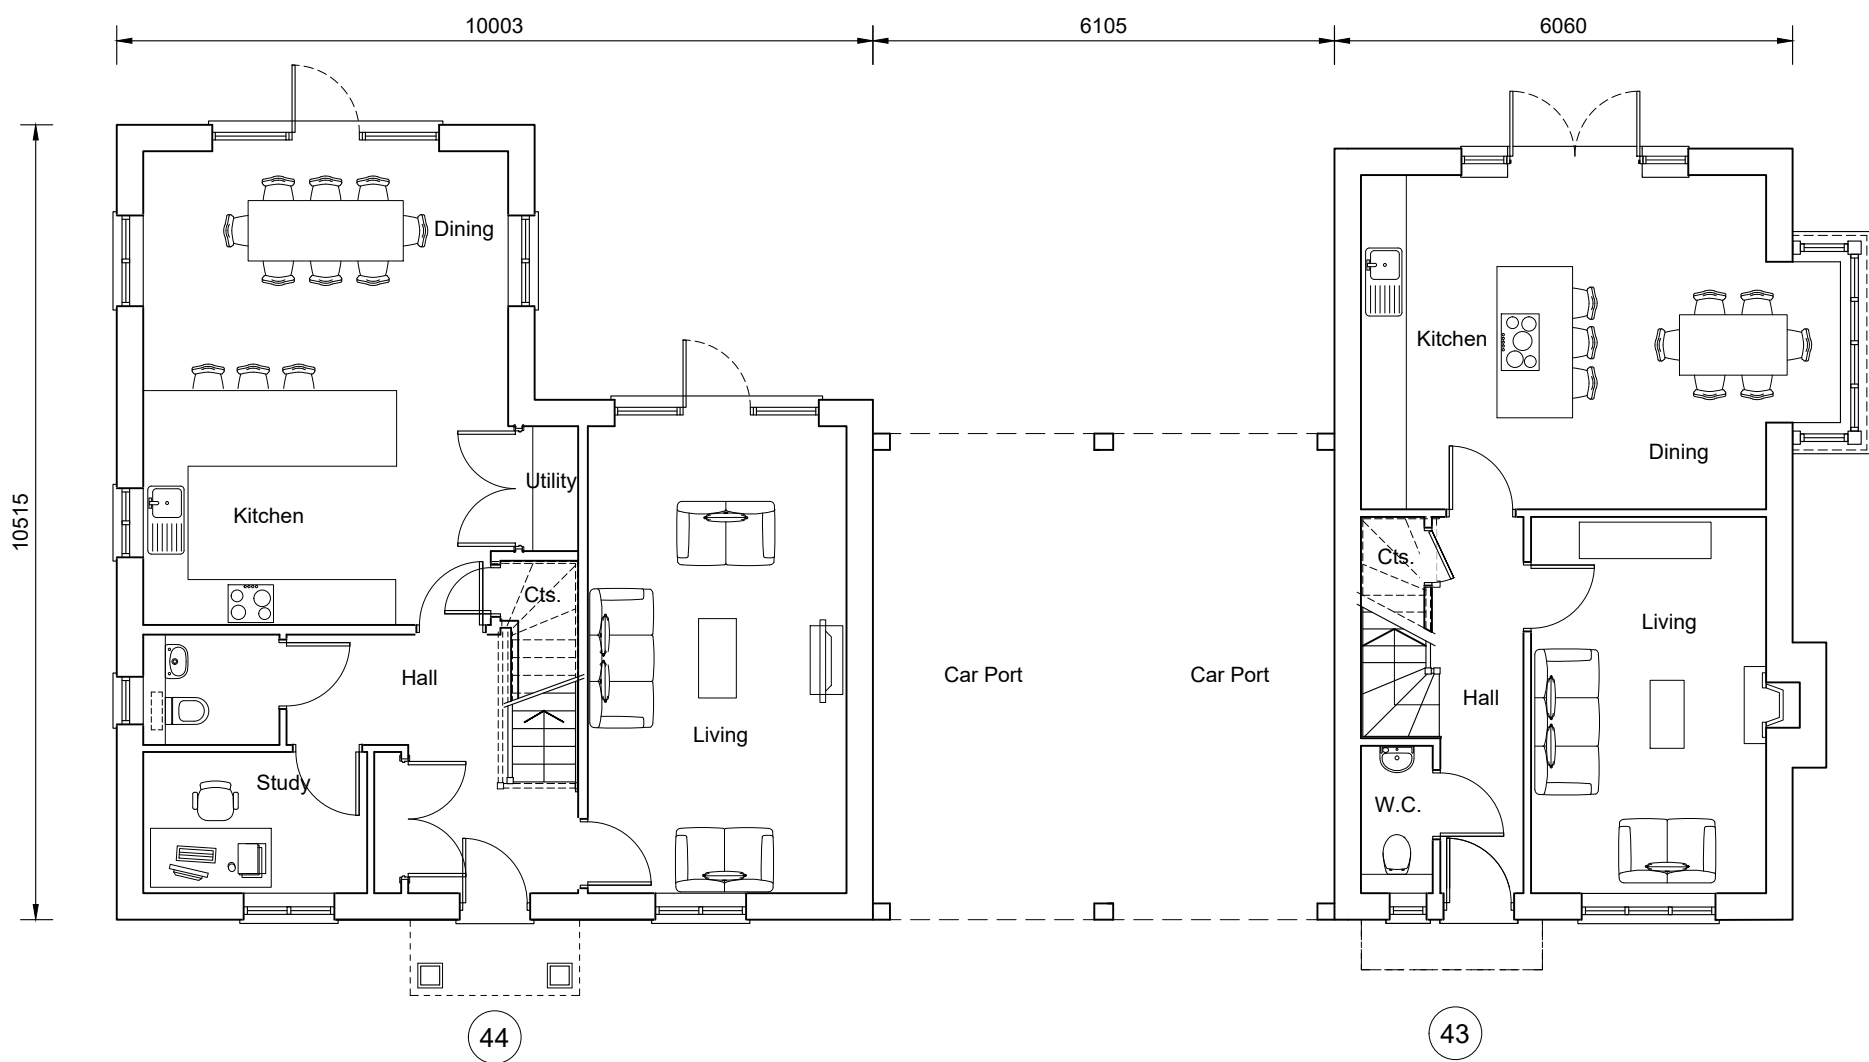

Ground Floor Plan

REV.	DATE	REVISIONS:	BY	REV.	DATE	REVISIONS:	BY	REV.	DATE	REVISIONS:	BY	STATUS:
A	08.11.19	Changed to clients comments	RPO									
B	02.01.20	Updated with some house types	RPO									
C	23.03.20	client comments	ag									
D	09.07.20	Client Amends	AL									
E	07.10.20	Plots re-numbered	AL									
F	21.01.21	Minor amends	AL									
G	16.3.26	Plot 44 changed internally to comply with Part M4(2)	JHB									

Planning

CLIENT:	Osprey Homes	PROJECT:	Land north of Pound Farm, Hitchin, Herts
SCALE:	1:100 (A1 ORIGINAL)	DRAWING:	Proposed Plans Plots 43 and 44
DRAWN:	ajg	19049	P117
DATE:	24/05/19		G



architecture planning masterplanning

Broadmede House, Farnham Business Park,
Weydon Lane, Farnham, Surrey GU9 8QT.
info@osparchitecture.com www.osparchitecture.com
Tel: 01252 267878