


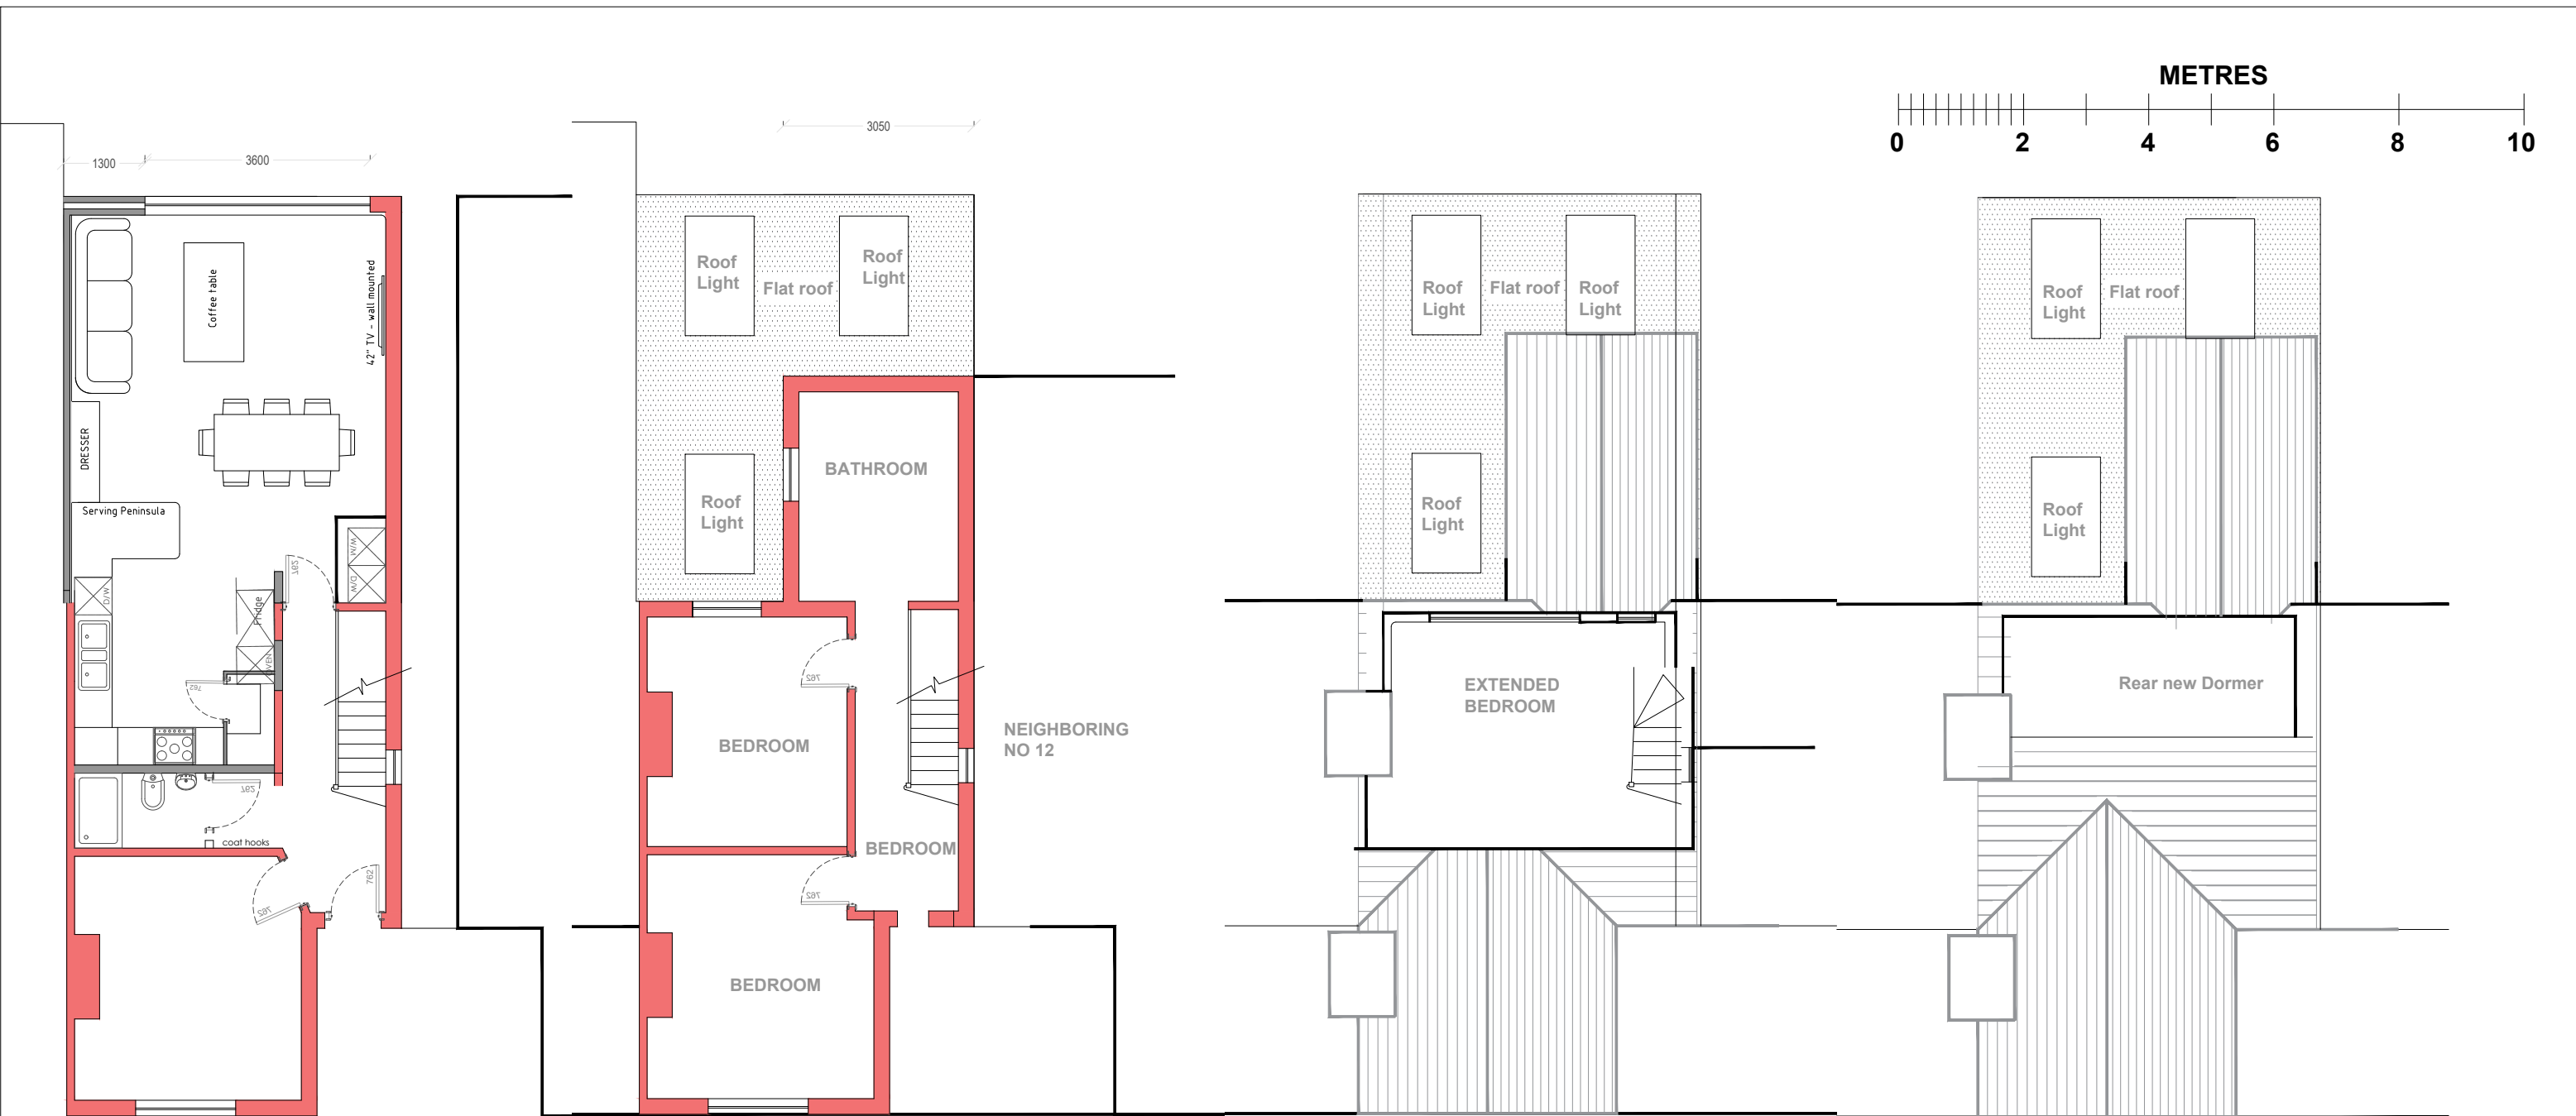


PROPOSED GROUND FLOOR

PROPOSED FIRST FLOOR

PROPOSED ATTIC FLOOR

PROPOSED ROOF PLAN

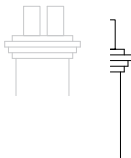

|                |  |   |
|----------------|--|---|
| Client         |  | Isabella Helicar Antenen & Kurt Moroz<br>10 Gower Road<br>Royston<br>SG8 5DU                                                      |
| Project        |  | SINGLE STOREY REAR EXTENSION TO PROVIDED FAMILY ROOM PLUS REAR DORMER TO ROOF.                                                    |
| Drawing Title  |  | PROPOSED PLANS   |
| Agent          |  | Richard Bayley Associates Ltd<br>12A Church Circle<br>Farnborough<br>GU14 6QH<br>T: 07831 189 463<br>E: richard@richardbayley.com |
| Status         |  |   |
| Date           |  | January 2025   |
| Scale          |  | A3 @ 1:100   |
| Drawing Number |  | RB/01/03   |
| Revision       |  | B   |

