



OUTLINE WORKS
Remove sliding doors and adjacent steel cladding.
Reconstruct front elevation using timber studwork, c/w internal rigid foam insulation, faced with cement fibre boards, internal faced with plasterboards. Provide aluminium doors & windows as illustrated. Allow for access ramp to double doorset.


Notes

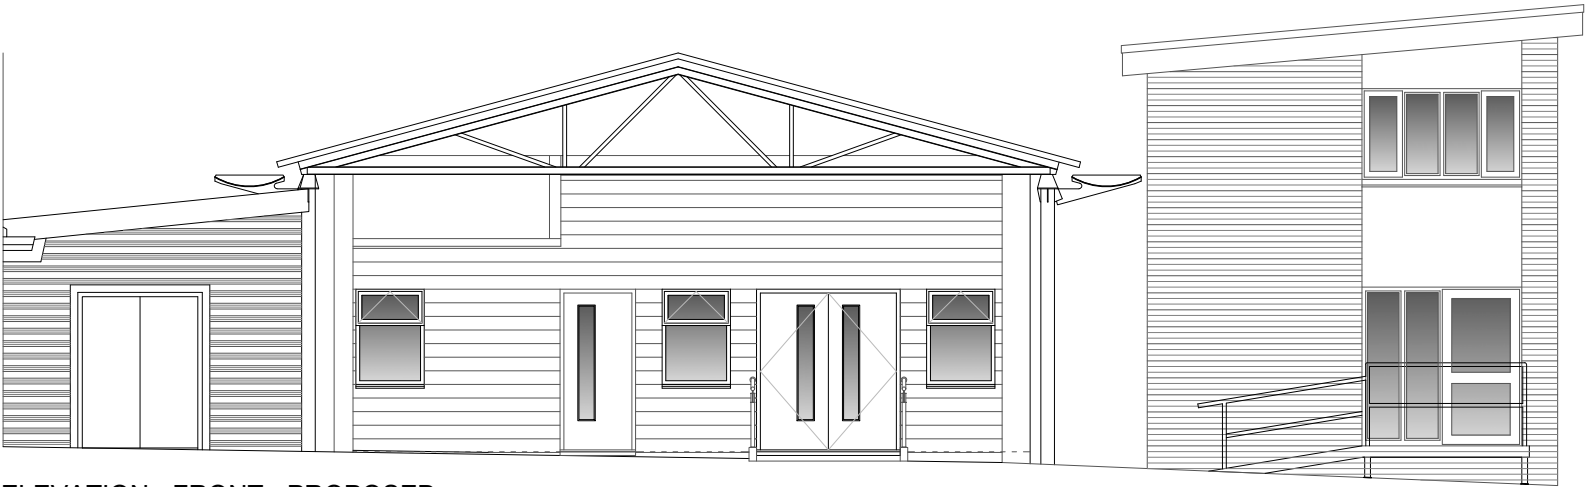

ELEVATION - FRONT - PROPOSED

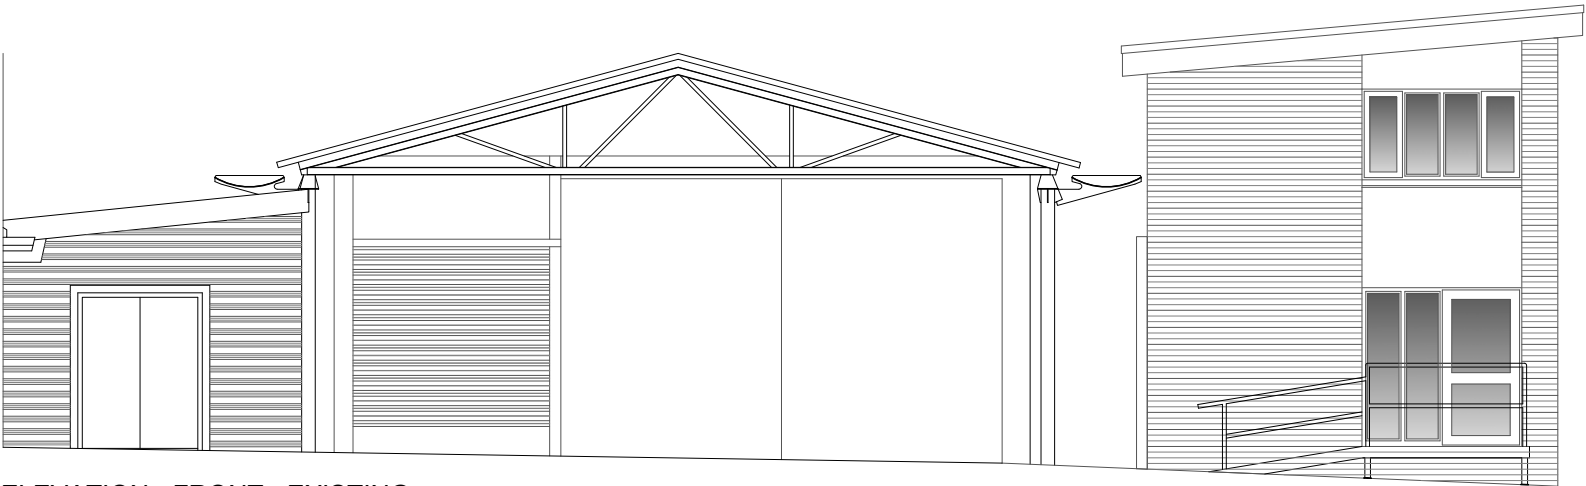

ELEVATION - FRONT - EXISTING

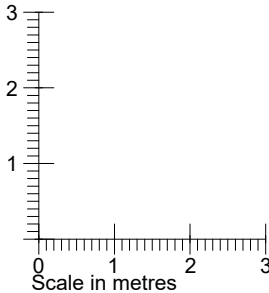

A	23/07	Lower internal floor levels, adapt windows, doors & access.
Rev.	Date	Description
DESIGN DYNAMICS The Studio, 8 Willow Walk, Welwyn, Herts. AL6 9SQ Tel: 01438 718274 Fax: 01438 718 274		
Title Unit 9, Cam Centre, Hitchin, SG4 0TW		
Description Front Elevation - Existing & Proposed		
Approved By		
Scale 1:100 @ A3	Issue Date 22/07/26	Drawn By p.s.
Drawing No. CRN-9CC-05	Revision A	