



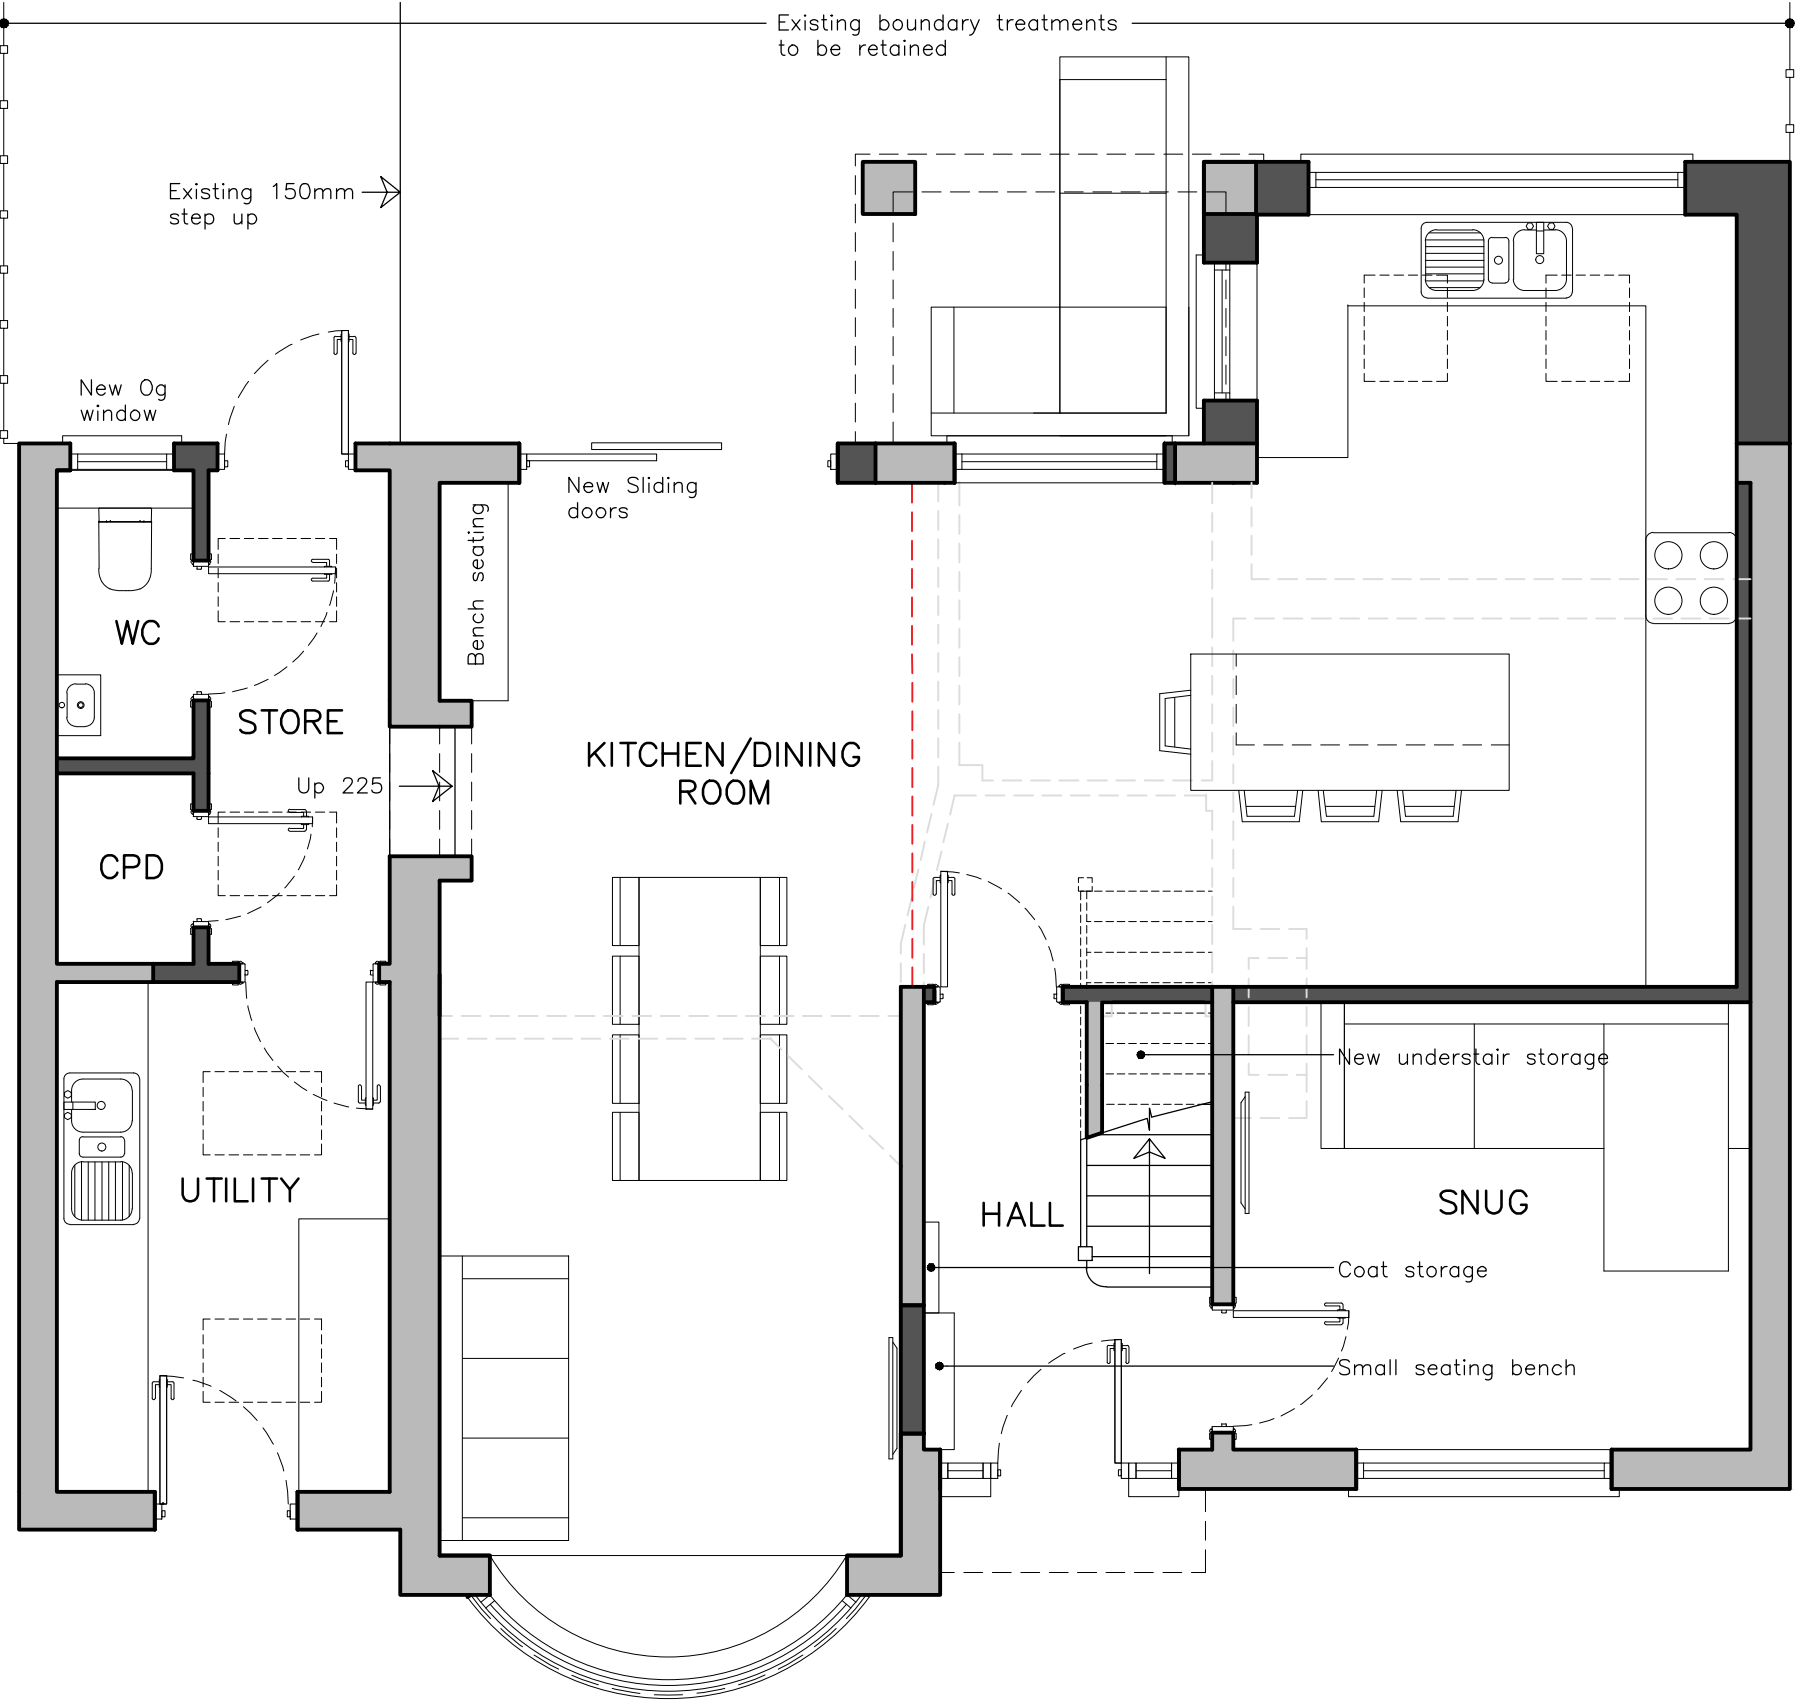

PROPOSED GROUND FLOOR PLAN 1:50@A1

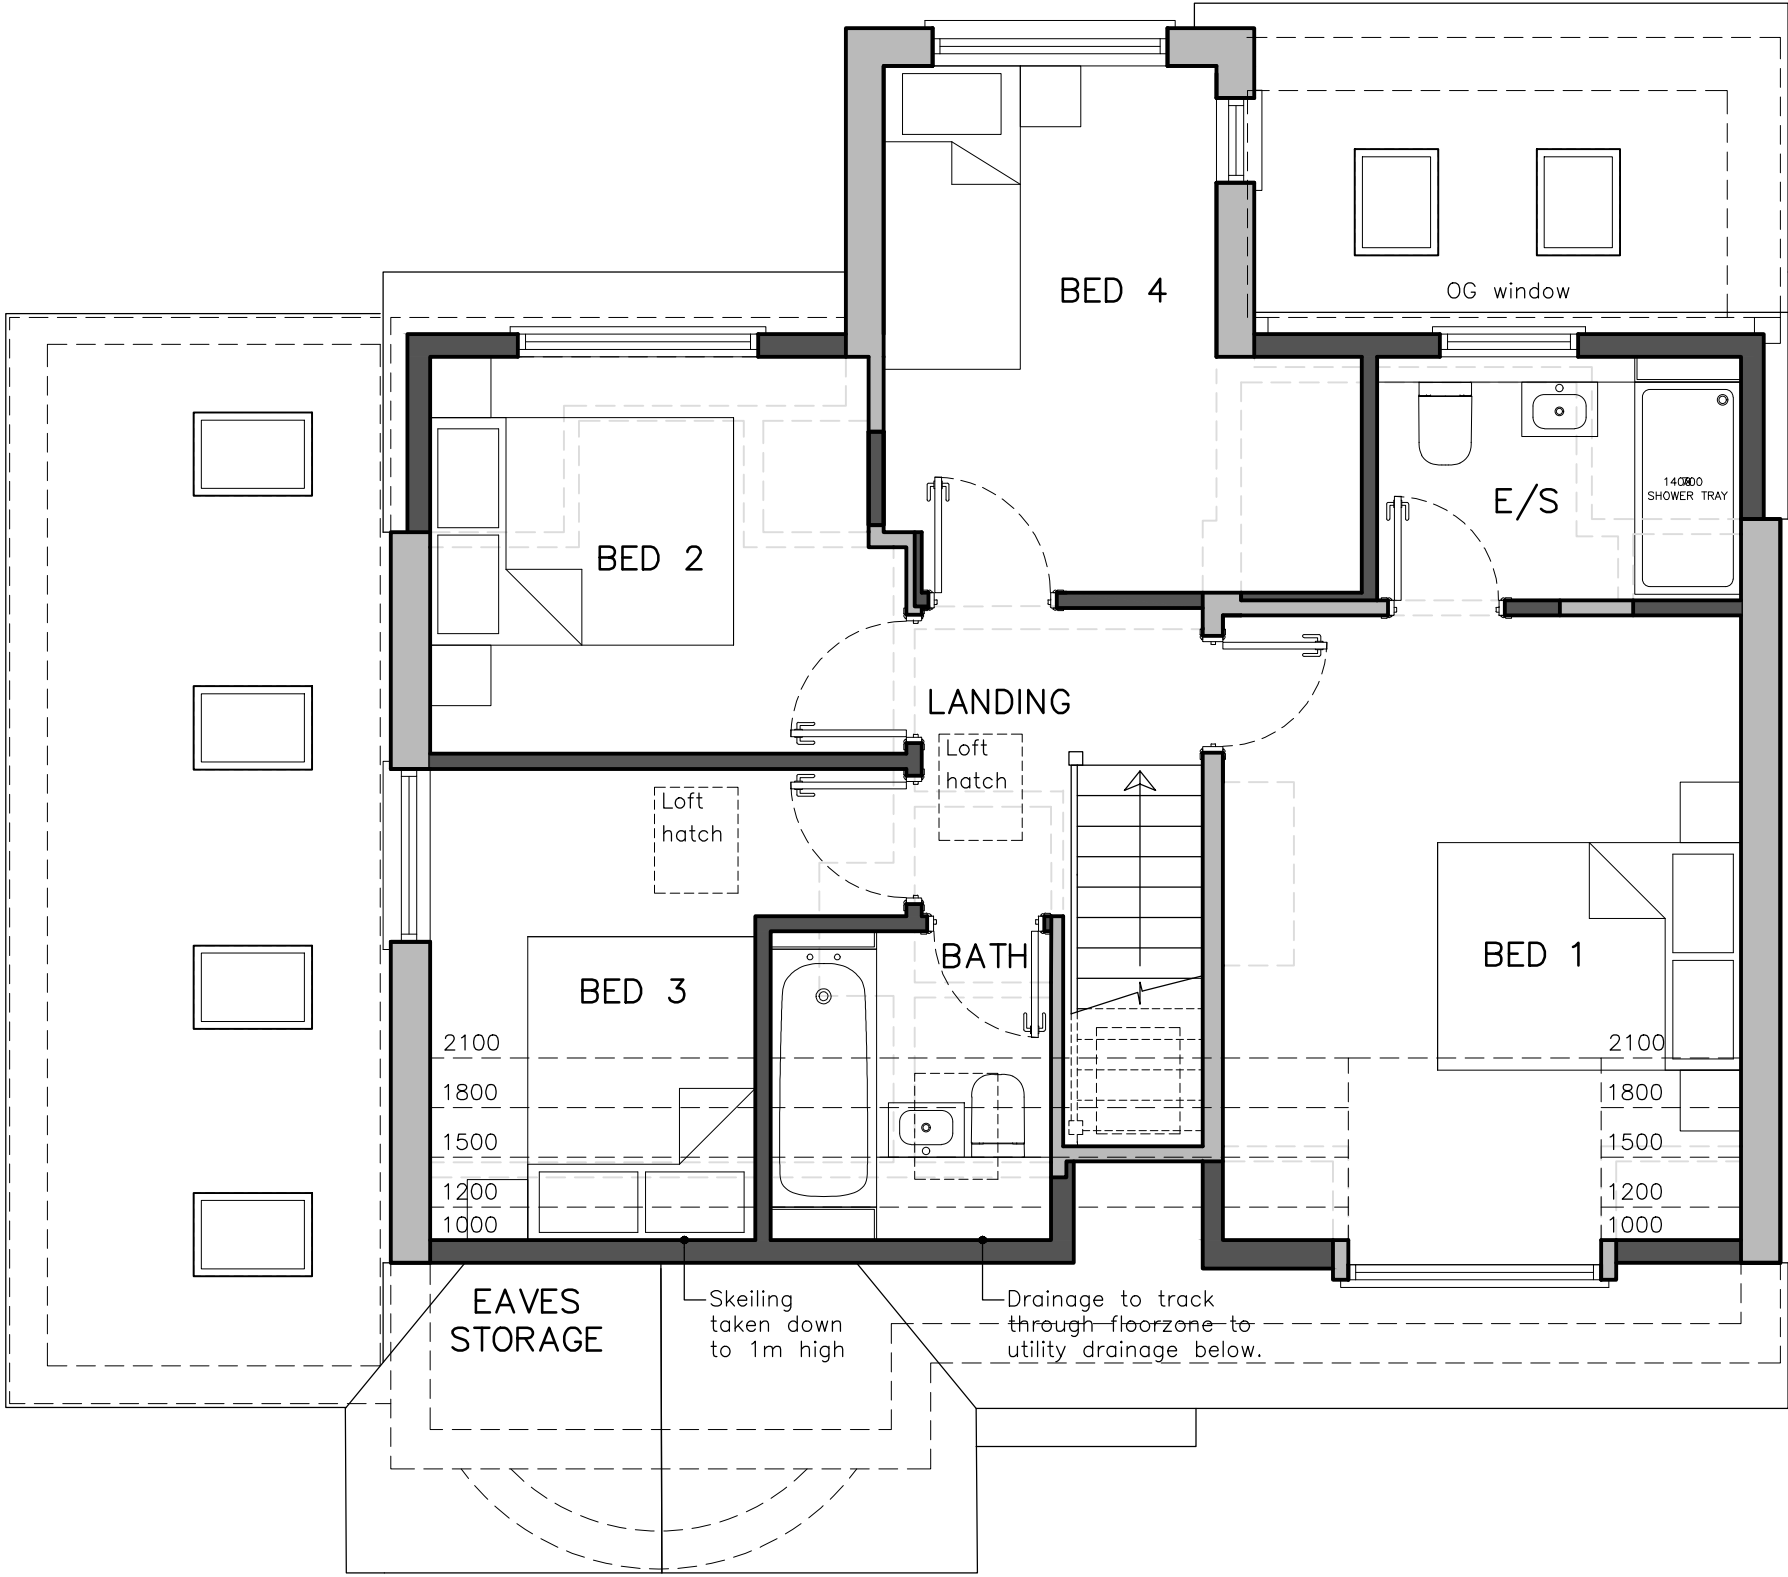


PROPOSED FIRST FLOOR PLAN 1:50@A1



PROPOSED LEFT HAND SIDE ELEVATION 1:50@A1




PROPOSED FRONT ELEVATION 1:50@A1

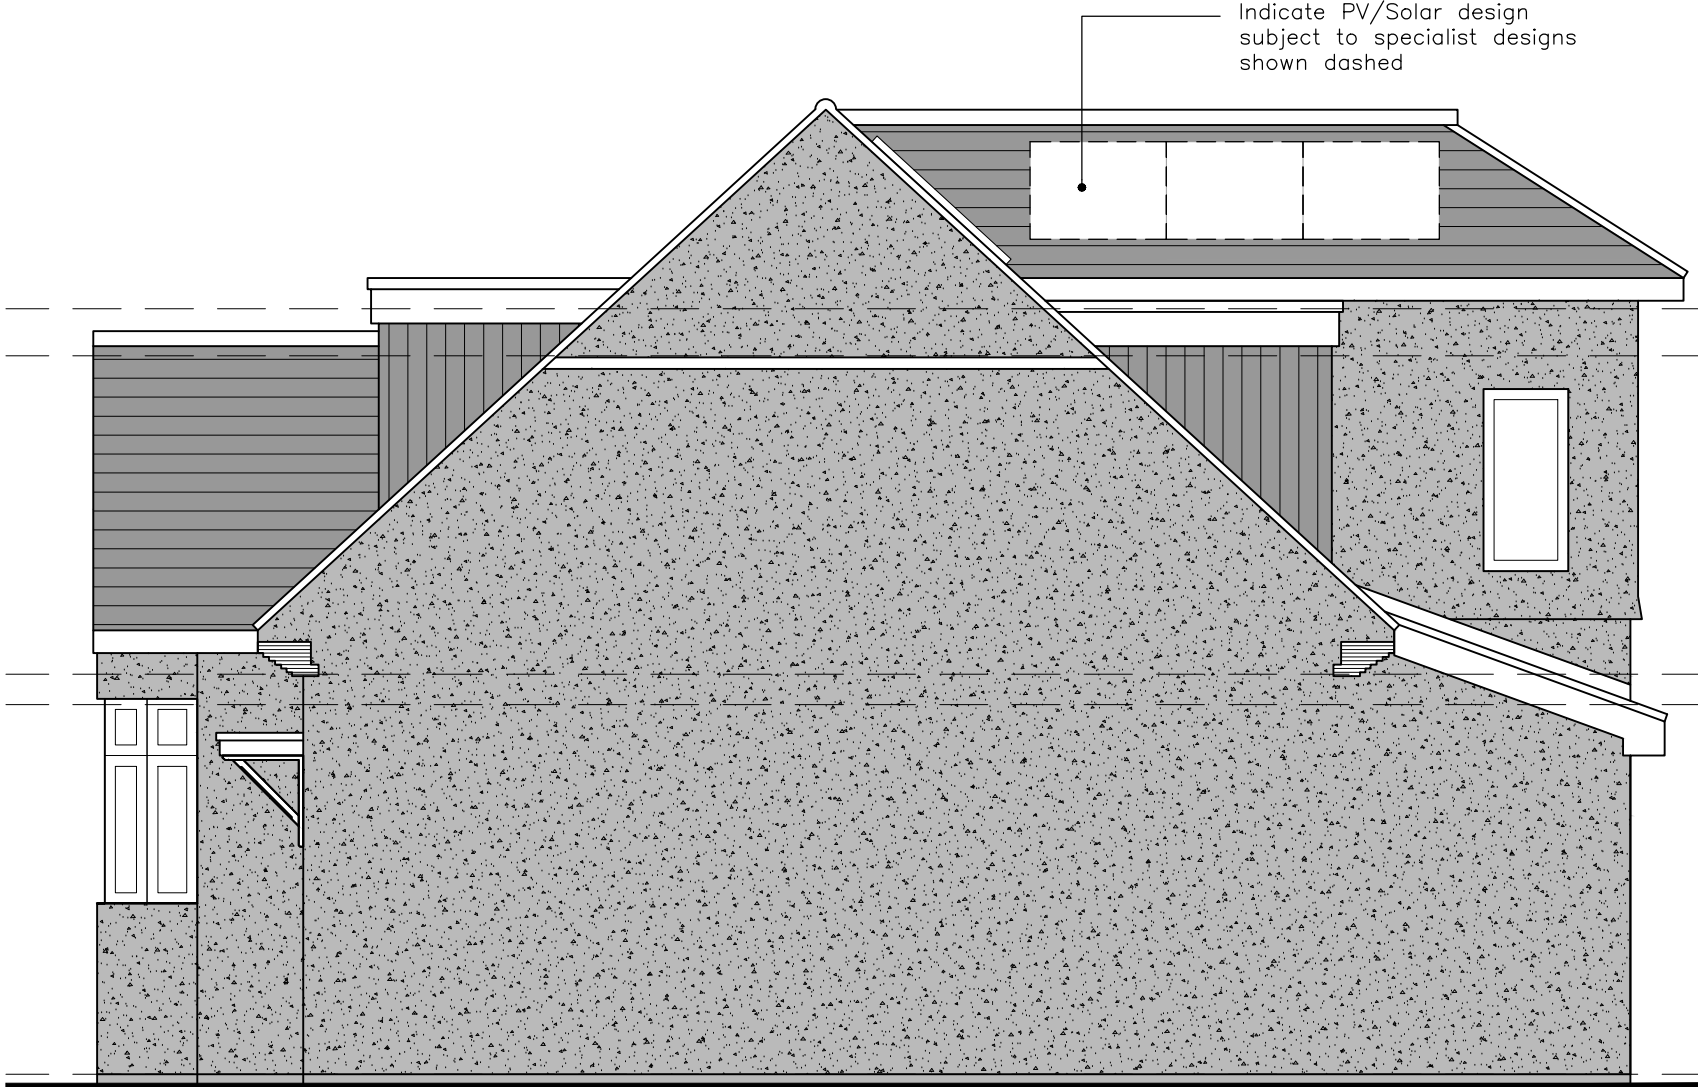


PROPOSED RIGHT HAND SIDE ELEVATION 1:50@A1




PROPOSED REAR ELEVATION 1:50@A1

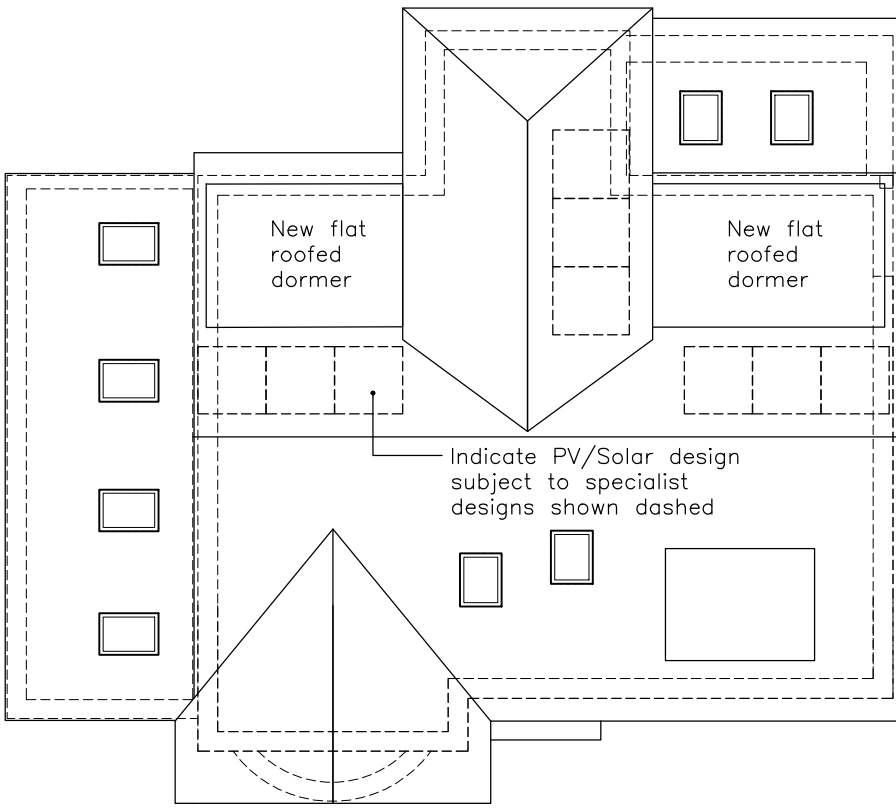

PROPOSED ROOF PLAN 1:100@A1

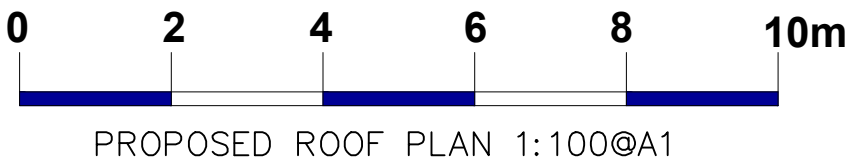

Proposed Plans & Elevations

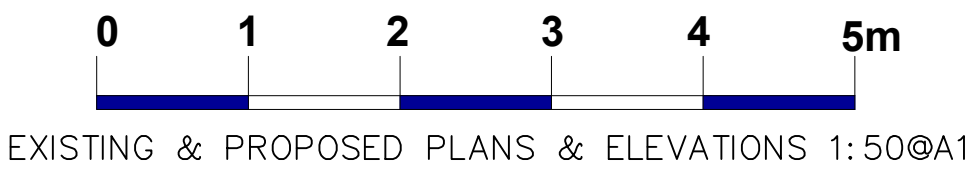

 JDB DESIGN Architectural Services E: JDBdesign@hotmail.co.uk T: +44 (0)7875395257	Project 12 High View, Hitchin	Title Proposed Plans & Elevations	
	Scale As shown @A1	Date May 26	Drawn JB
	Checked XXX	Revision -	
	Drawing No. 305/26/102		