




SIDE ELEVATION TO No. 6



FRONT ELEVATION

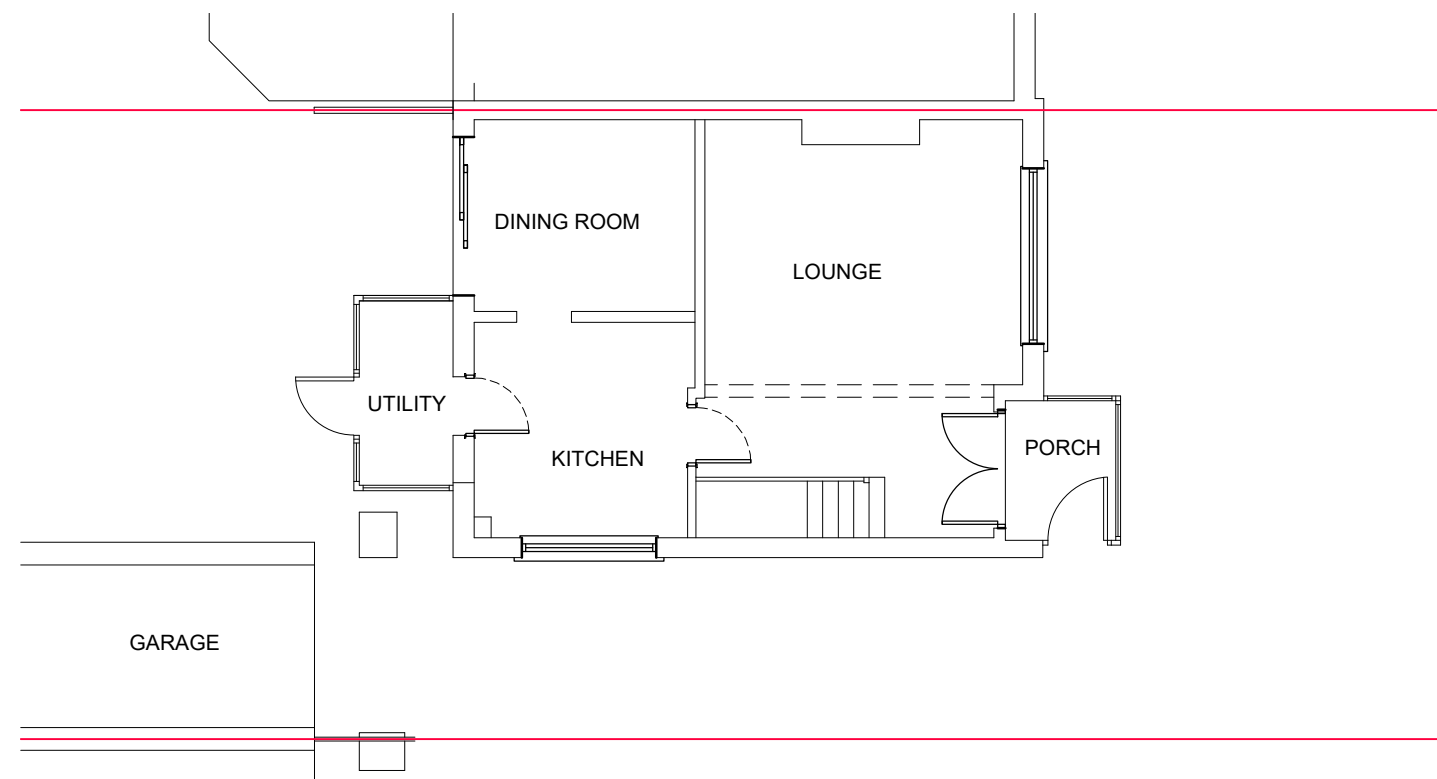

GROUND FLOOR PLAN

NOTES AND REVISIONS

No dimensions are to be scaled from this drawing. All stated dimensions must be verified on site. Lobs Design must be advised of any discrepancies.
This drawing must be read together with the specification/Bill of Quantities and related drawings.
This drawing is for the purpose of obtaining Planning & Building Regulations Approval only. Should the contractor use them to build from then they assume full responsibility for the design.

REV	DESCRIPTION	DRWN	DATE	REV	DESCRIPTION	DRWN	DATE
-	-	-	-	-	-	-	-

02.04.06.0810.0


1:100

Client
7 Abbis Orchard
Ickleford
SG5 3TN

Project
Single Story Front Extension

Drawing Title
Ground Floor Plan &
Pertinent Elevations
Existing

Scale As Shown	Date Mar 2026	Drawn krl	Checked
Project No LD825	Drawing No E02	Revision —	

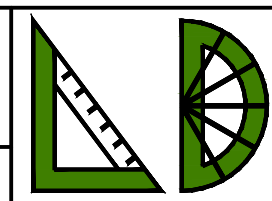

Lobs Design
Architectural Services
The Pixmore Business Centre
Pixmore Avenue,
Letchworth Garden City
Hertfordshire, SG6 1JG
M: 07960 006077
E: info@lobs-design.co.uk

LGCHF Garden City
Heritage Awards
Winning Designer