




SOUTH EAST ELEVATION (as existing)




NORTH EAST ELEVATION (as existing)





NORTH WEST ELEVATION (as existing)

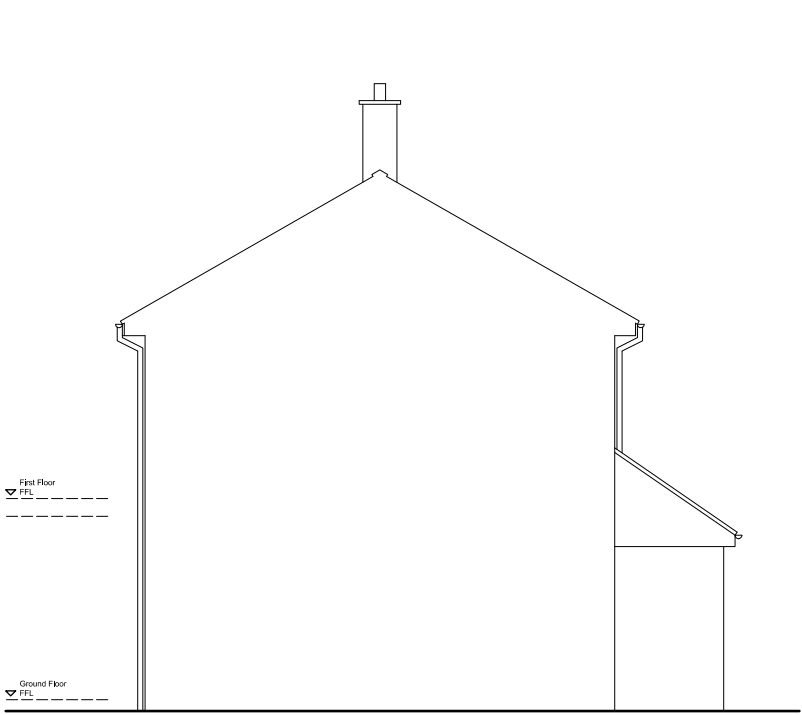

SOUTH WEST ELEVATION (as existing)

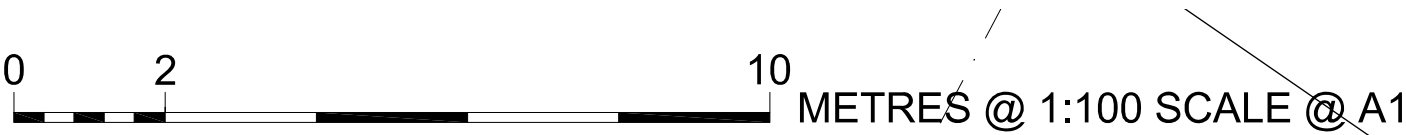


METRES @ 1:100 SCALE @ A1

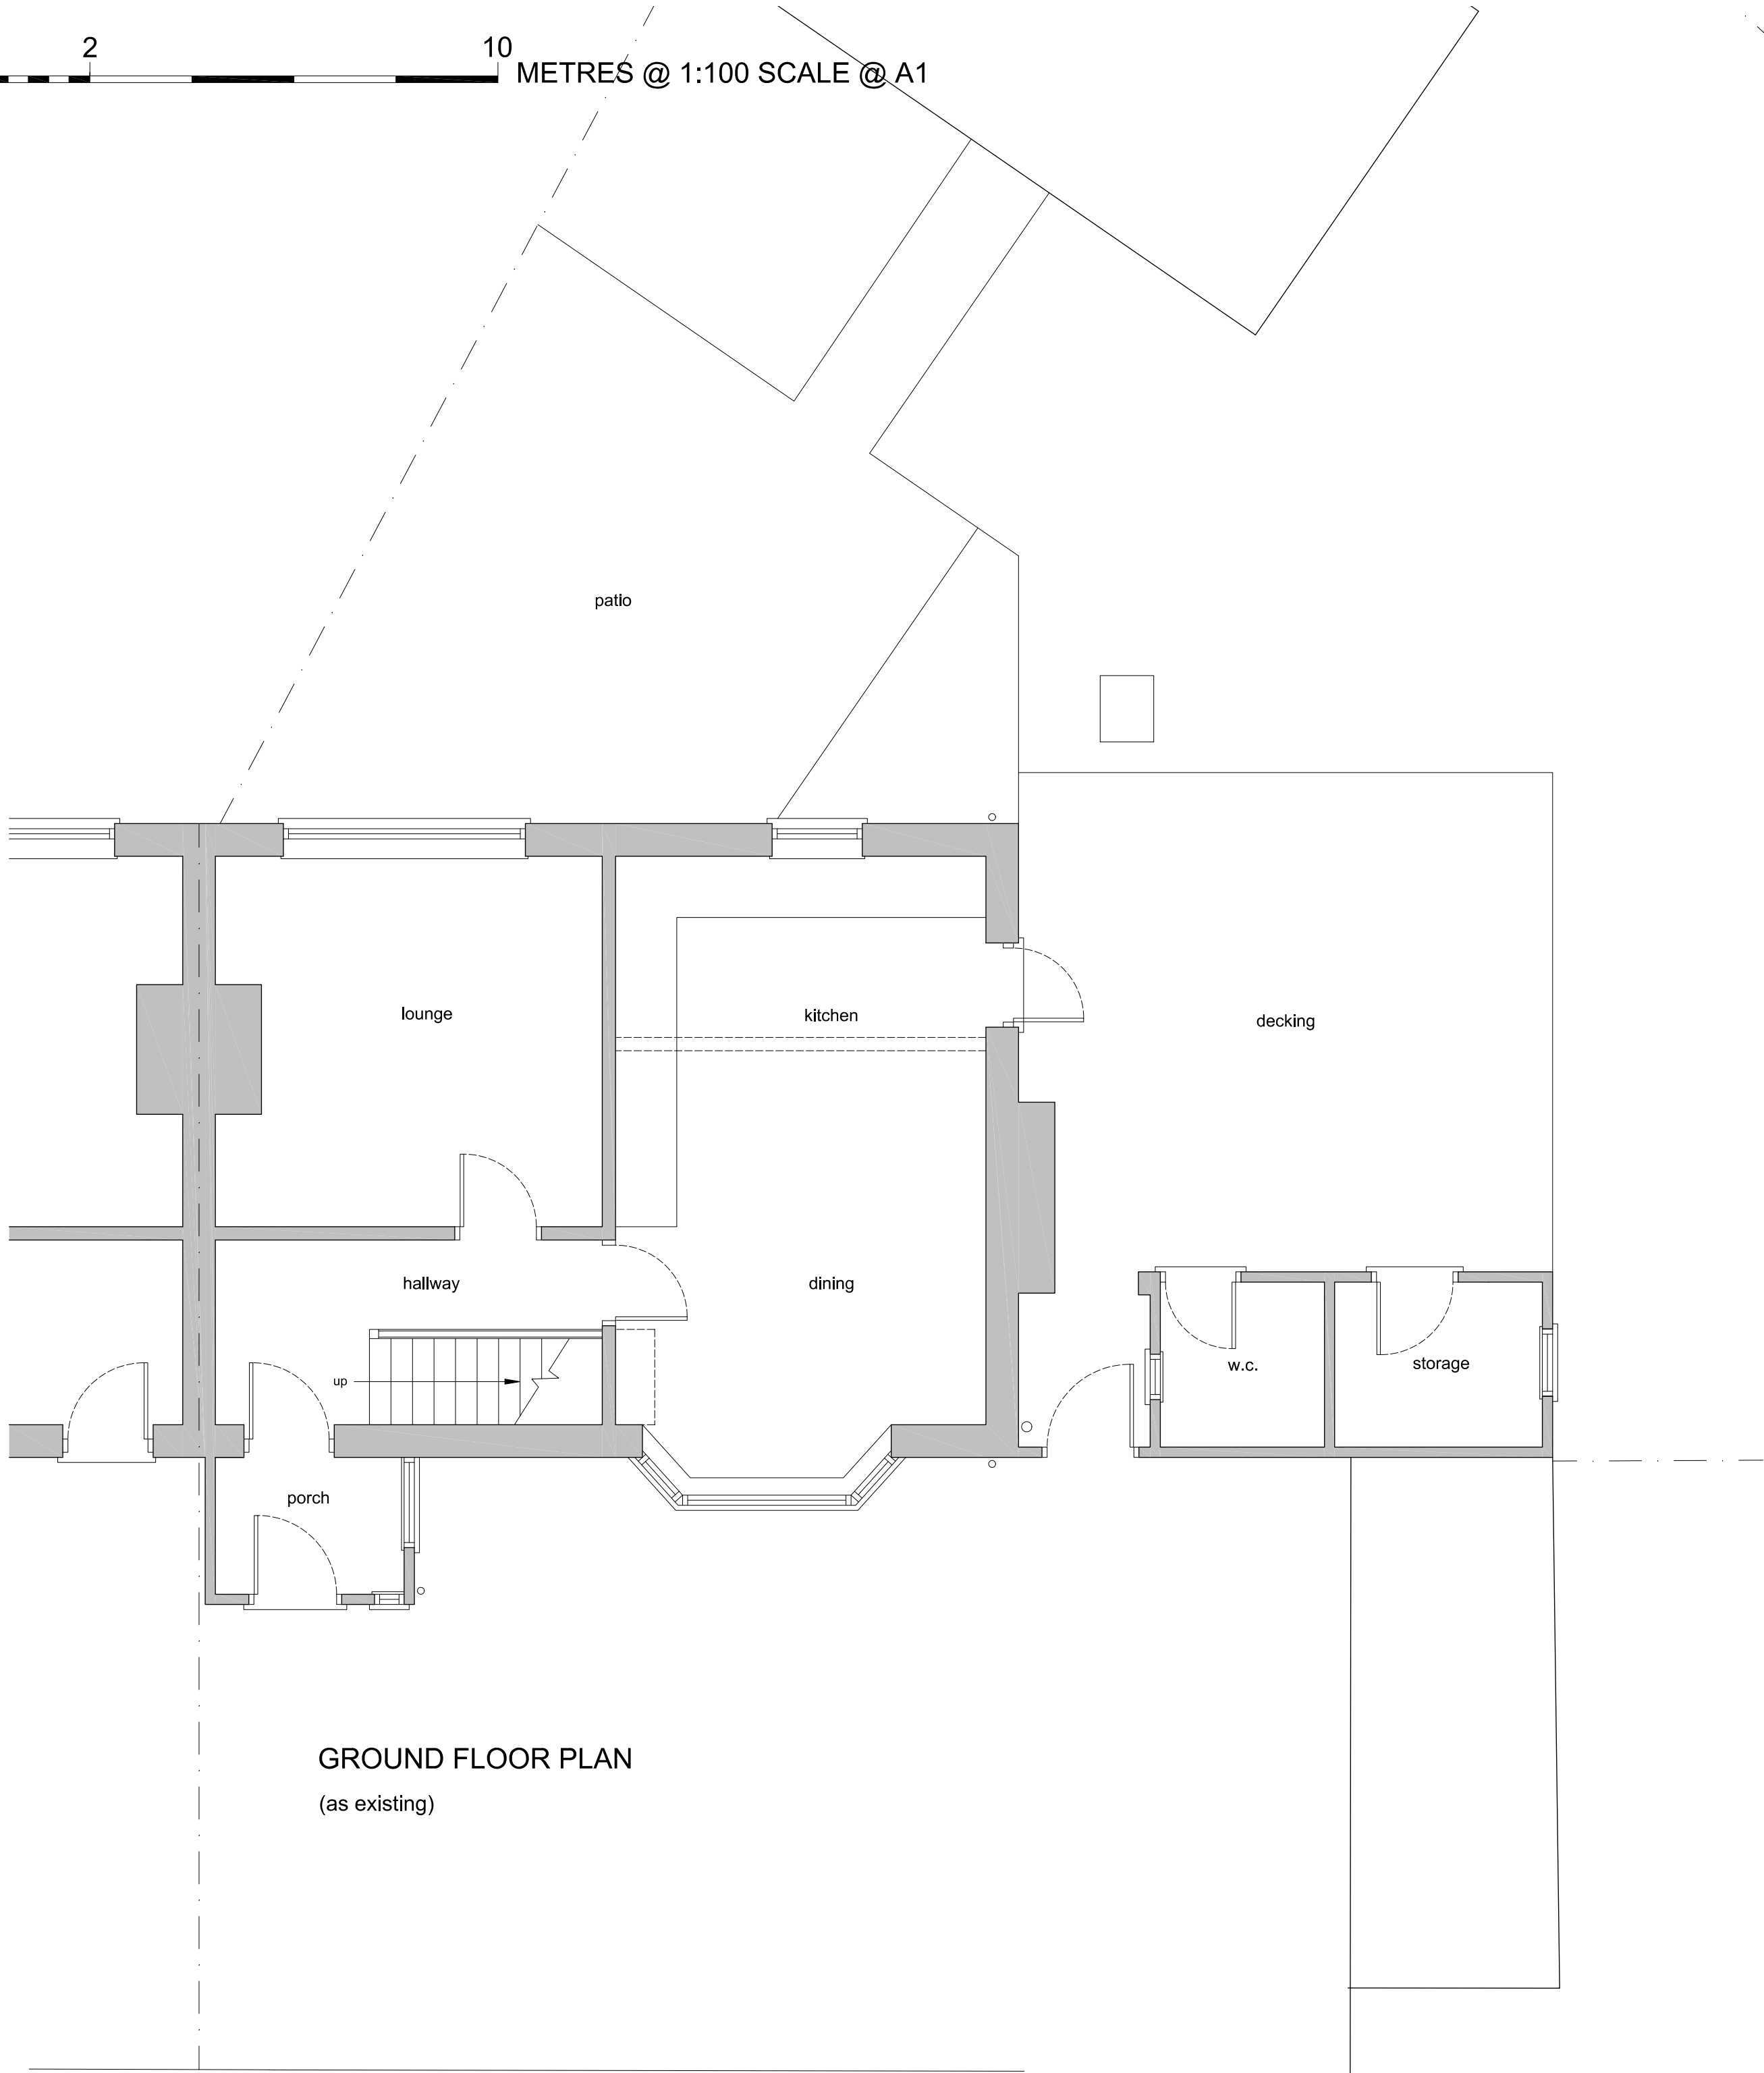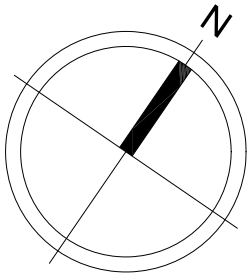

GROUND FLOOR PLAN
(as existing)



METRES @ 1:50 scale @ A1

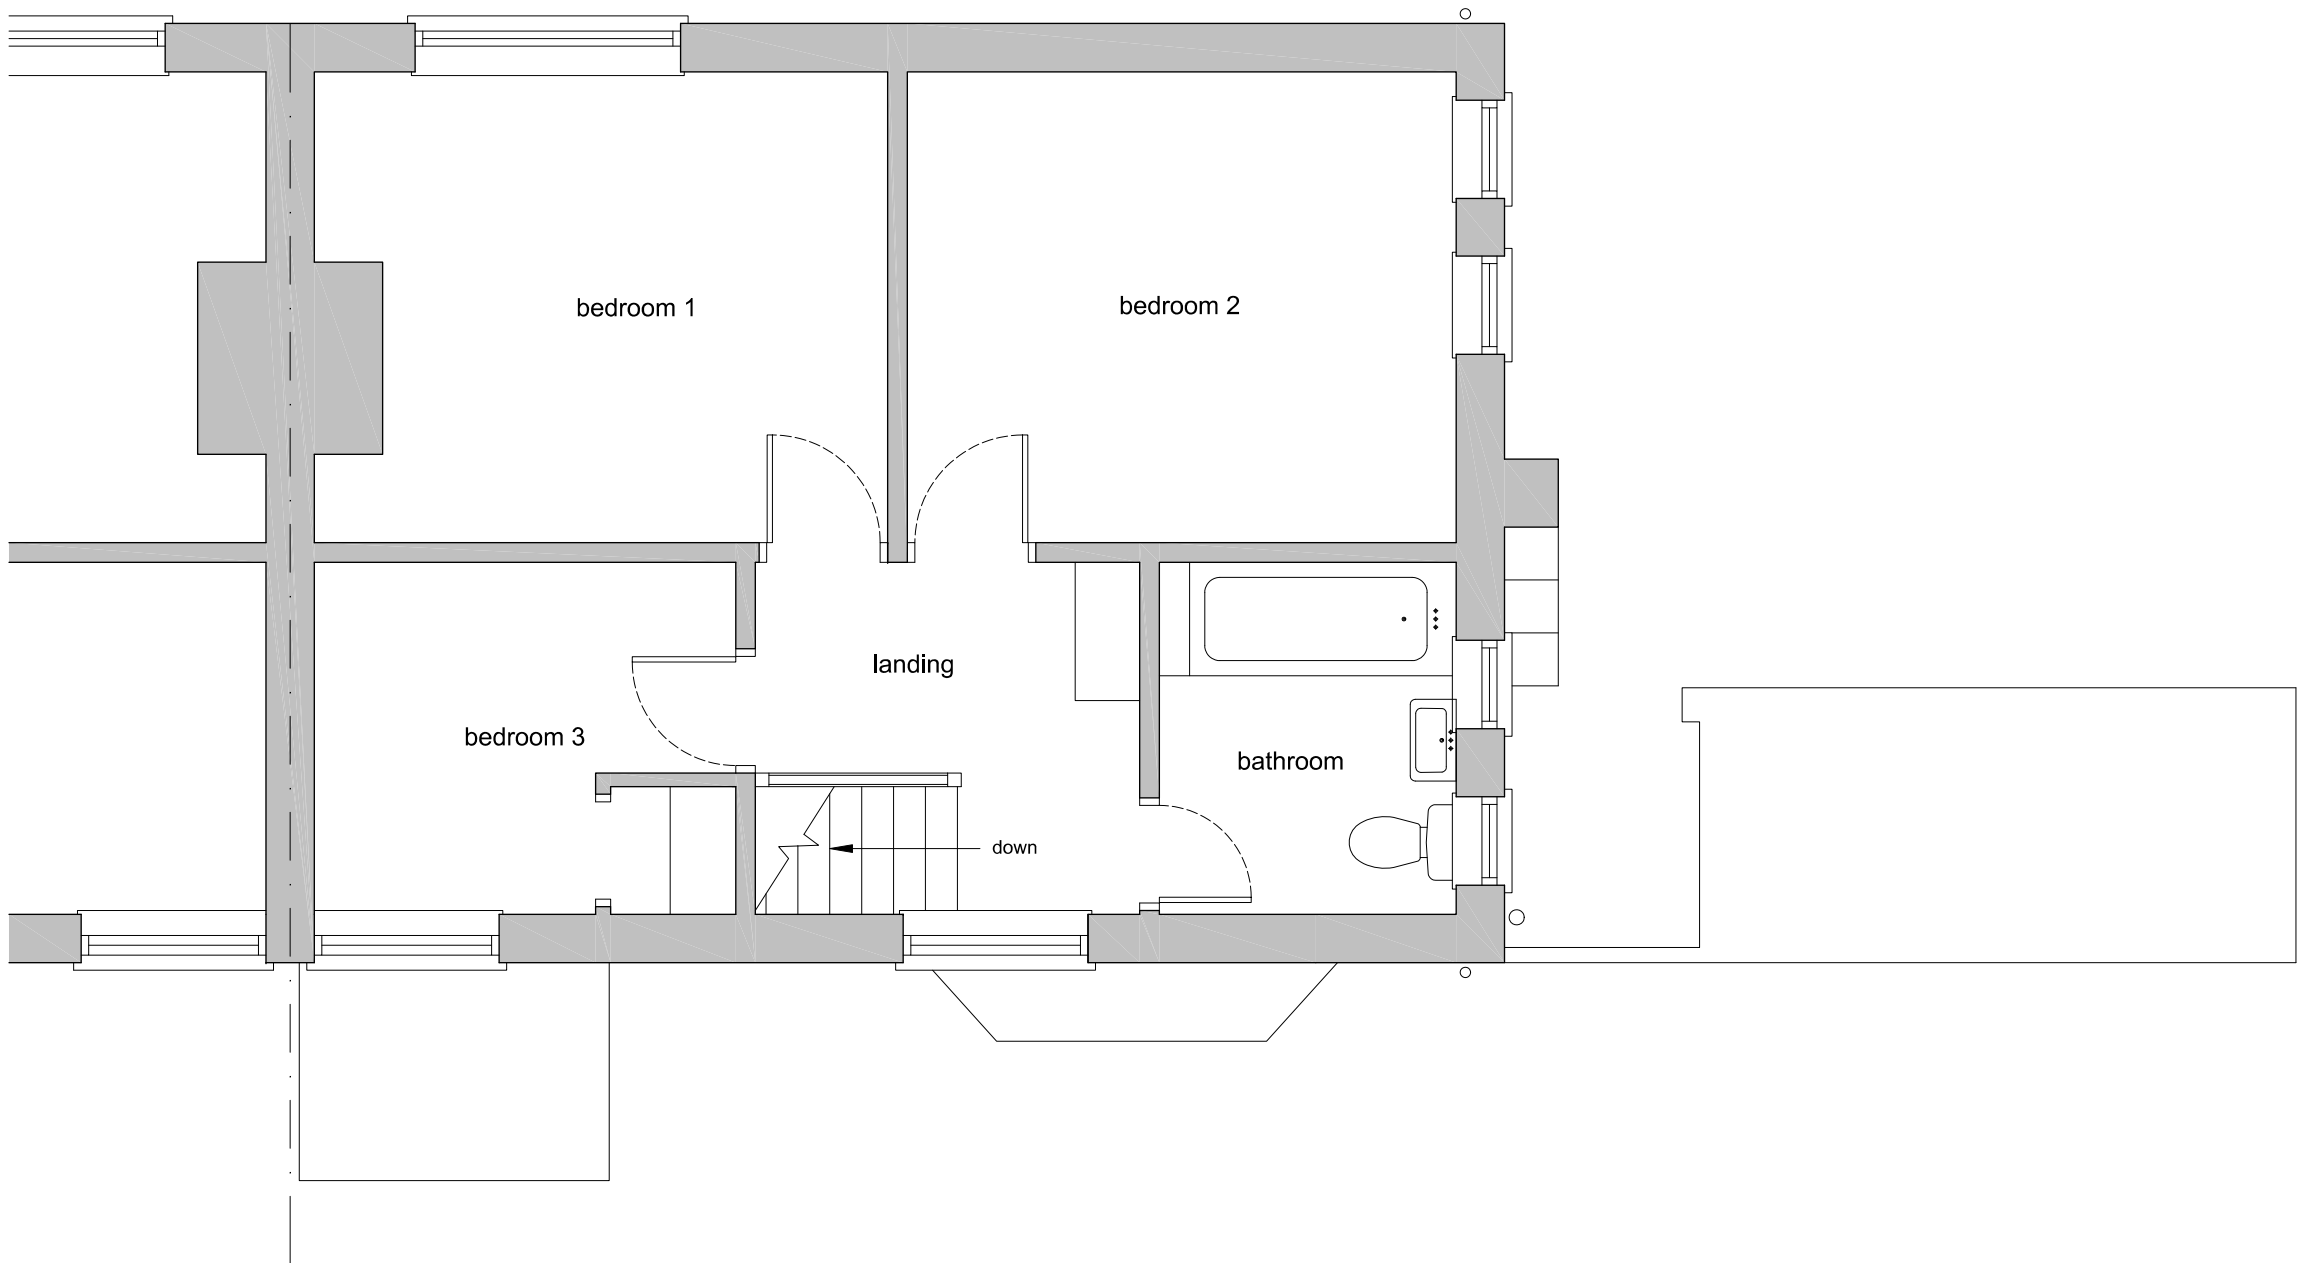


FIRST FLOOR PLAN
(as existing)

GENERAL NOTES

No.	Description
01	Check all dimensions on site
02	Walls existing
03	Walls removed

REVISIONS

Rev	Date	Description

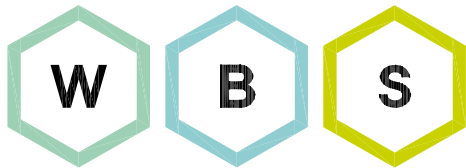

WHITEBRICK

29b Hermitage Road,
Hitchin, Hertfordshire, SG5 1BY.
info@whitebrick.studio

CLIENT

Mr and Mrs Bolter

PROJECT

Extension and Alterations at
22 Bradleys Corner, Hitchin,
Hertfordshire, SG4 0PR.

DRAWING TITLE

Existing Plans

INFORMATION

Job ref	2606
Drawing no.	2606-01
Scale	1:100, 1:50 @ ISOA1
Date	Mar 26
Drawn	CWM