


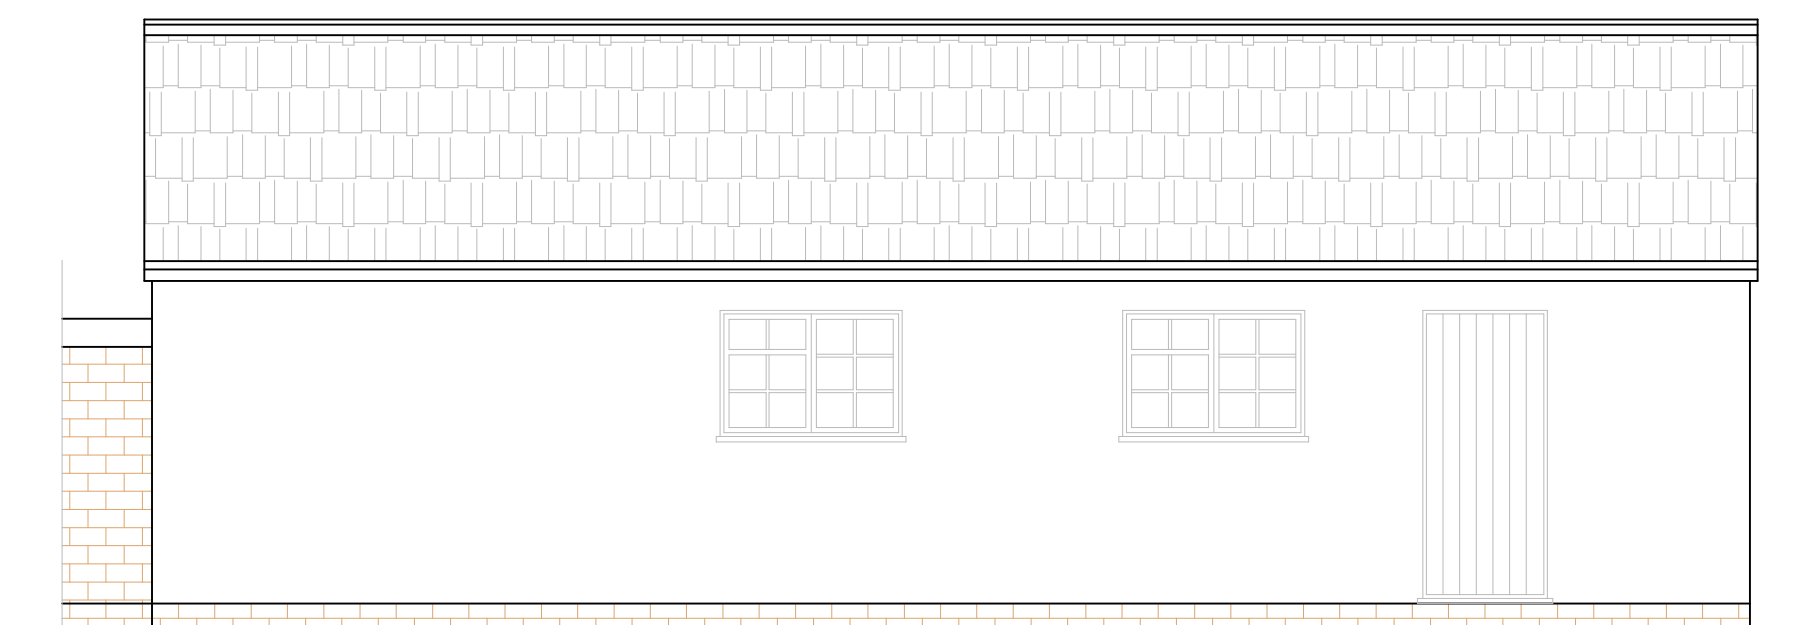


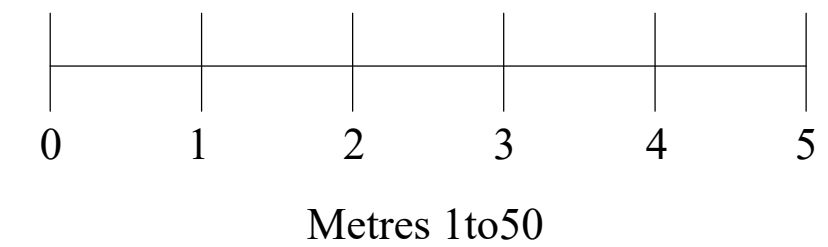


EXISTING RIGHT SIDE ELEVATION

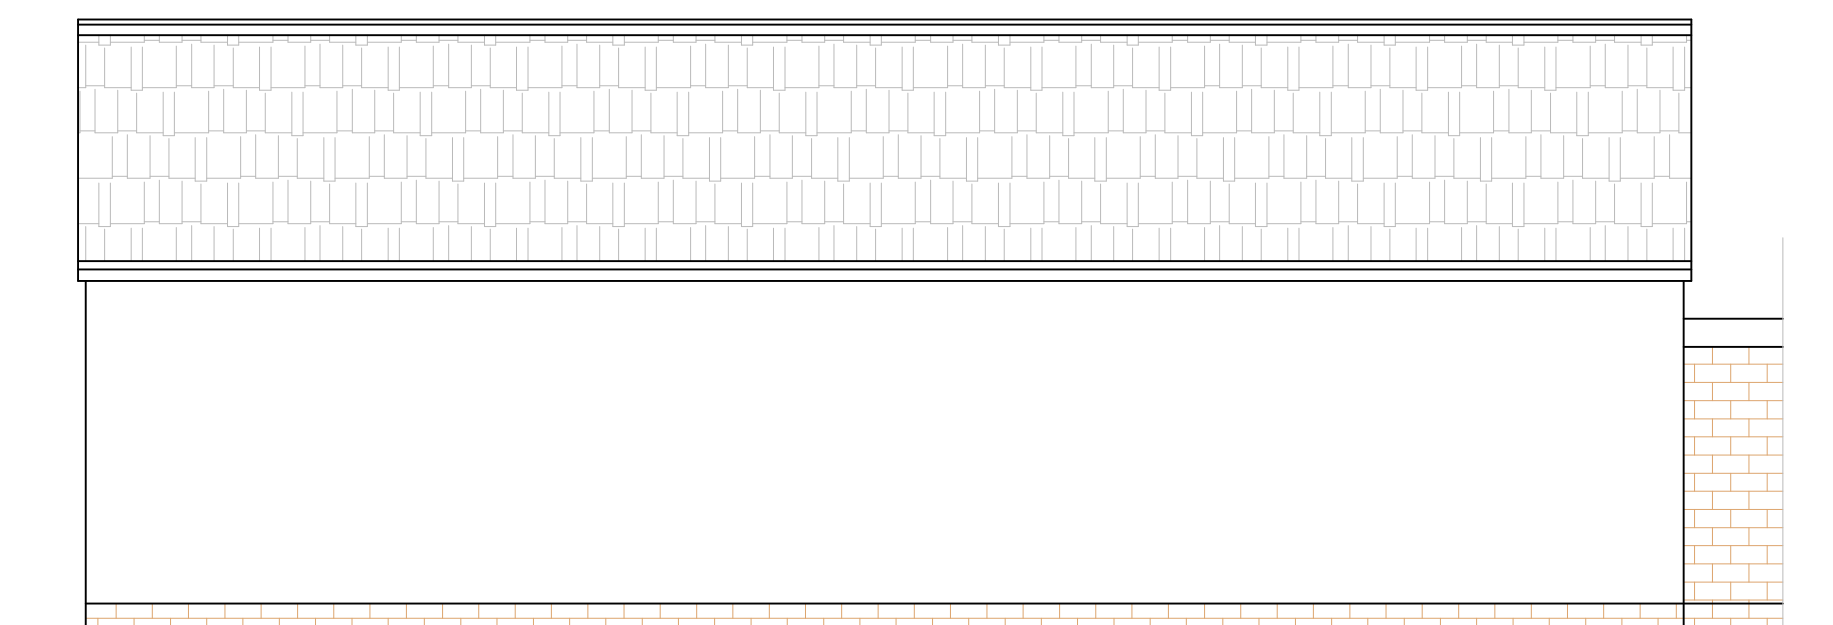


EXISTING LEFT SIDE ELEVATION

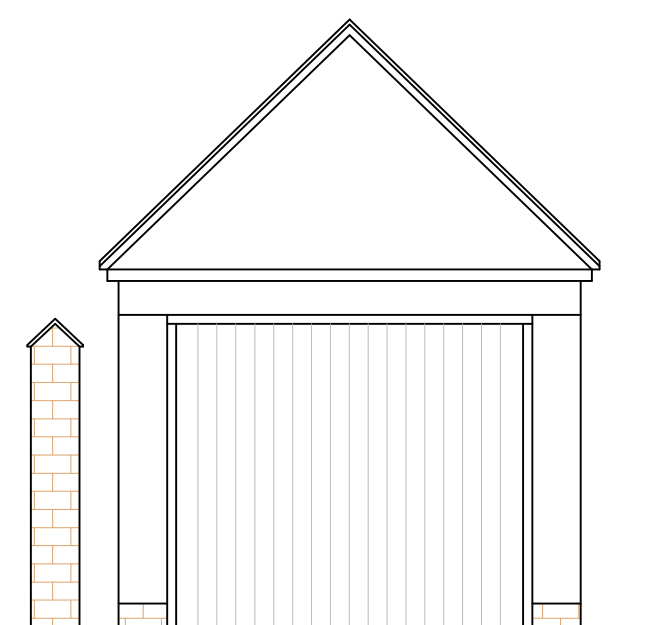


EXISTING FRONT ELEVATION

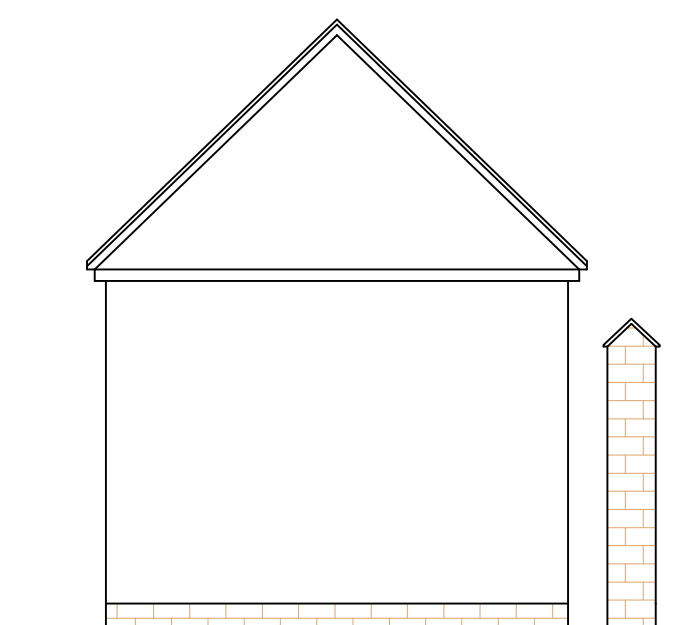


EXISTING REAR ELEVATION

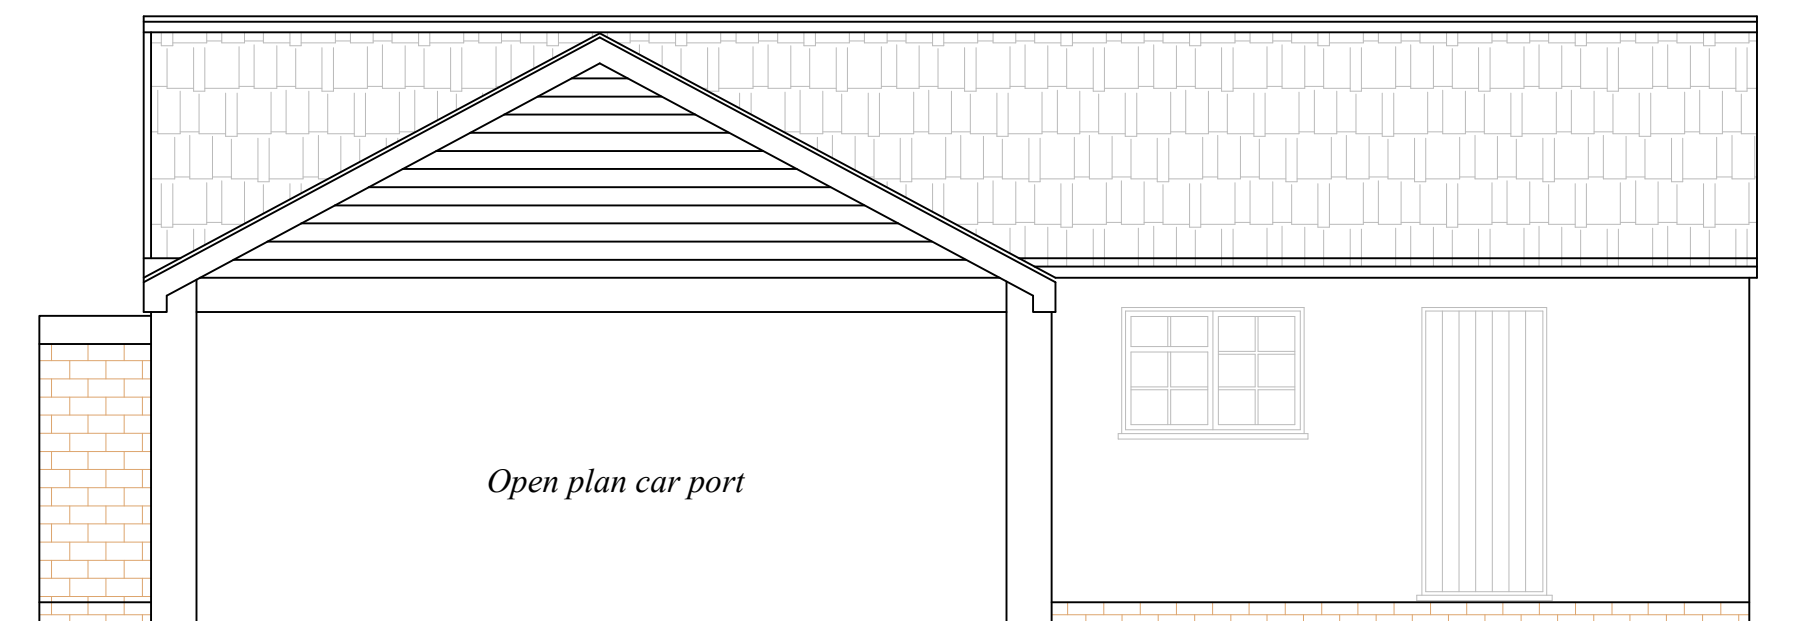


PROPOSED RIGHT SIDE ELEVATION

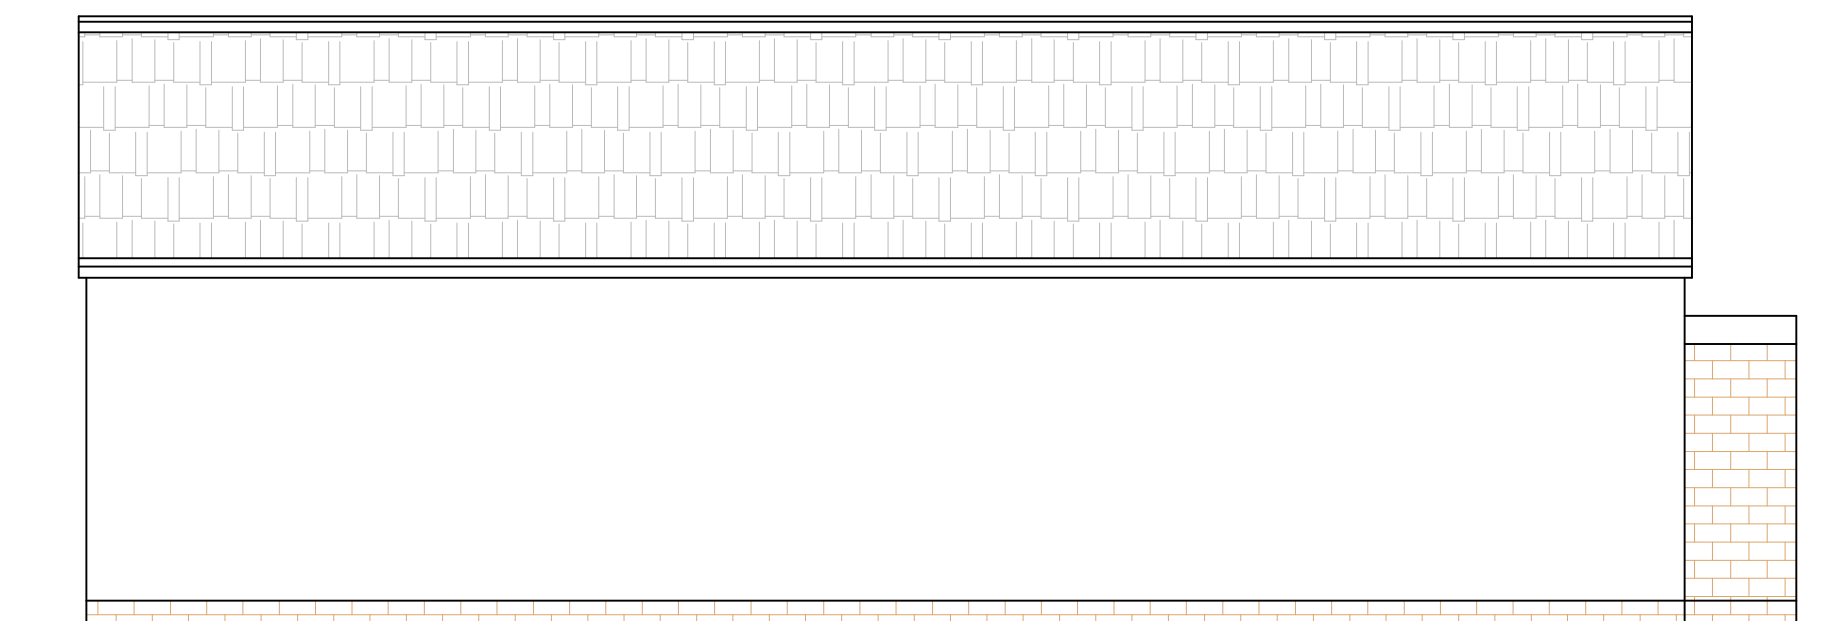


PROPOSED LEFT SIDE ELEVATION

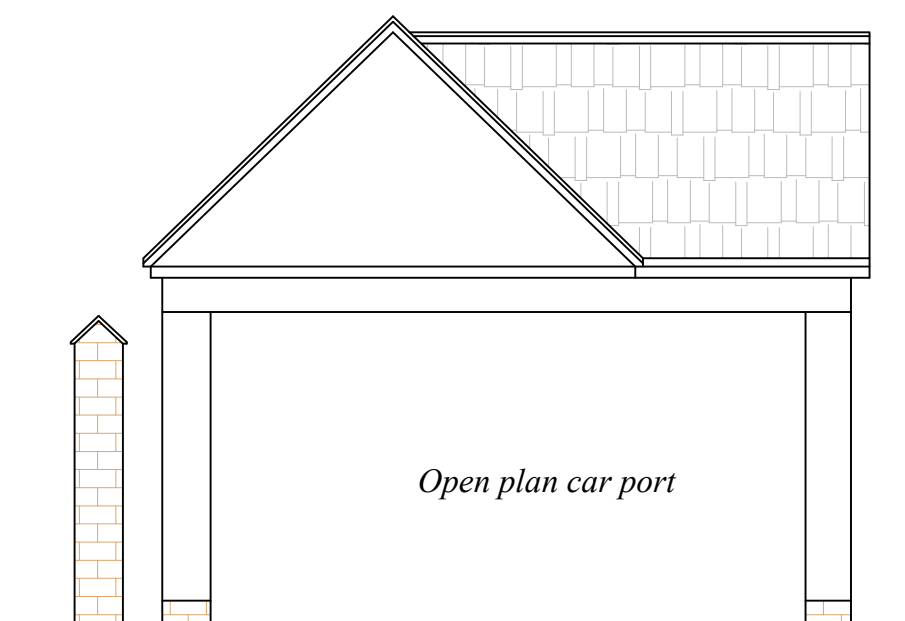


PROPOSED FRONT ELEVATION

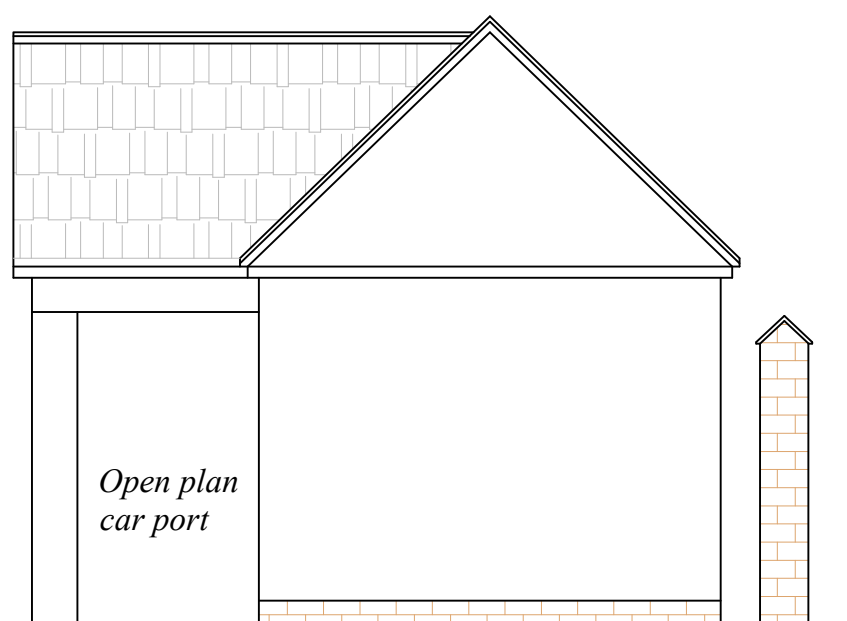


PROPOSED REAR ELEVATION

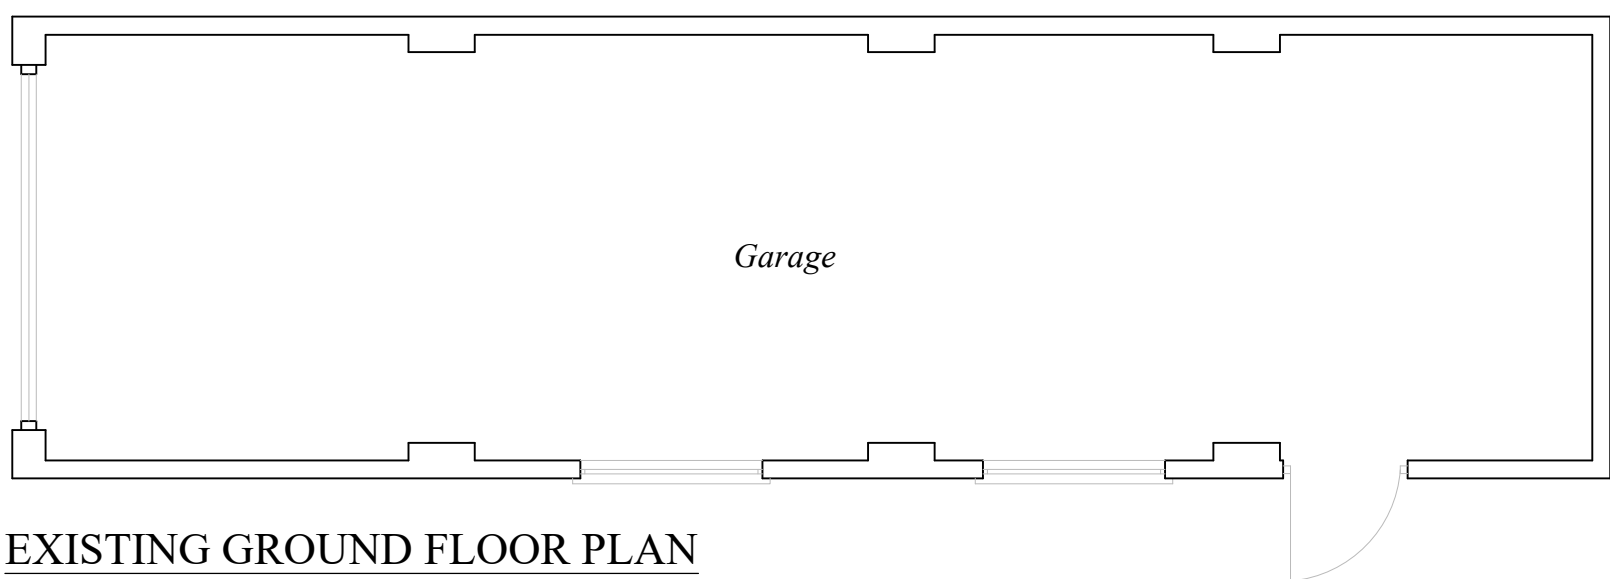


EXISTING GROUND FLOOR PLAN

 


EXISTING ROOF PLAN

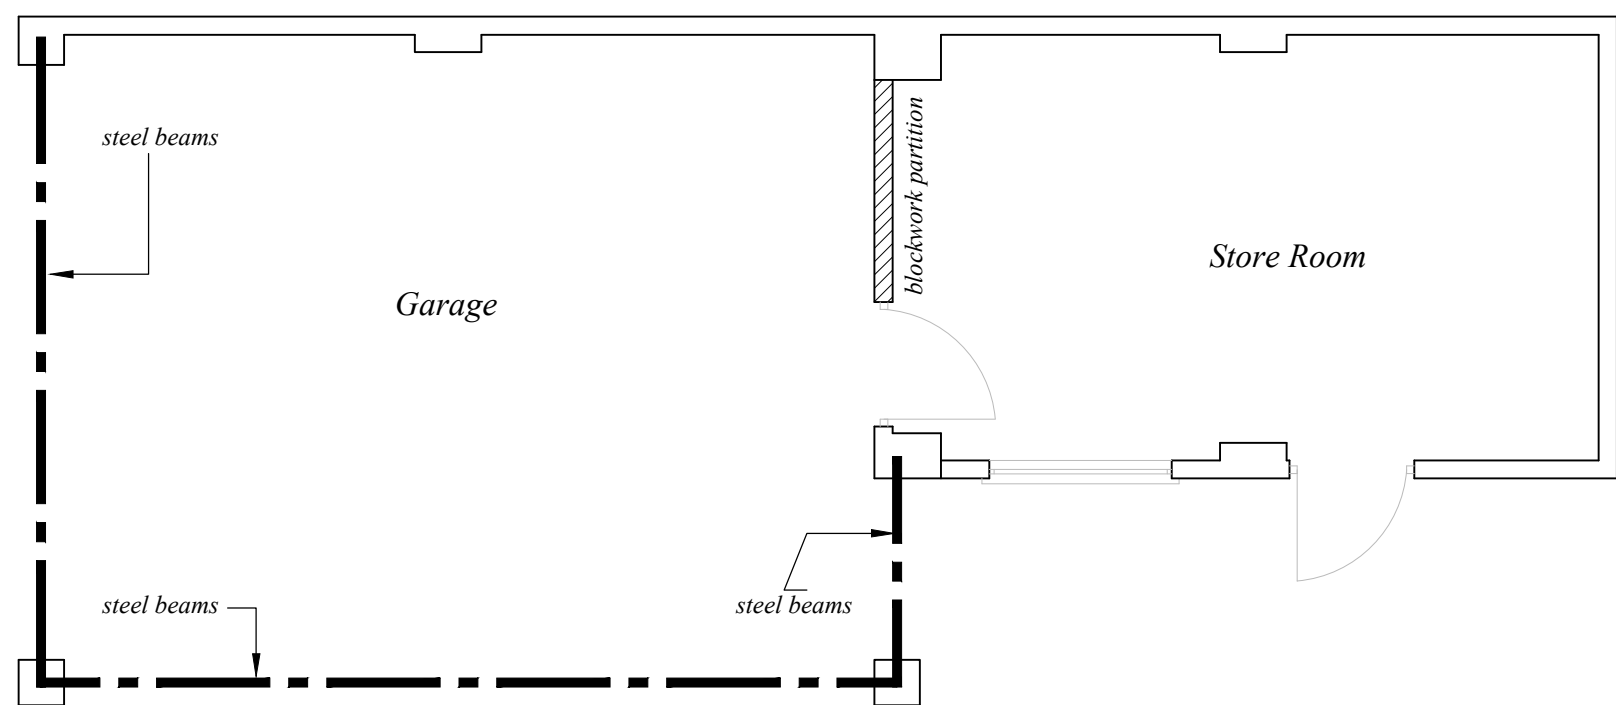

PROPOSED GROUND FLOOR PLAN

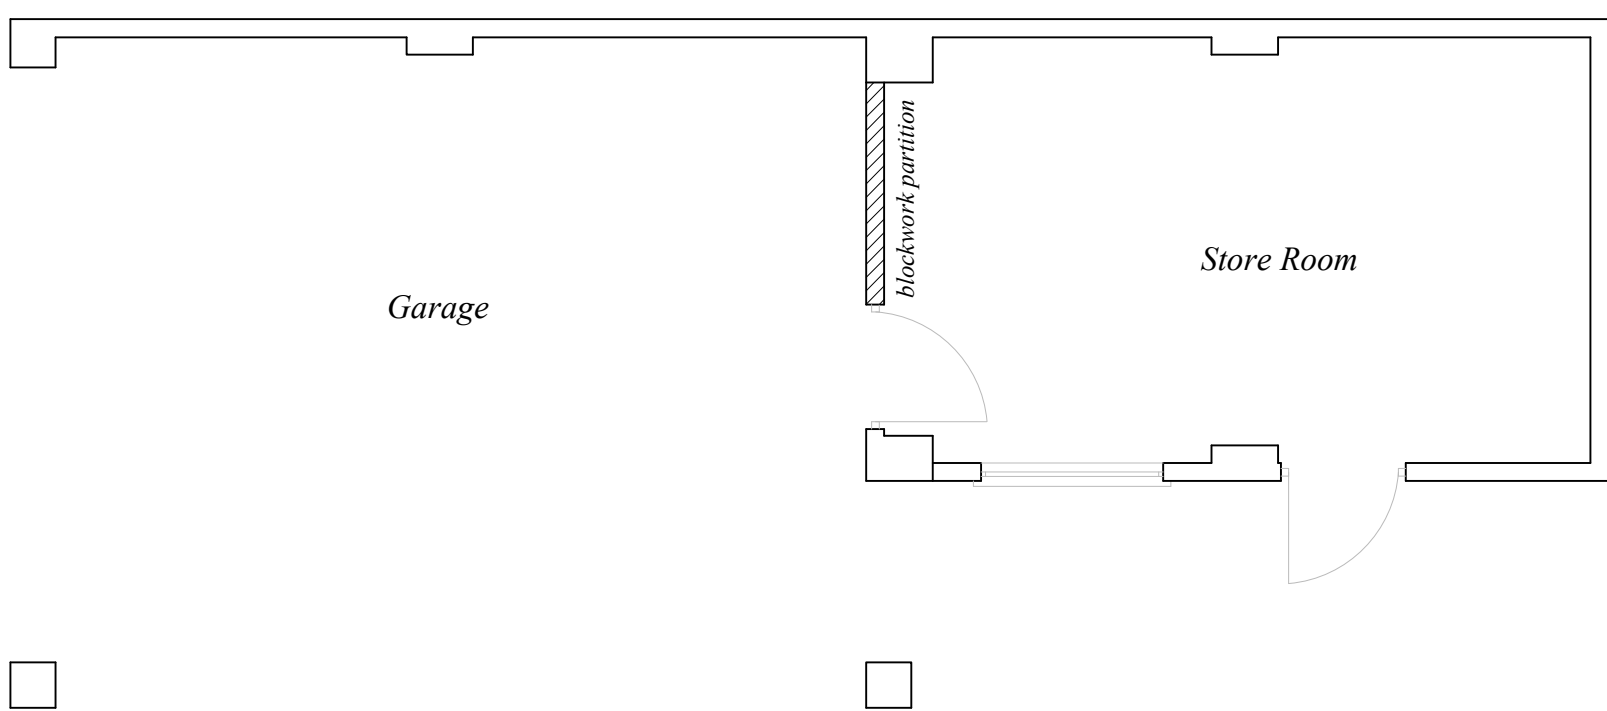

PROPOSED GROUND FLOOR PLAN

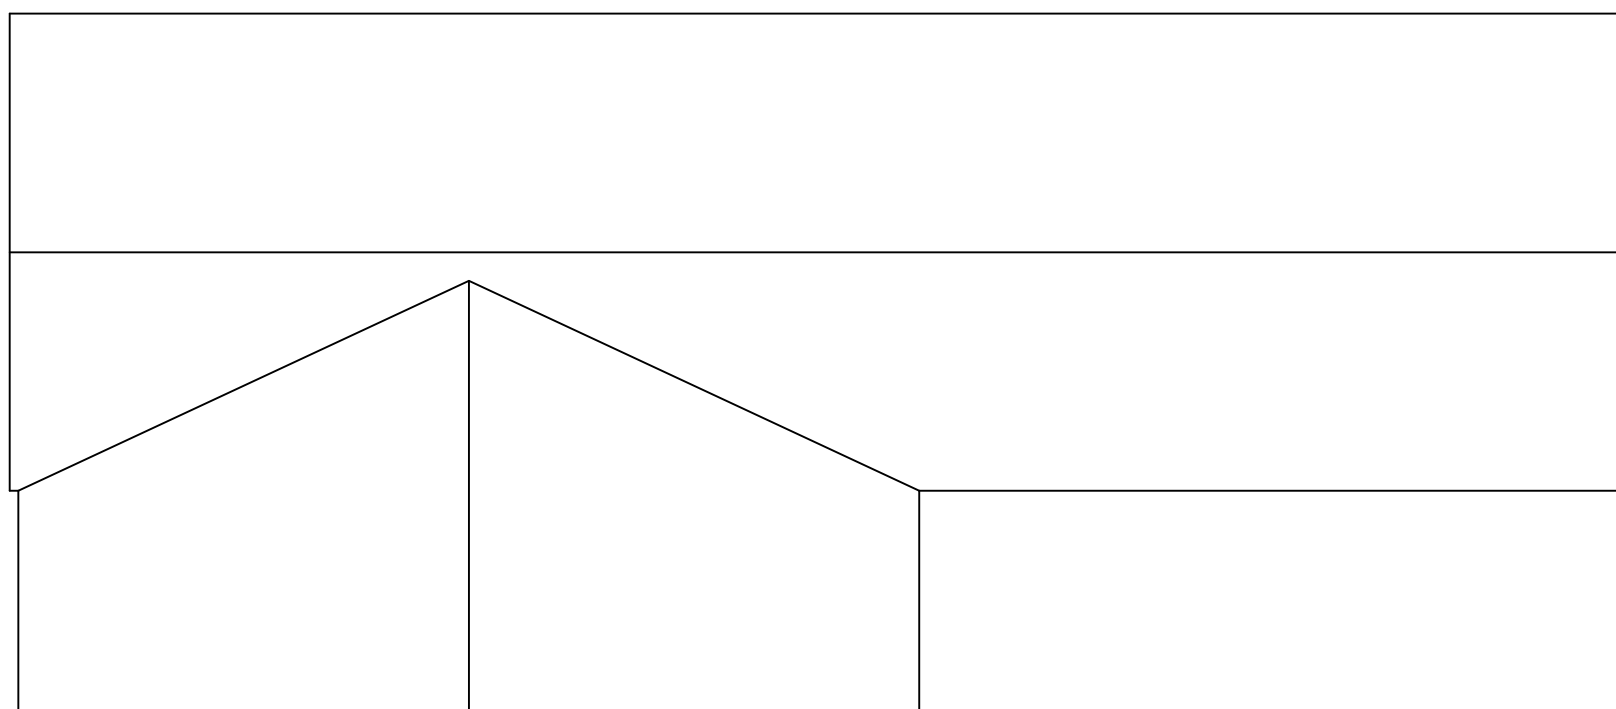

PROPOSED ROOF PLAN

Rev No	Revision note	Date	Drawn	Checked
Project SIDE EXTENSION TO THE EXISTING GARAGE				
At: 78-80 HIGH STREET, BARKWAY, HERTS, SG8 8EF				
Drawing EXISTING AND PROPOSED PLANS AND ELEVATIONS				
Drawn By	G.A	Checked By	GJE /LJE	
Scale	1:50 @ A1	Date	MARCH 2025	
DWG No	GJE/25/01	Rev	-	