

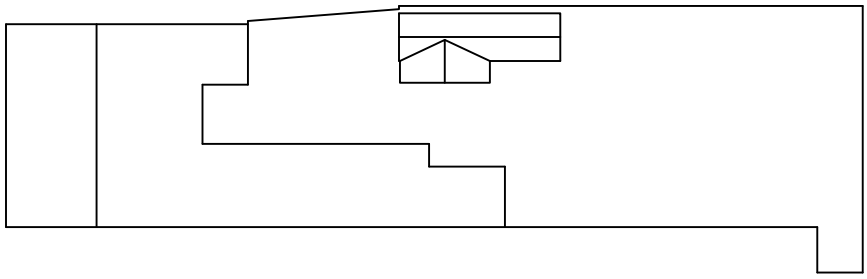
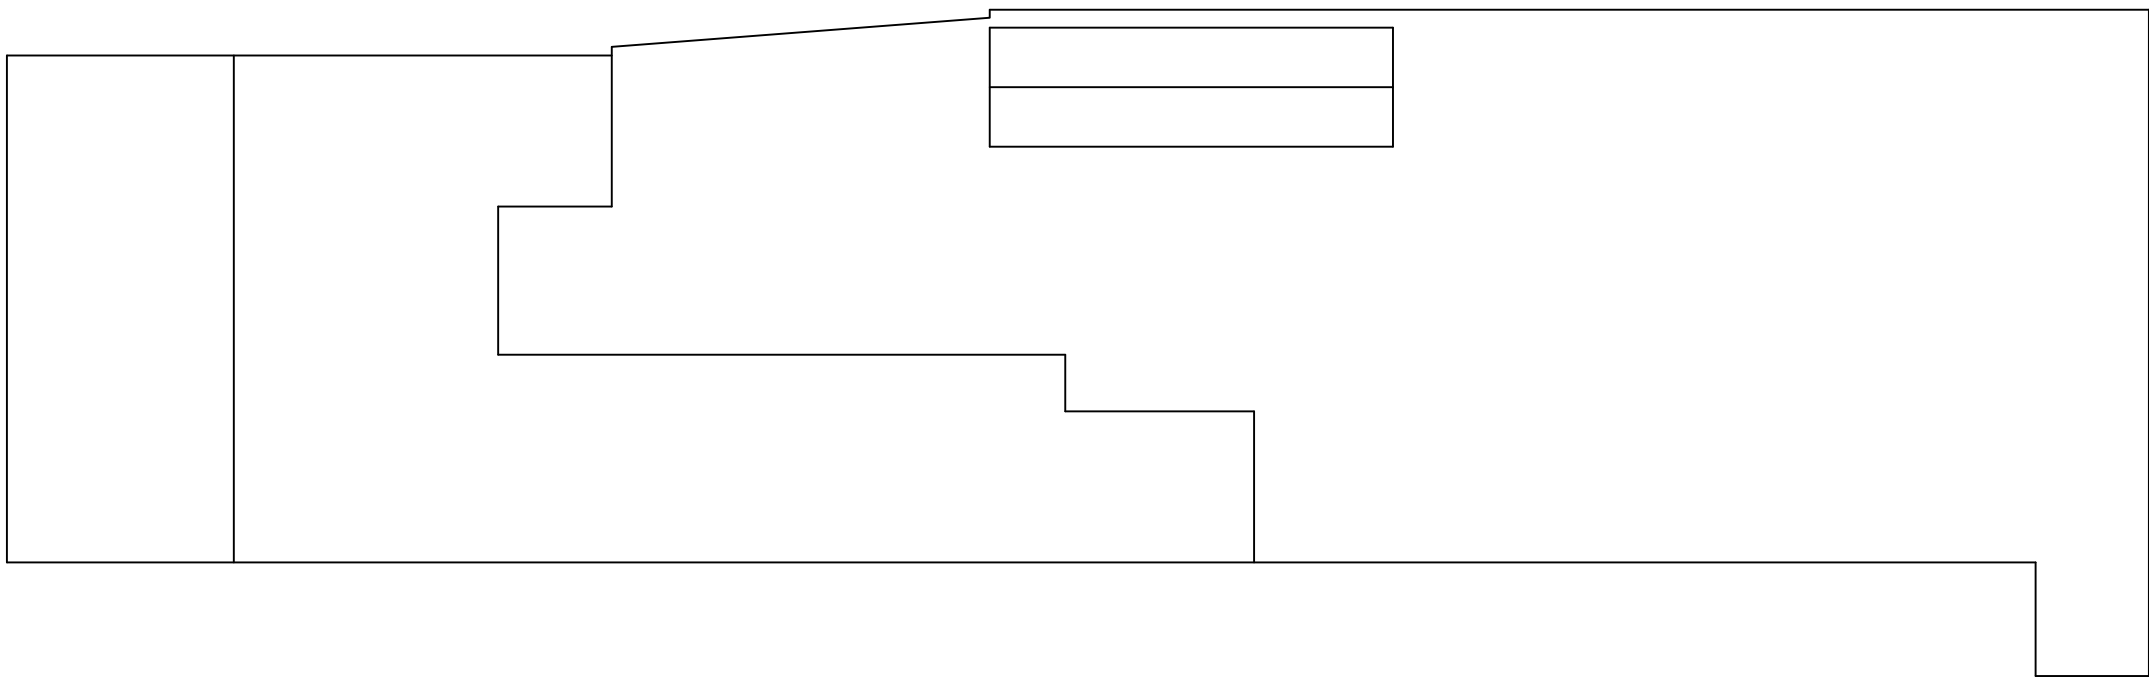



EXISTING SITE PLAN (1:500)

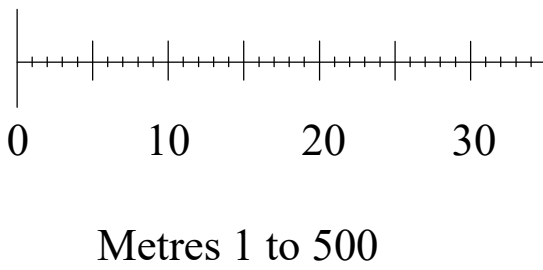

PROPOSED SITE PLAN (1:500)

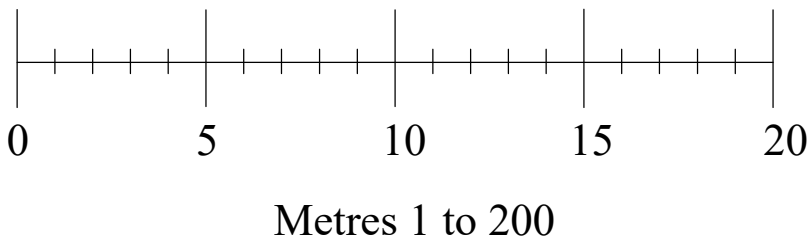

EXISTING SITE PLAN (1:200)

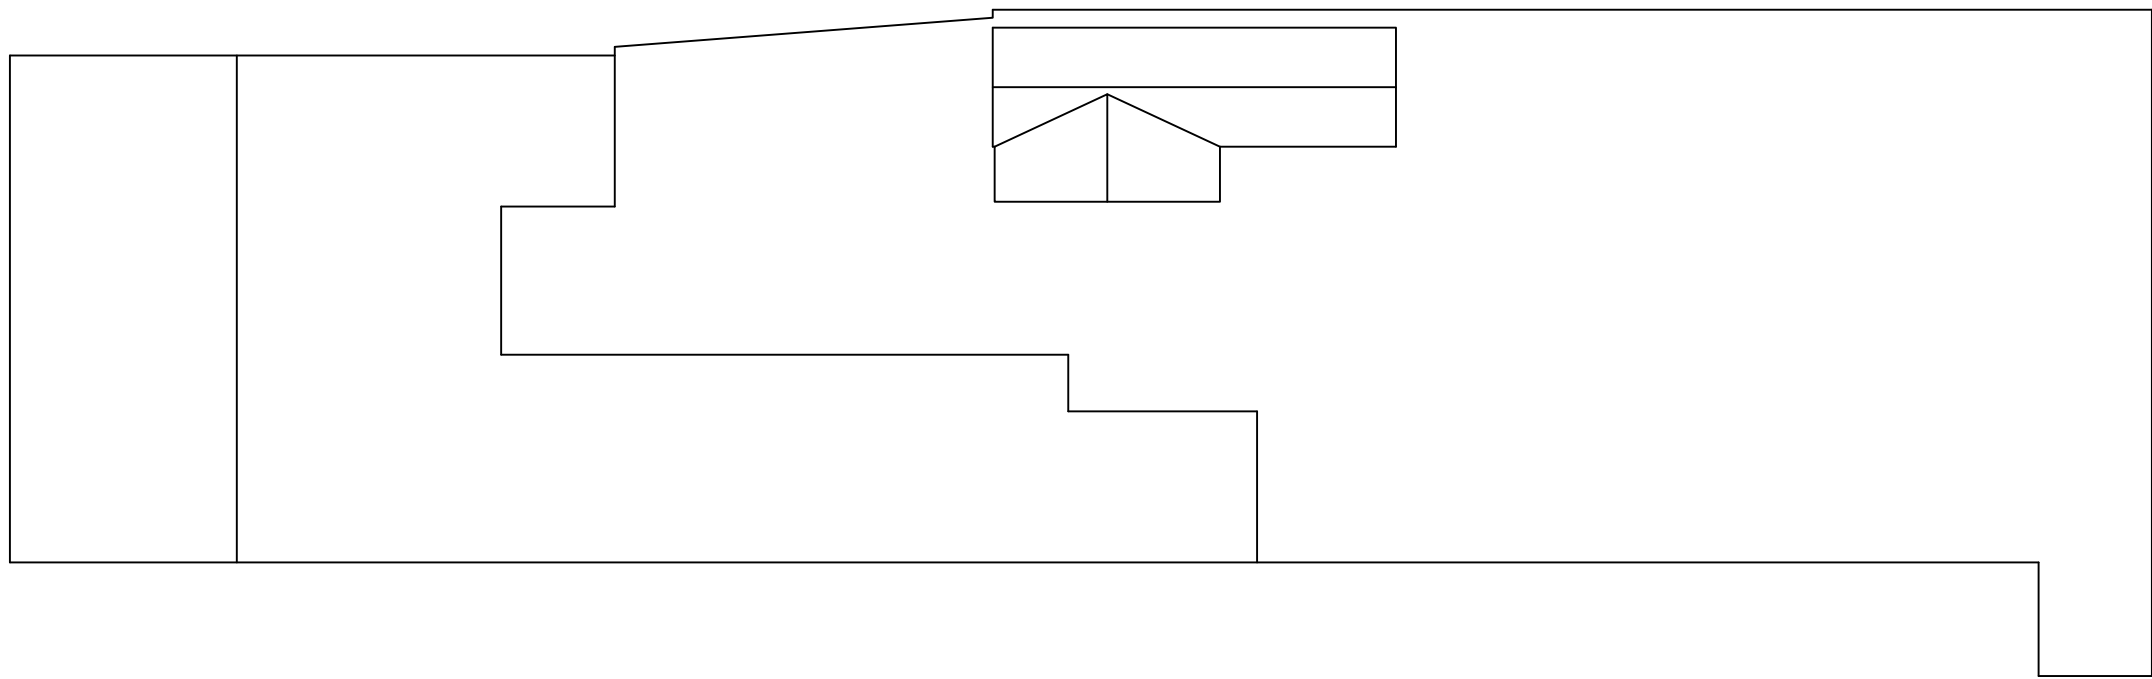

PROPOSED SITE PLAN (1:200)

Rev No	Revision note	Date	Drawn	Checked
Project SIDE EXTENSION TO THE EXISTING GARAGE				
At: 78-80 HIGH STREET, BARKWAY, HERTS, SG8 8EF				
Drawing EXISTING AND PROPOSED SITE PLANS				
Drawn By G.A		Checked By GJE /LJE		
Scale 1:200; 1:500 @ A1		Date MARCH 2025		
DWG No GJE/25/02			Rev	-