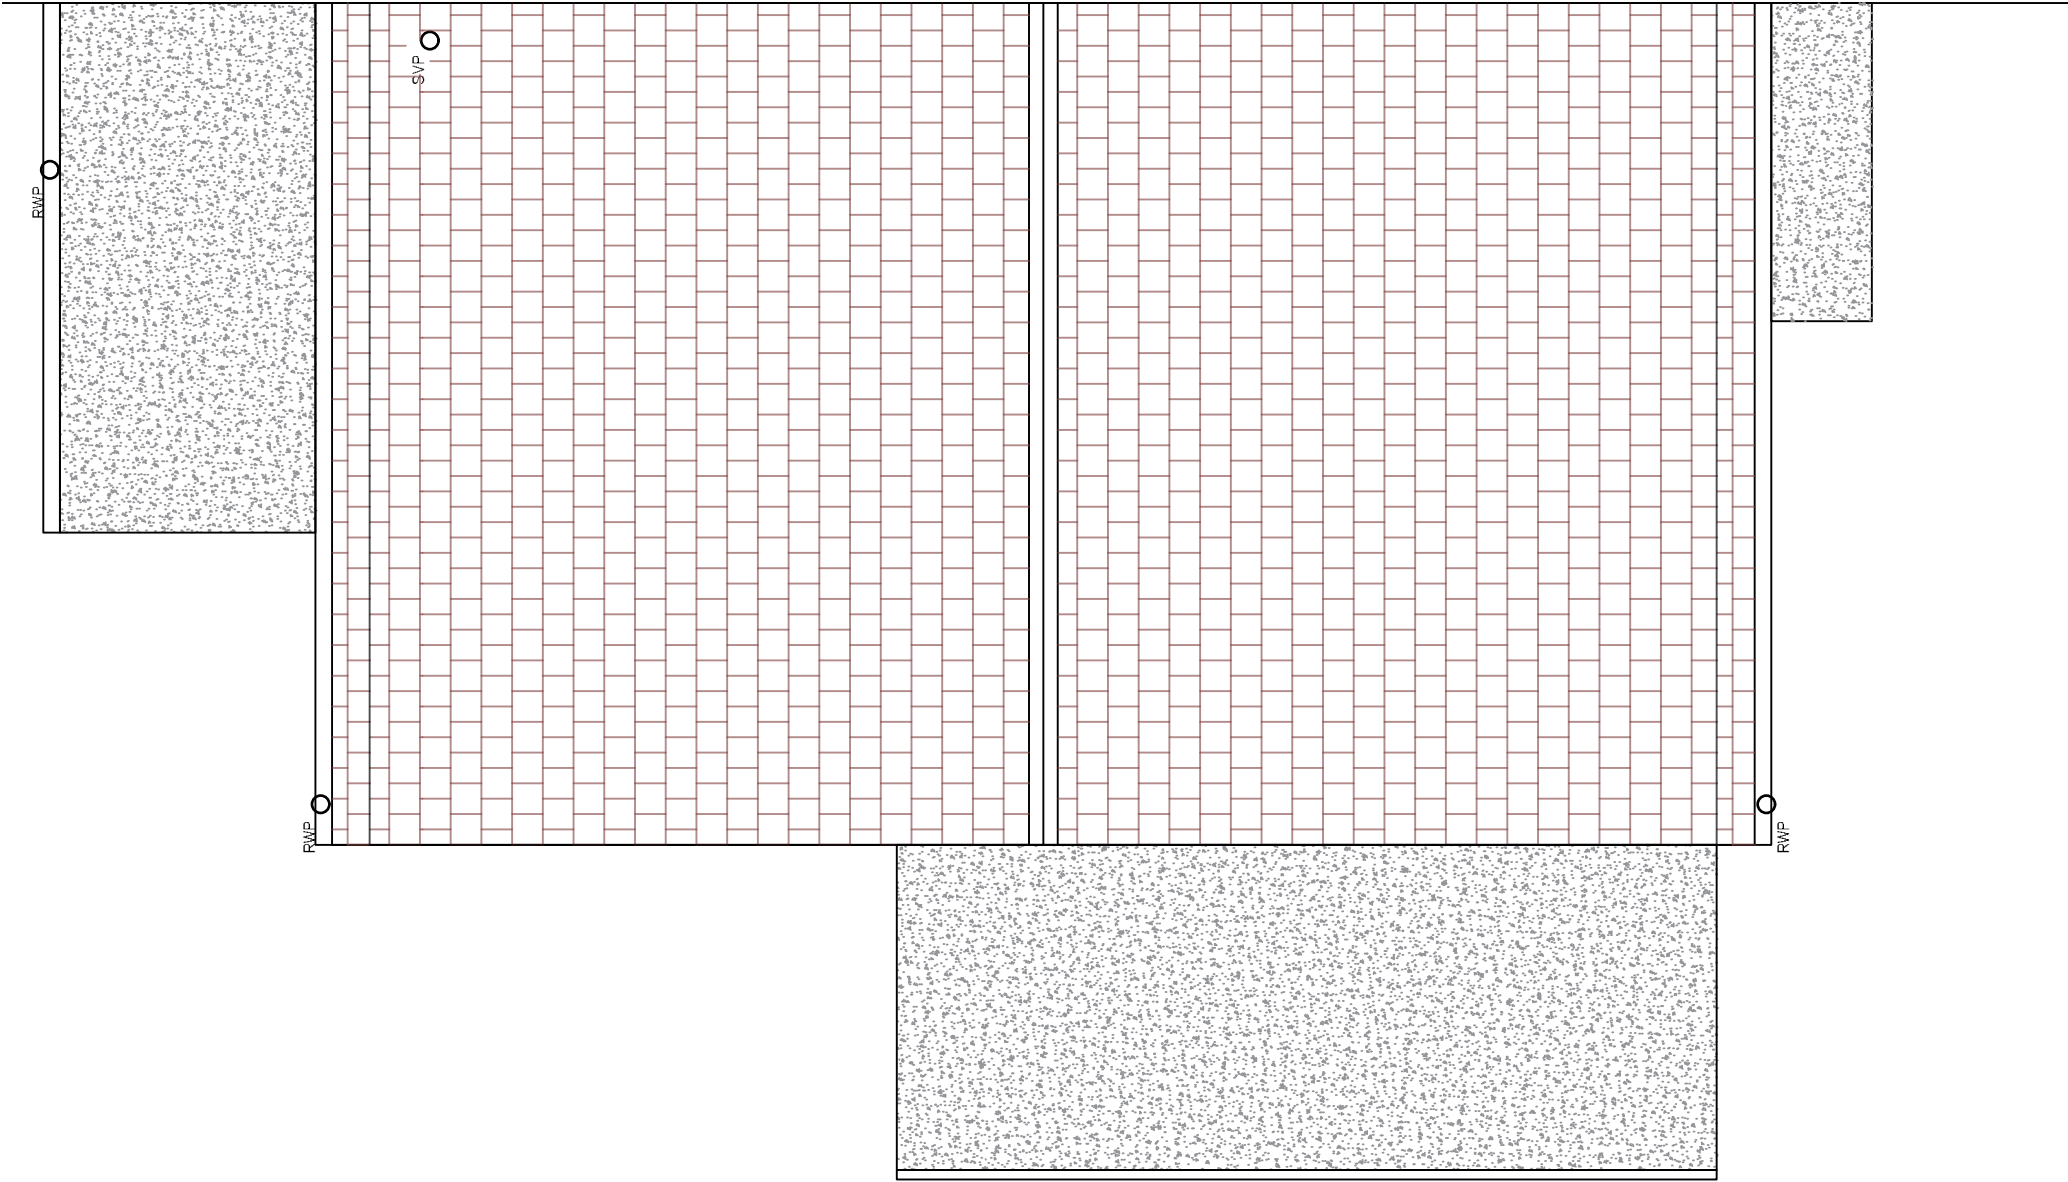


1 Scale: 1:50
Existing Roof plan

Design Firm
JAugust Visual Ltd
5 Benchley Hill

Project Title
Porch Renovation
5 Benchley Hill

Sheet Scale
1:50@A3

Drawn By
JA

Date:
2025 06 11

Revision no.
V3

Sheet Title
Existing Roof Floor plan

Sheet no.
04/10