


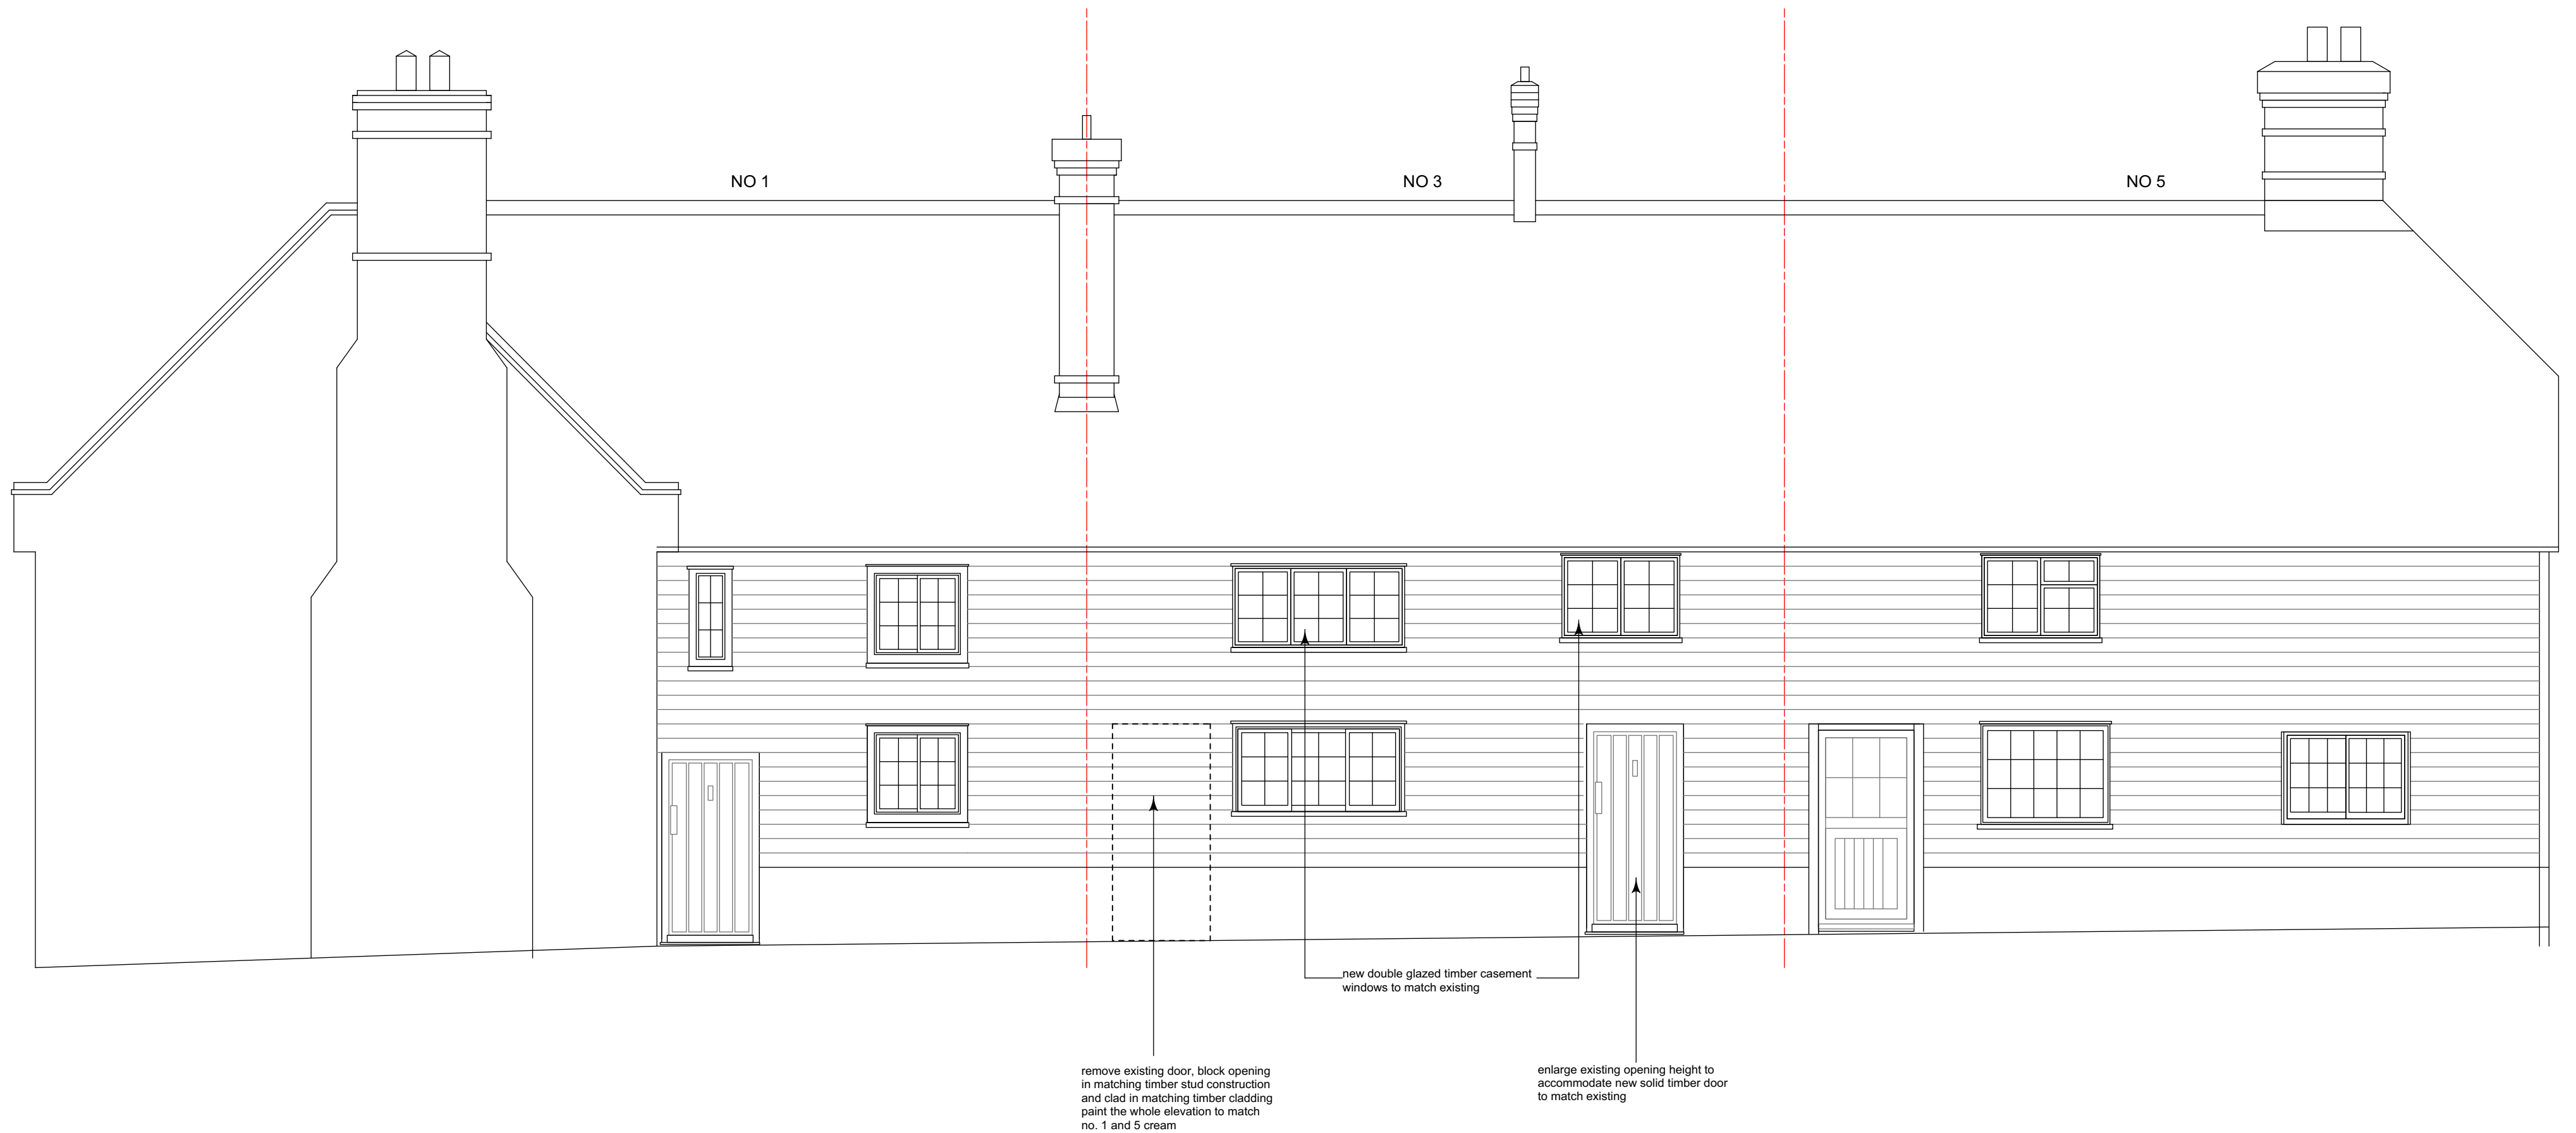

ALTARAS ARCHITECTURE LTD

41 High Street, Barkway
Herts SG8 8EA
Tel : 01763 848952
Email : dolores@altarasarchitecture.co.uk

3 CHURCH LANE, BARKWAY
HERTS SG8 8EJ
PROPOSED ALTERATIONS

Proposed Front Elevation

Drawn by:	DA
Checked by:	DA
Scale:	1:50@A2
Date:	May 2025
Drawing No:	PP/CL/P04