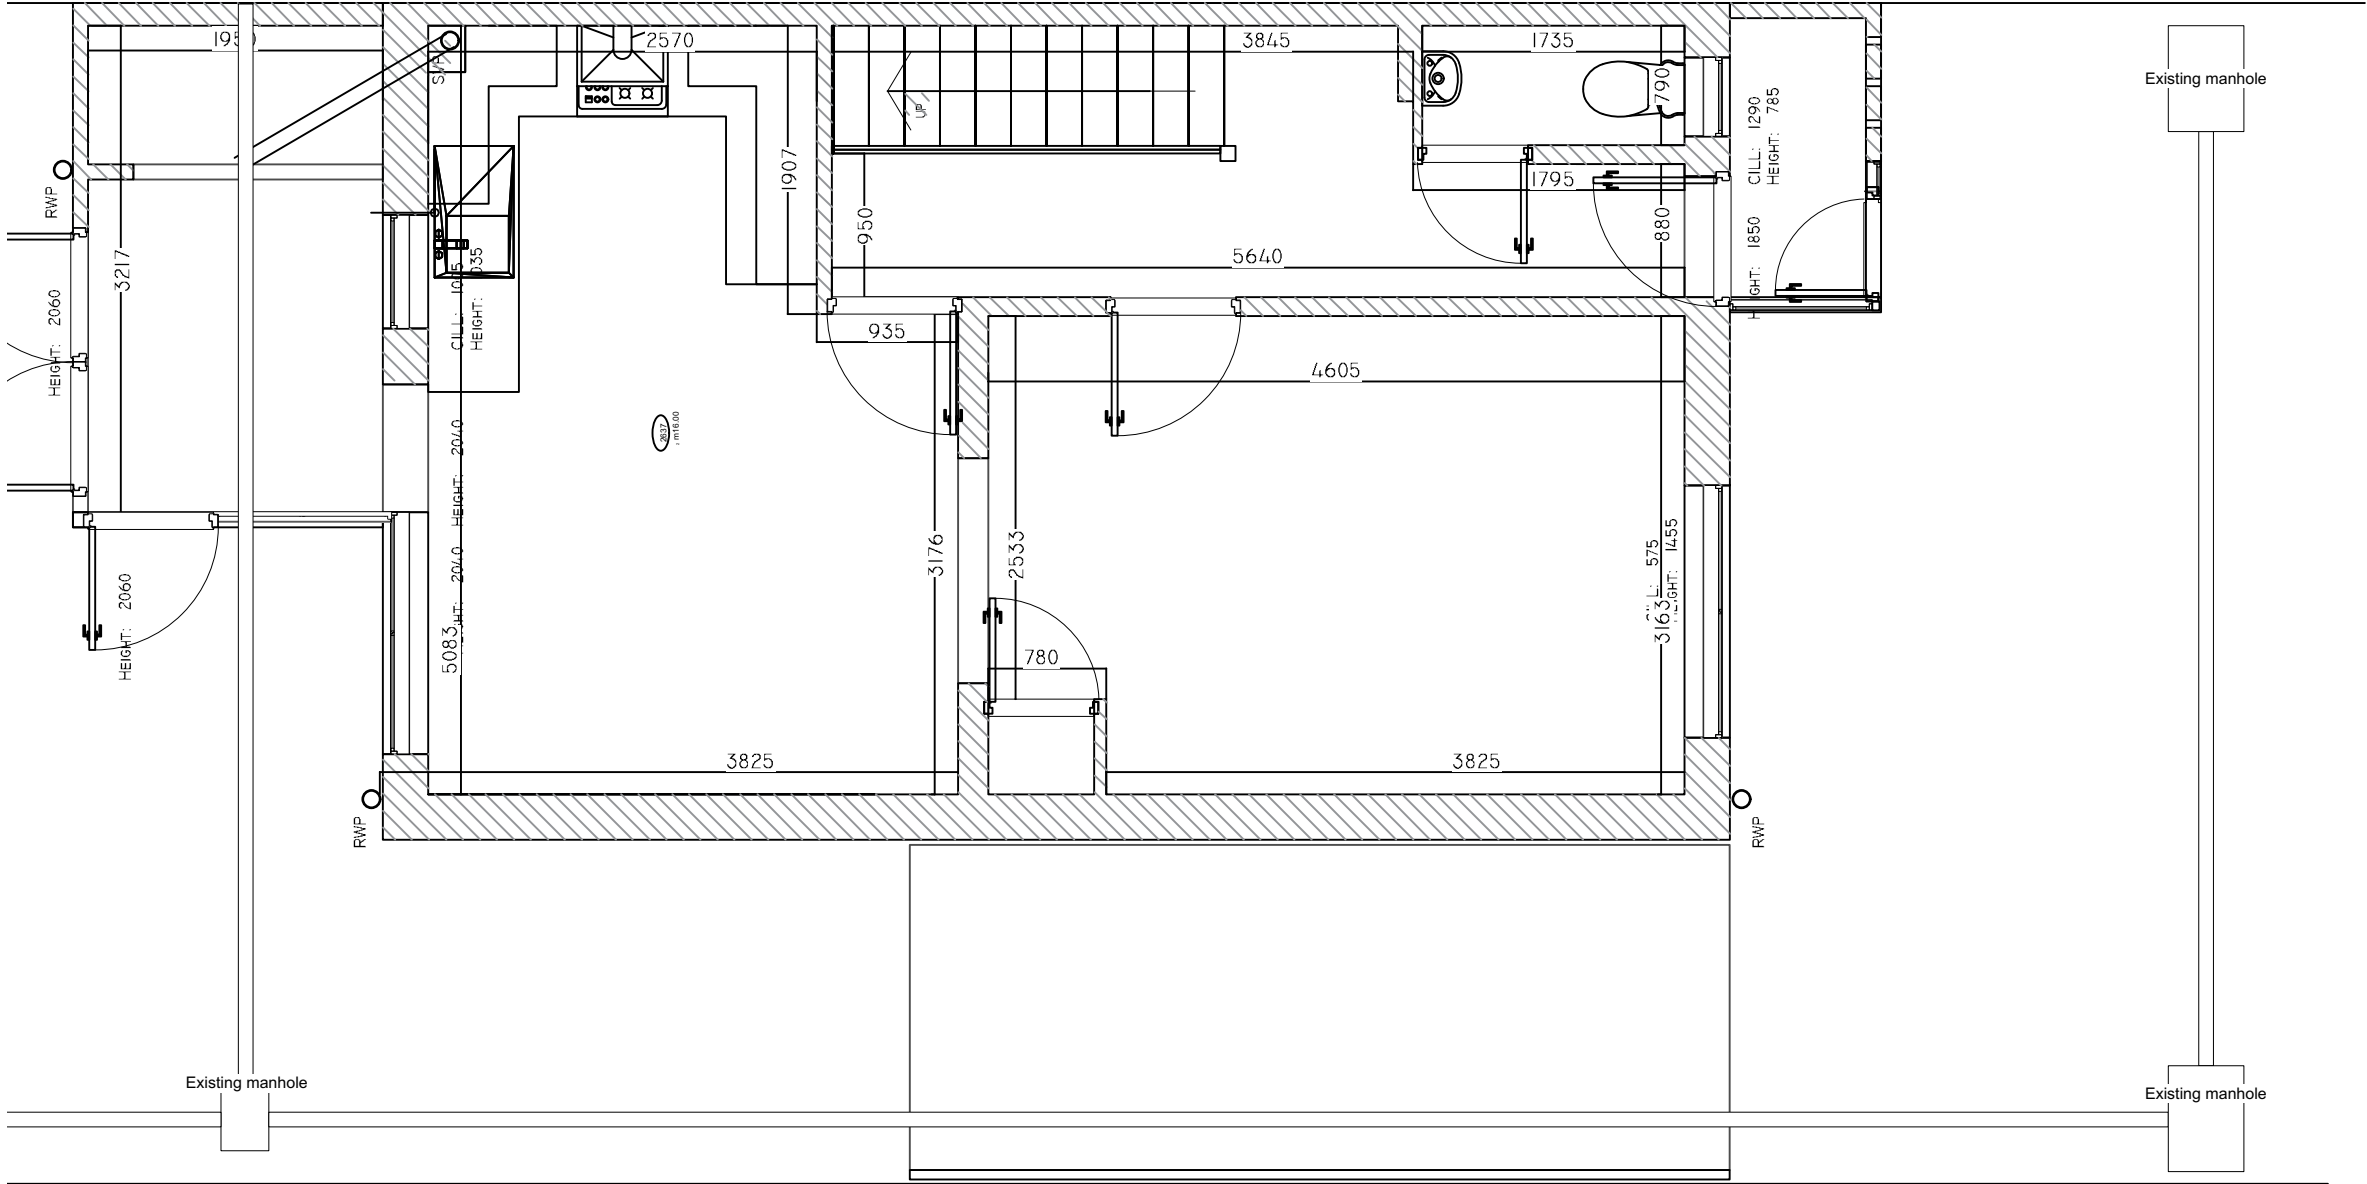


1

Scale: 1:50
Existing Ground Floor plan

Design Firm JAugust Visual Ltd 5 Benchley Hill	
Project Title Porch Renovation 5 Benchley Hill	
Sheet Scale 1:50@A3	Drawn By JA
Date: 2025 06 11	Revision no. V3
Sheet Title Existing Ground Floor plan	
Sheet no. 02/10	