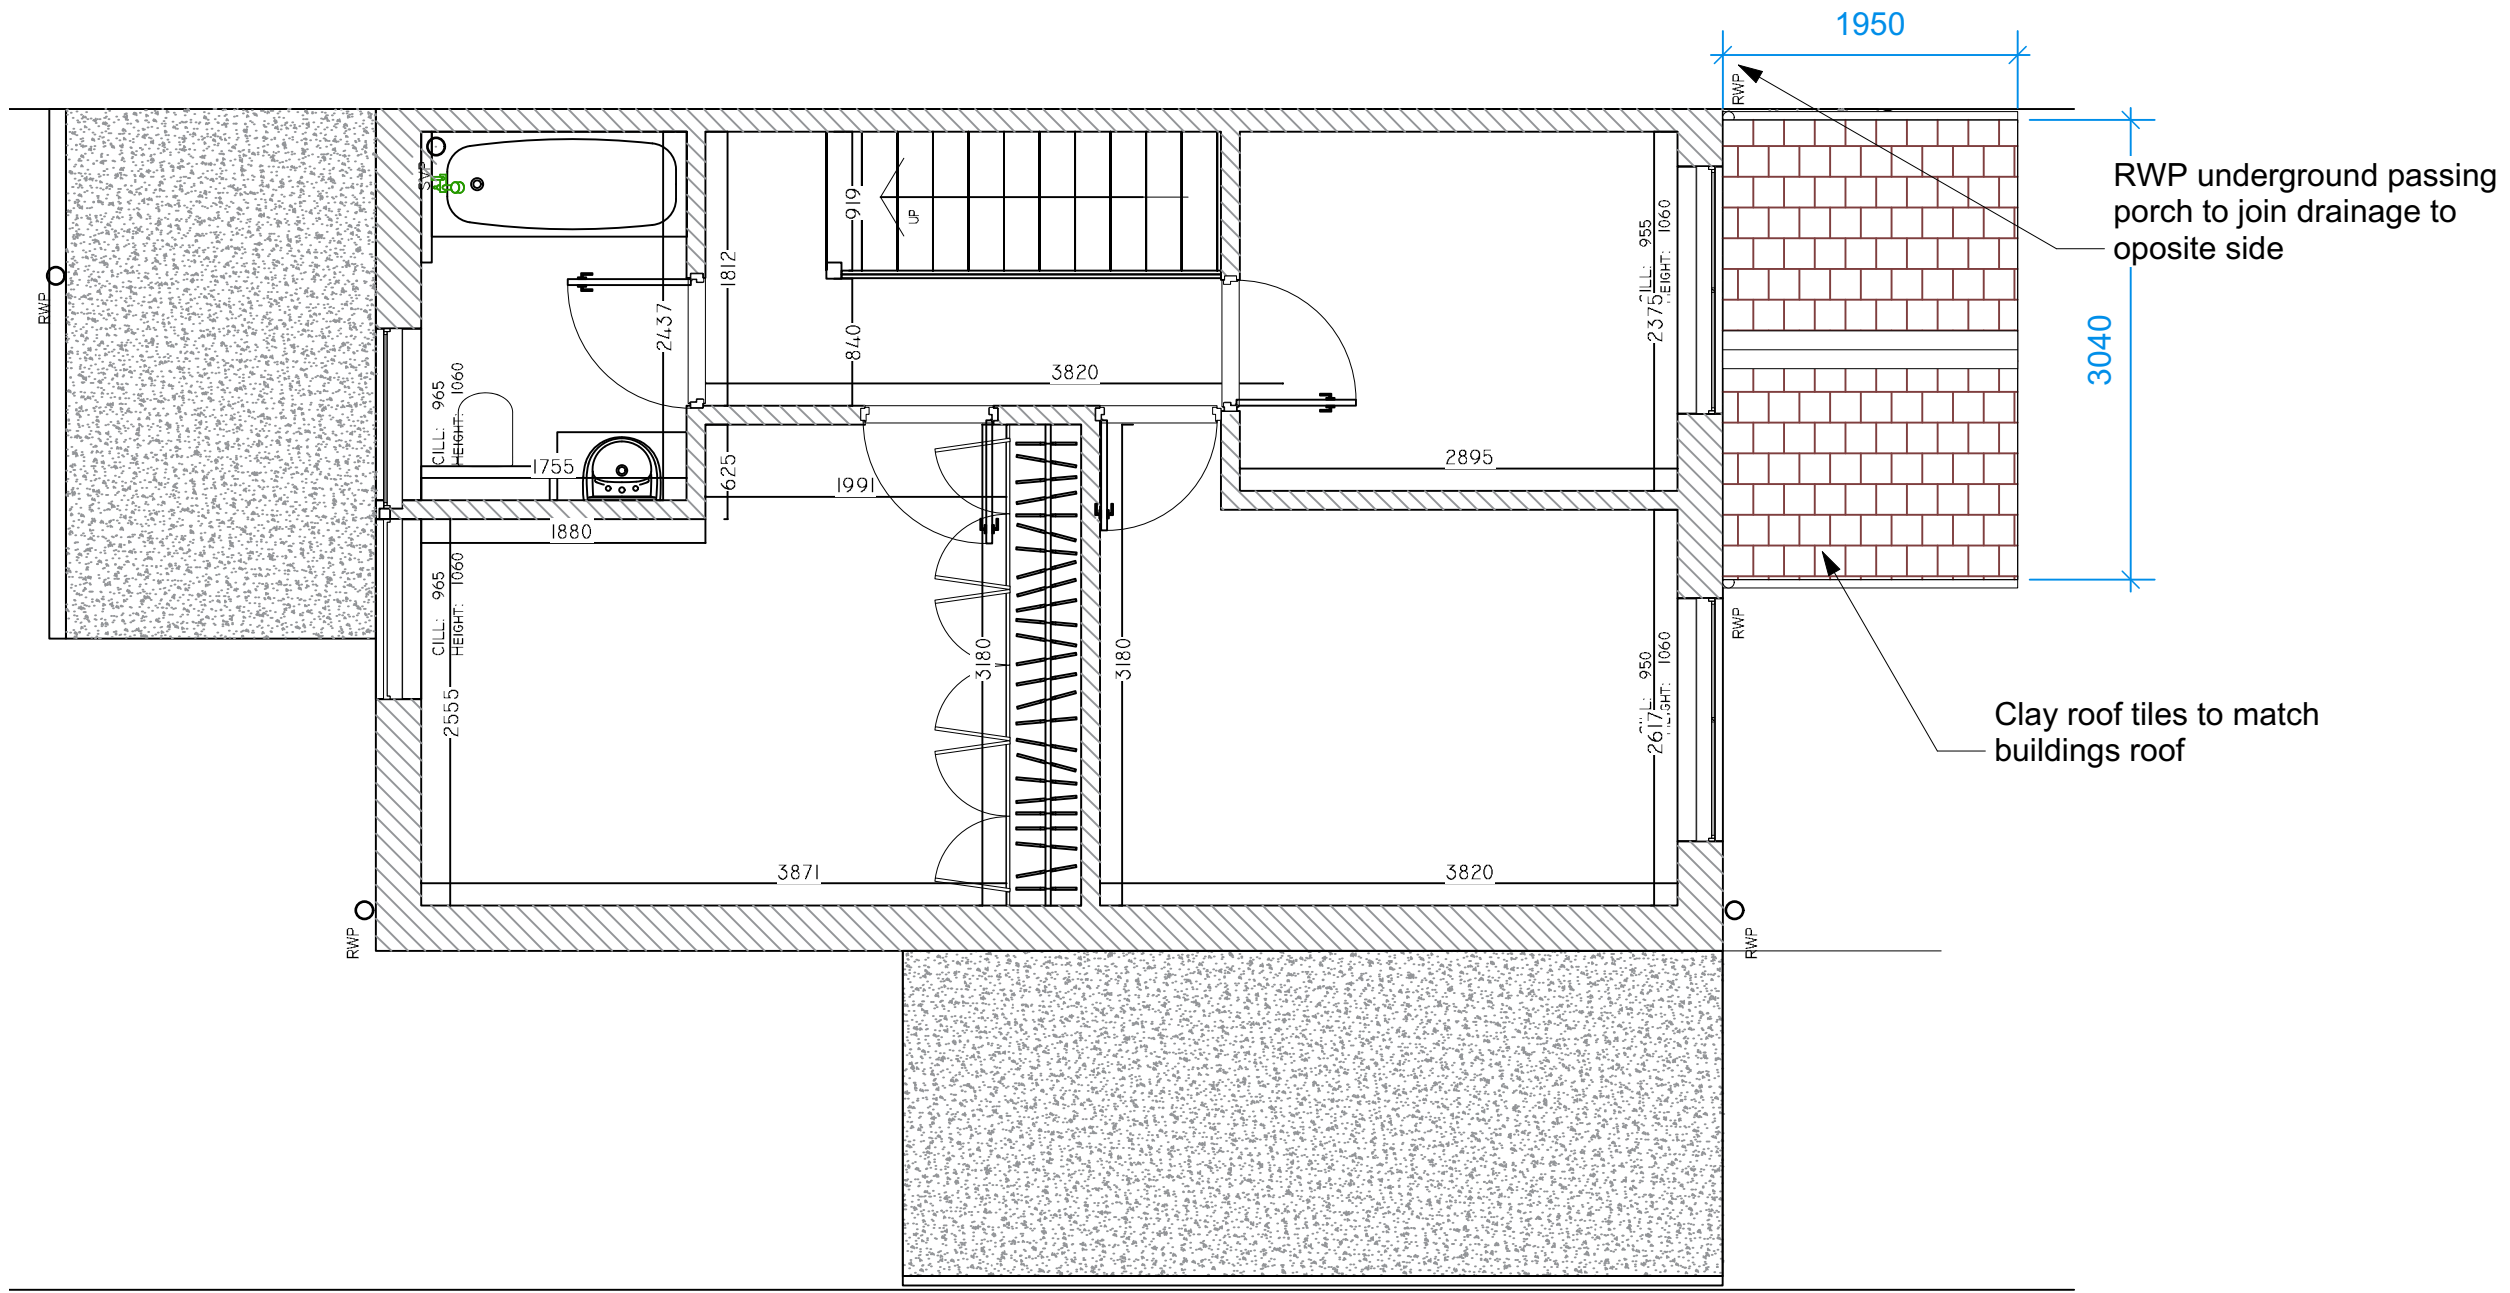


1 Scale: 1:50
Proposed Roof / First Floor plan

Design Firm JAugust Visual Ltd 5 Benchley Hill	
Project Title Porch Renovation 5 Benchley Hill	
Sheet Scale 1:50@A3	Drawn By JA
Date: 2025 06 11	Revision no. V3
Sheet Title Proposed Roof / Fits Floor plan	
Sheet no. 08/10	