


SOUTH WEST ELEVATION (as existing)

NORTH WEST ELEVATION (as existing)

NORTH EAST ELEVATION (as existing)

SOUTH EAST ELEVATION (as existing)

0 2 10 METRES @ 1:100 SCALE @ A1

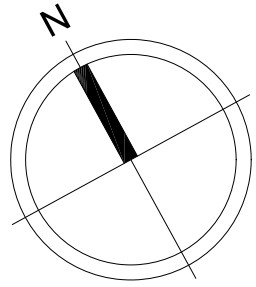


GENERAL NOTES


No.	Description
01	Check all dimensions on site
02	Walls existing
03	Walls removed

REVISIONS


Rev.	Date	Description
A	Nov 24	Loft conversion & rear dormer

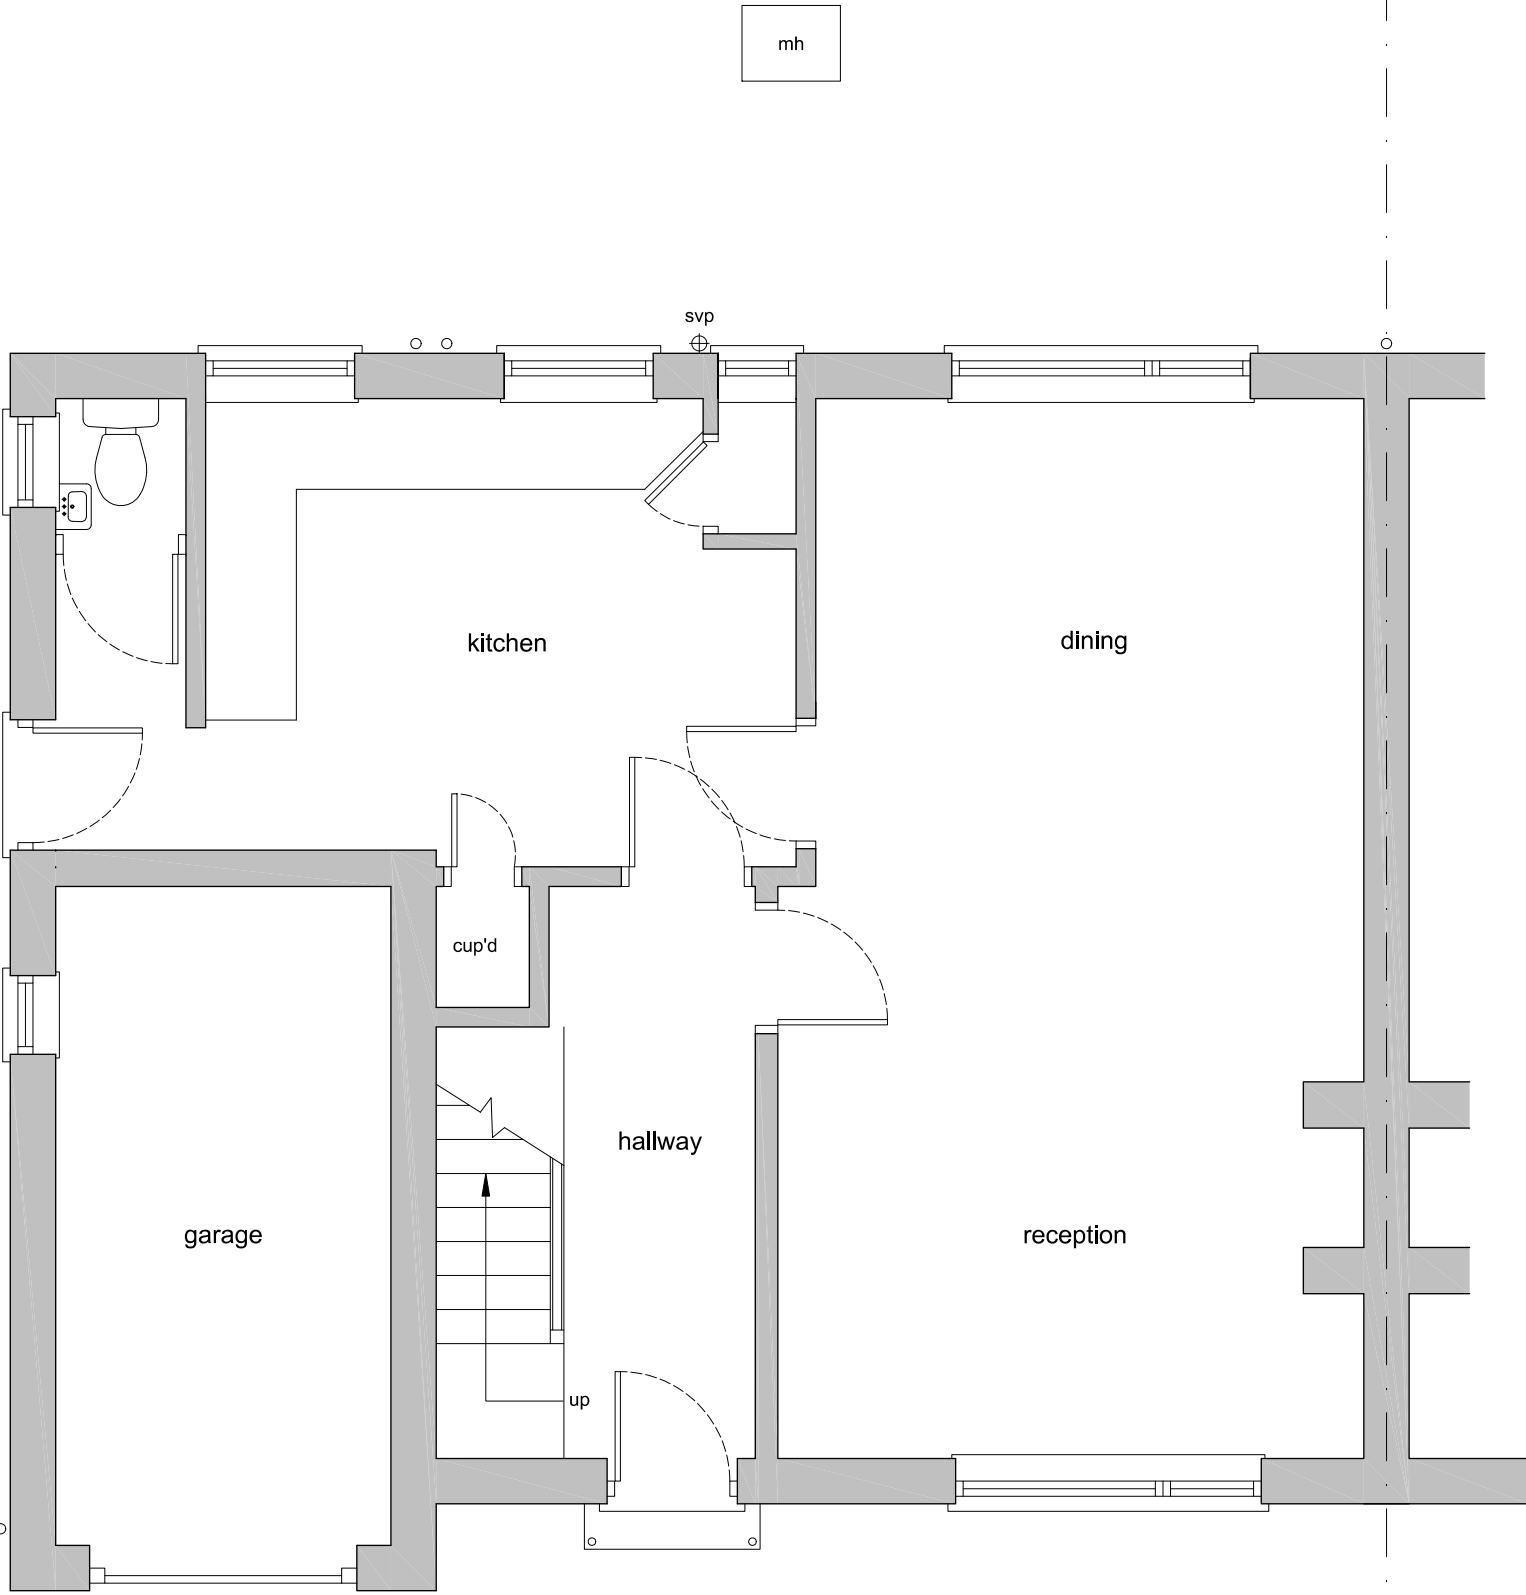


GROUND FLOOR PLAN
(as existing)

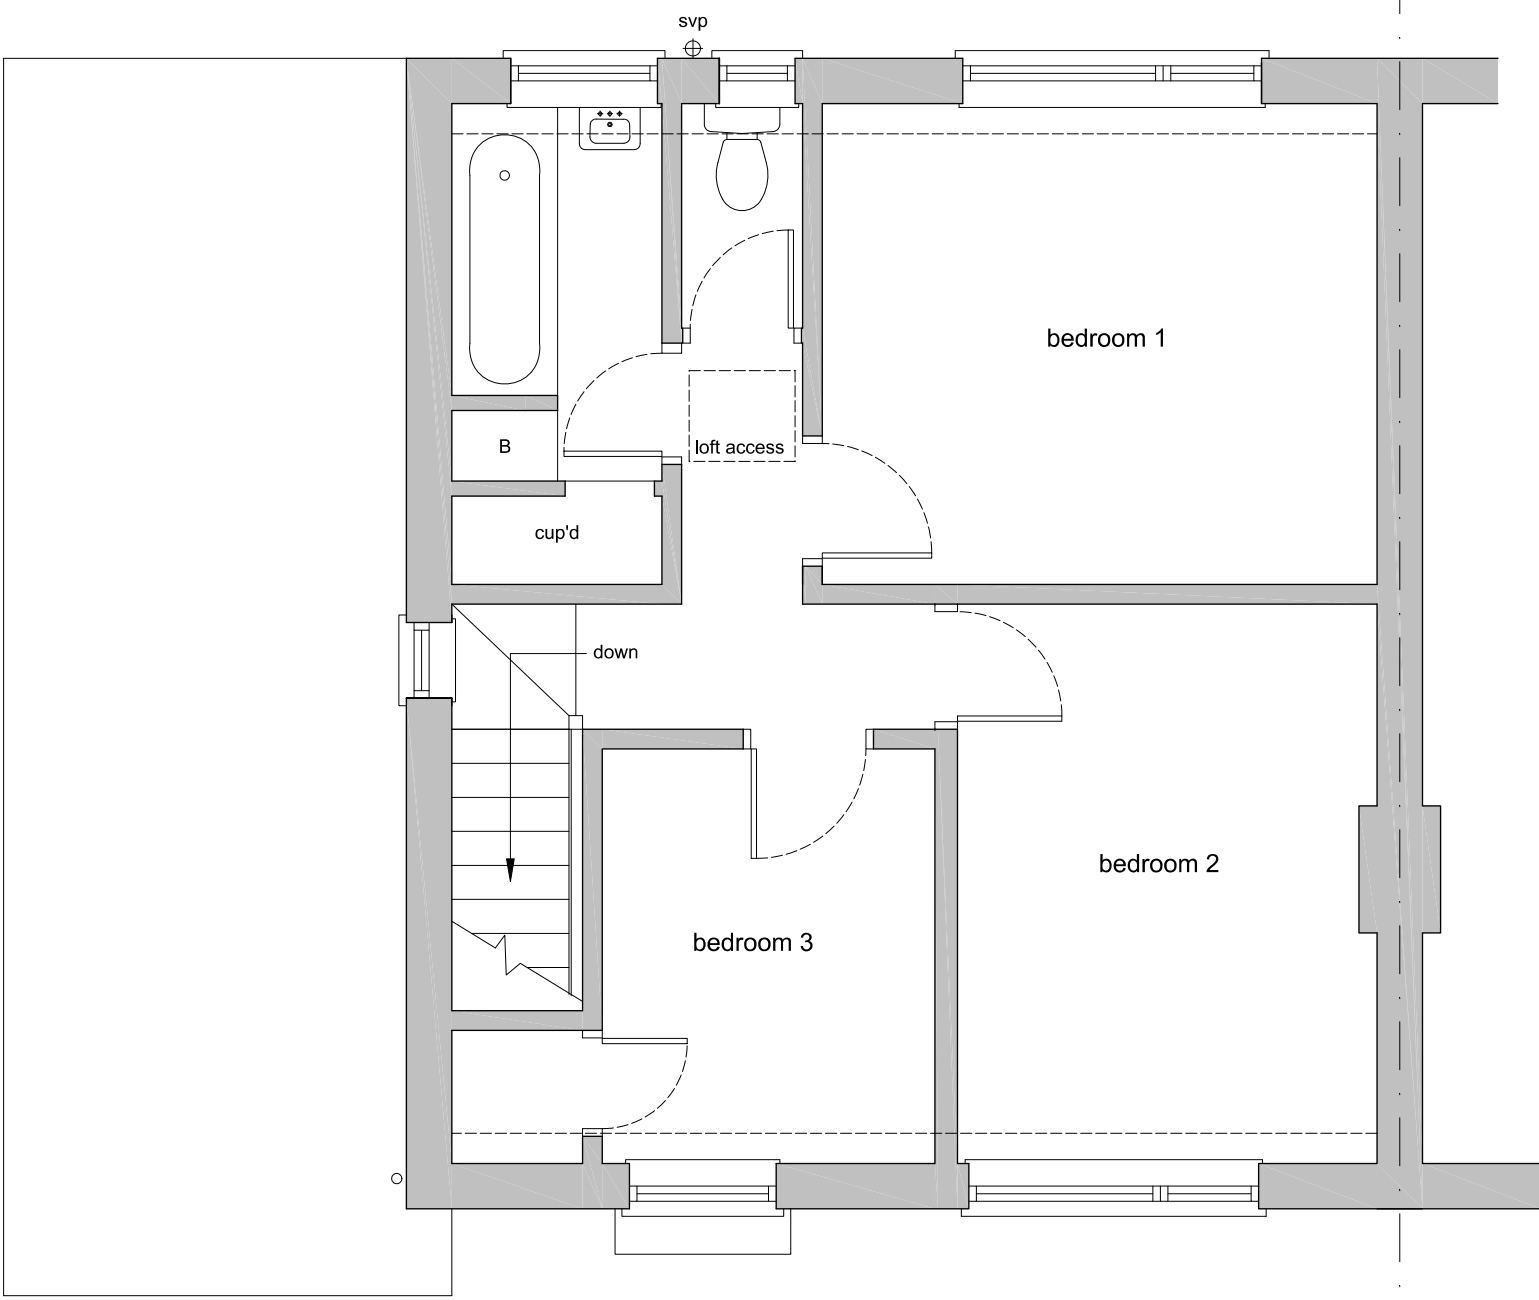

FIRST FLOOR PLAN
(as existing)

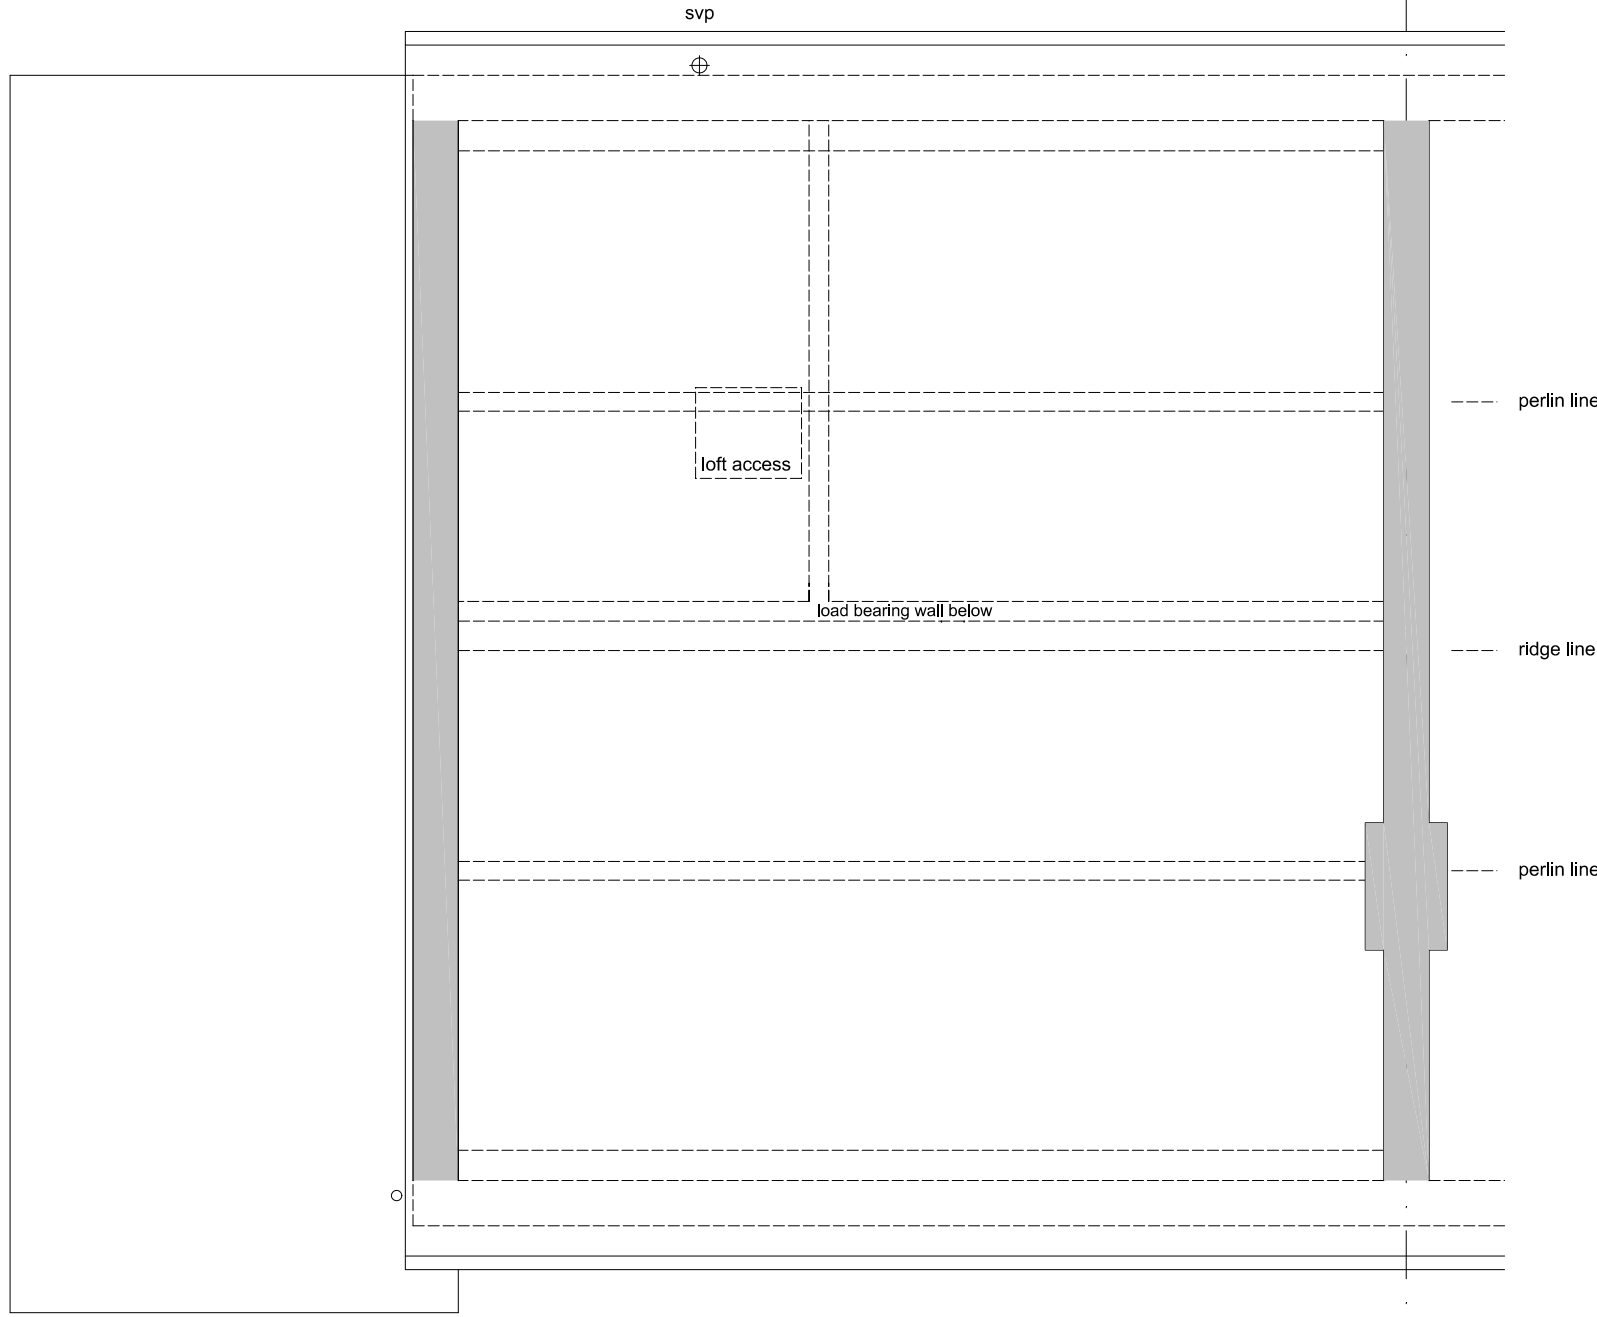

LOFT PLAN
(as existing)

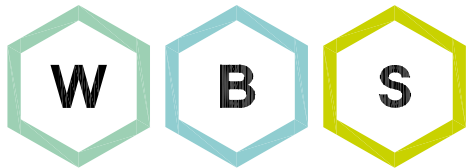

WHITEBRICK

29b Hermitage Road,
Hitchin, Hertfordshire, SG5 1BY.
info@whitebrick.studio

CLIENT

CM Battle

PROJECT

Loft Conversion and Rear Dormer at
3 Langbridge Close, Hitchin,
Hertfordshire, SG4 9EL.

DRAWING TITLE

Existing Plans and
Elevations

INFORMATION

Job ref	2410
Drawing no.	2410-01A
Scale	1:50, 1:100 @ ISOA1
Date	May 24
Drawn	CWM