



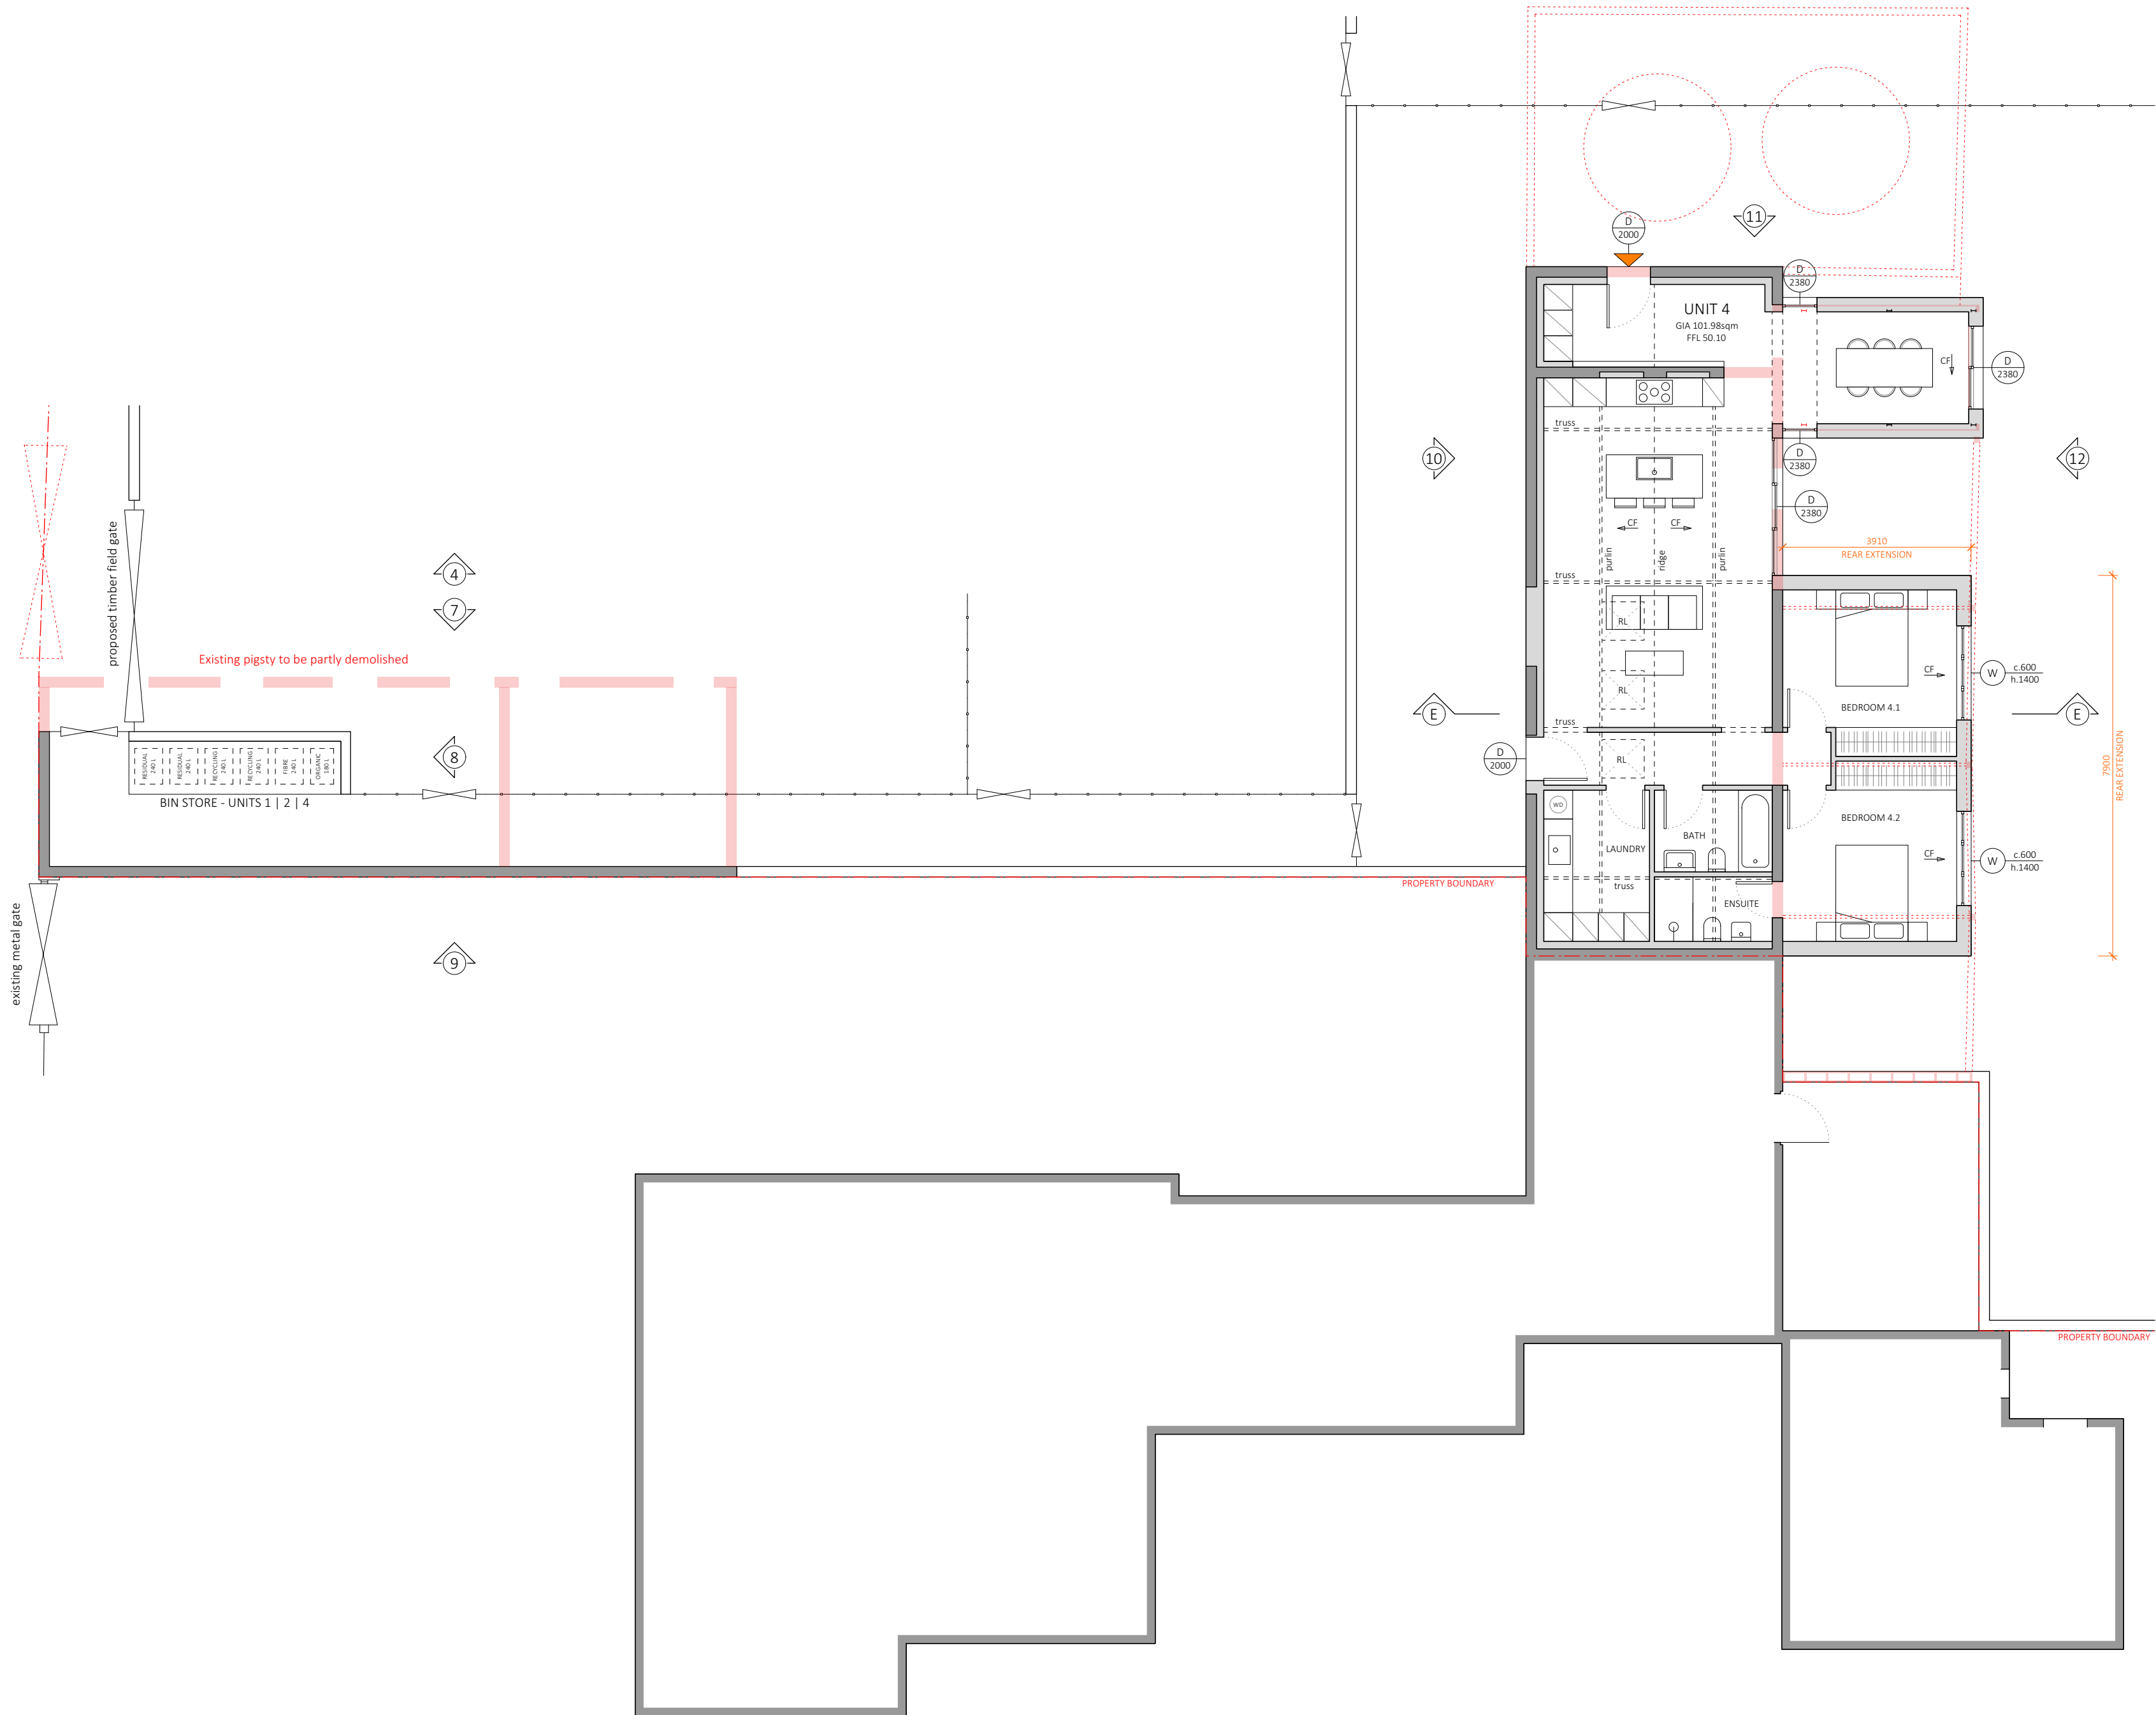


KEY PLAN

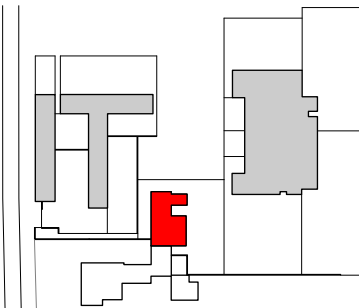

LEGEND

- EXISTING WALLS
- PROPOSED WALLS
- DEMOLITION

0 1 2 3 4 5 Metres

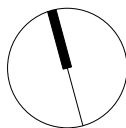

No.	Date	By.	Comments
-----	------	-----	----------

Revisions

Status

PLANNING

Project

Kirby Manor Barns

Crawshaw Architects LLP

27 Almeida Street
London N1 1TD

tel: +44 (0)7939 215 114

Title

FLOOR PLANS AS PROPOSED

Drawing Number

164 PP 05.02

Drawn	Checked	Scale	Date	Revision
PD	AC	1:100 @ A2	30.05.24	-