



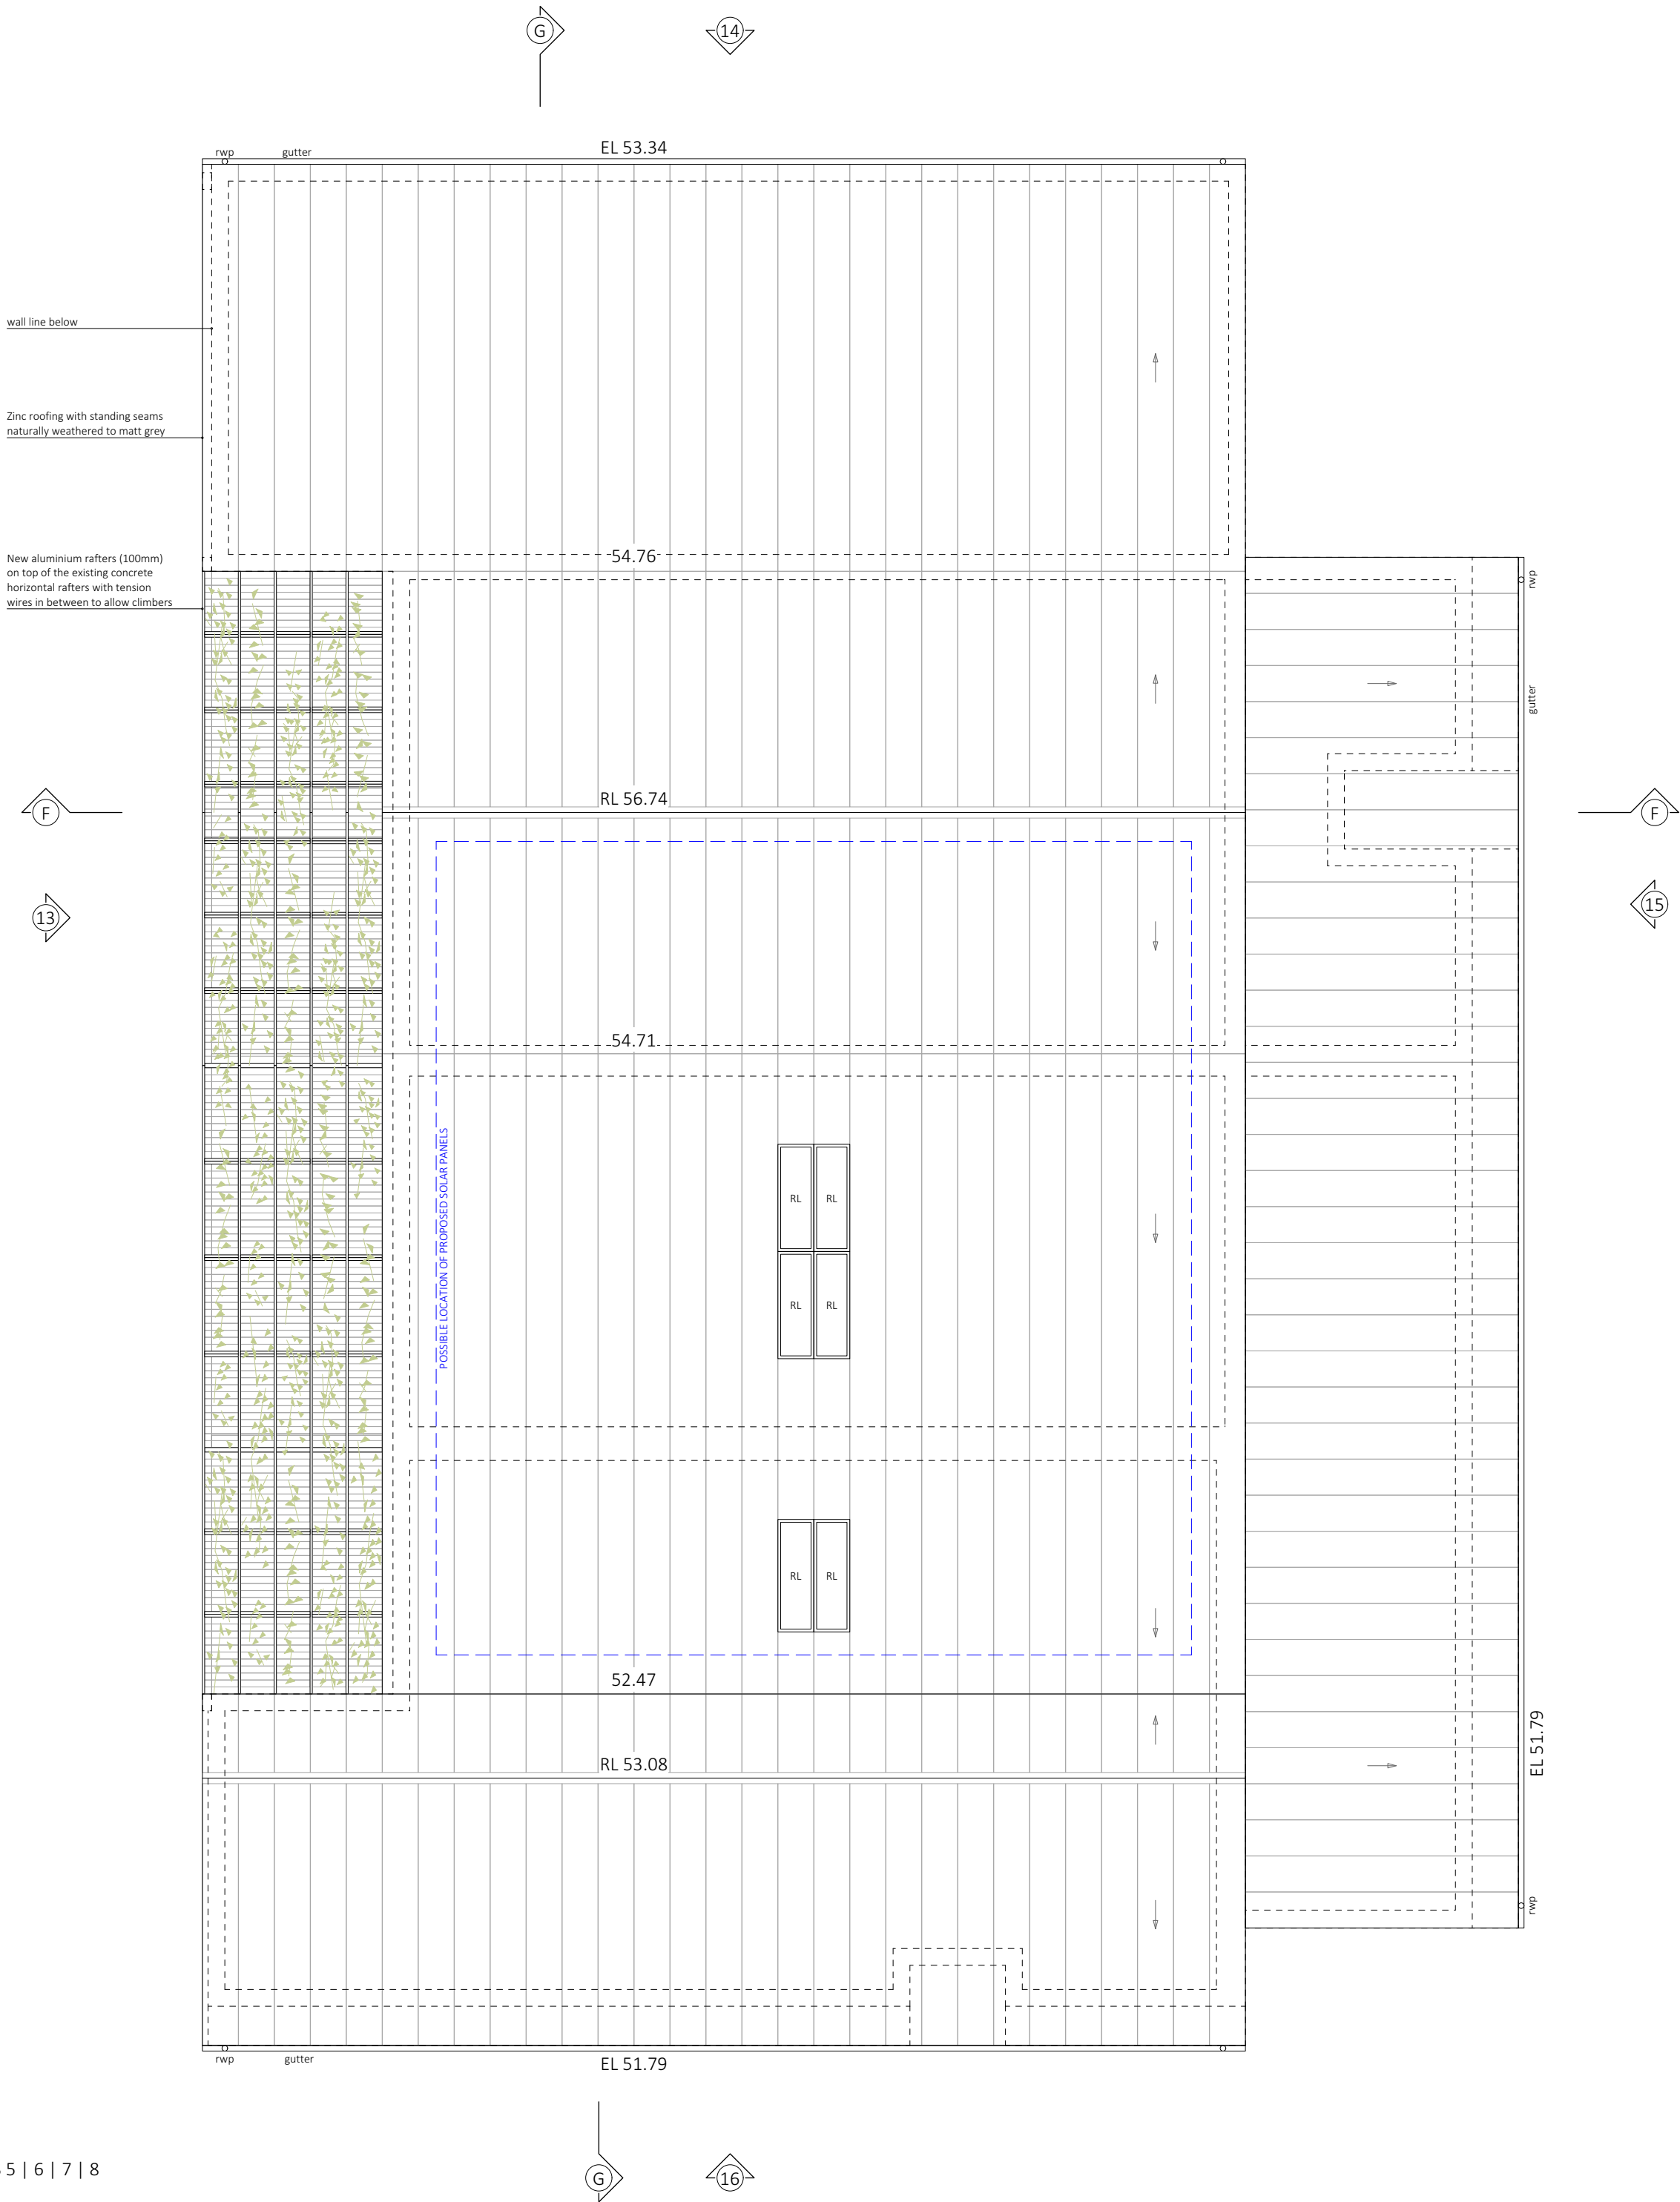



ROOF PLANS AS PROPOSED UNITS 5 | 6 | 7 | 8
1:100 @ A2

KEY PLAN

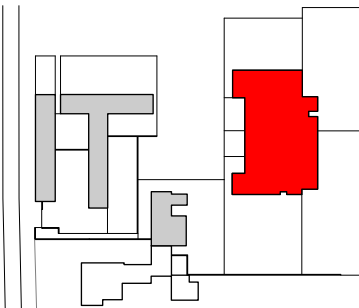

LEGEND

- EXISTING WALLS
- PROPOSED WALLS
- DEMOLITION

 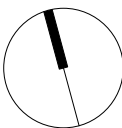

No.	Date	By.	Comments

Revisions				
Status				
PLANNING				
Project				
Kirby Manor Barns				
Crawshaw Architects LLP				
27 Almeida Street London N1 1TD tel: +44 (0)7939 215 114				
Title				
ROOF PLANS AS PROPOSED				
Drawing Number				
164 PP 06.03				
Drawn	Checked	Scale	Date	Revision
PD	AC	1:100 @ A2	30.05.24	-