


general notes

© This drawing and all information it contains is copyright of Twenty-Nine Architecture and must not be copied or reproduced in whole or in part or used without express approval of the authors.

The drawing is to be read in conjunction with all other relevant drawings and specifications.

All dimensions to be checked on site prior to commencement of works and any discrepancies to be checked immediately.

Unless otherwise stated, all dimensions are in mm.

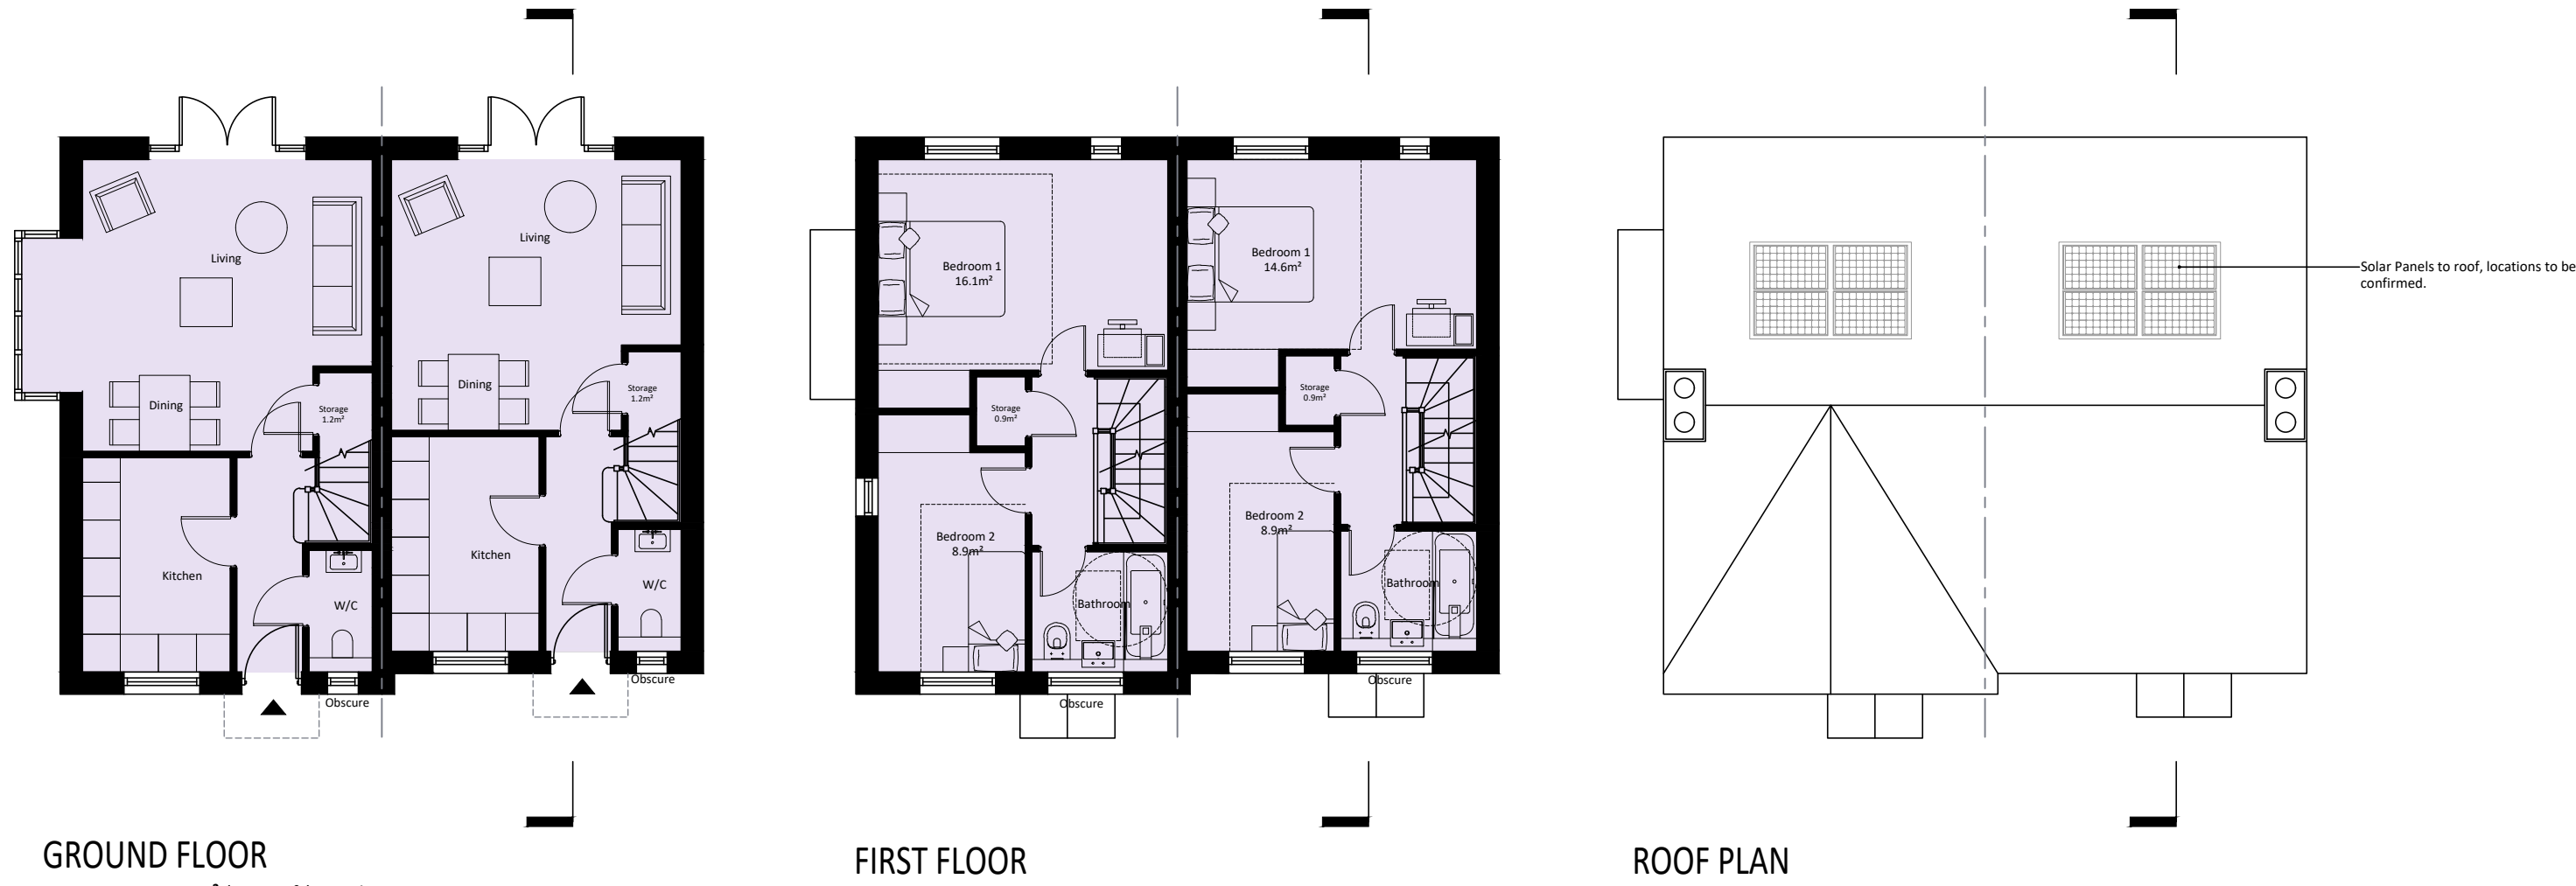

MATERIALS SCHEDULE	
Plots 5 and 6	
External Walls-	Buff Bricks with Red Stock Brick Quoins and details
Roofing-	Natural Slate-Black
Windows and Doors-	Painted Timber Casement- White
Rainwater Goods-	uPVC half round- Black
Fascias and Soffits-	Timber painted White



rev	P2	date	Oct '25	drawn	DSR
client	The Turney Trust				
project	Land at Blacksmiths Lane, Reed Royston, Hertfordshire				
drawing title	Type B- Plots 5 and 6 Floor Plans and Elevations				
drawing no	PL(21)02	checked	DSR		
scale	1:100	original	A1		
status	PLANNING				
address	25 Cromwell Road Cambridge Cambridgeshire CB1 3EB				
telephone	+44 (0)1223 212253				
email	info@29architecture.co.uk				
website	www.29architecture.co.uk				

