


general notes

© This drawing and all information it contains is copyright of Twenty-Nine Architecture and must not be copied or reproduced in whole or in part or used without express approval of the authors.

The drawing is to be read in conjunction with all other relevant drawings and specifications.

All dimensions to be checked on site prior to commencement of works and any discrepancies to be checked immediately.

Unless otherwise stated, all dimensions are in mm.

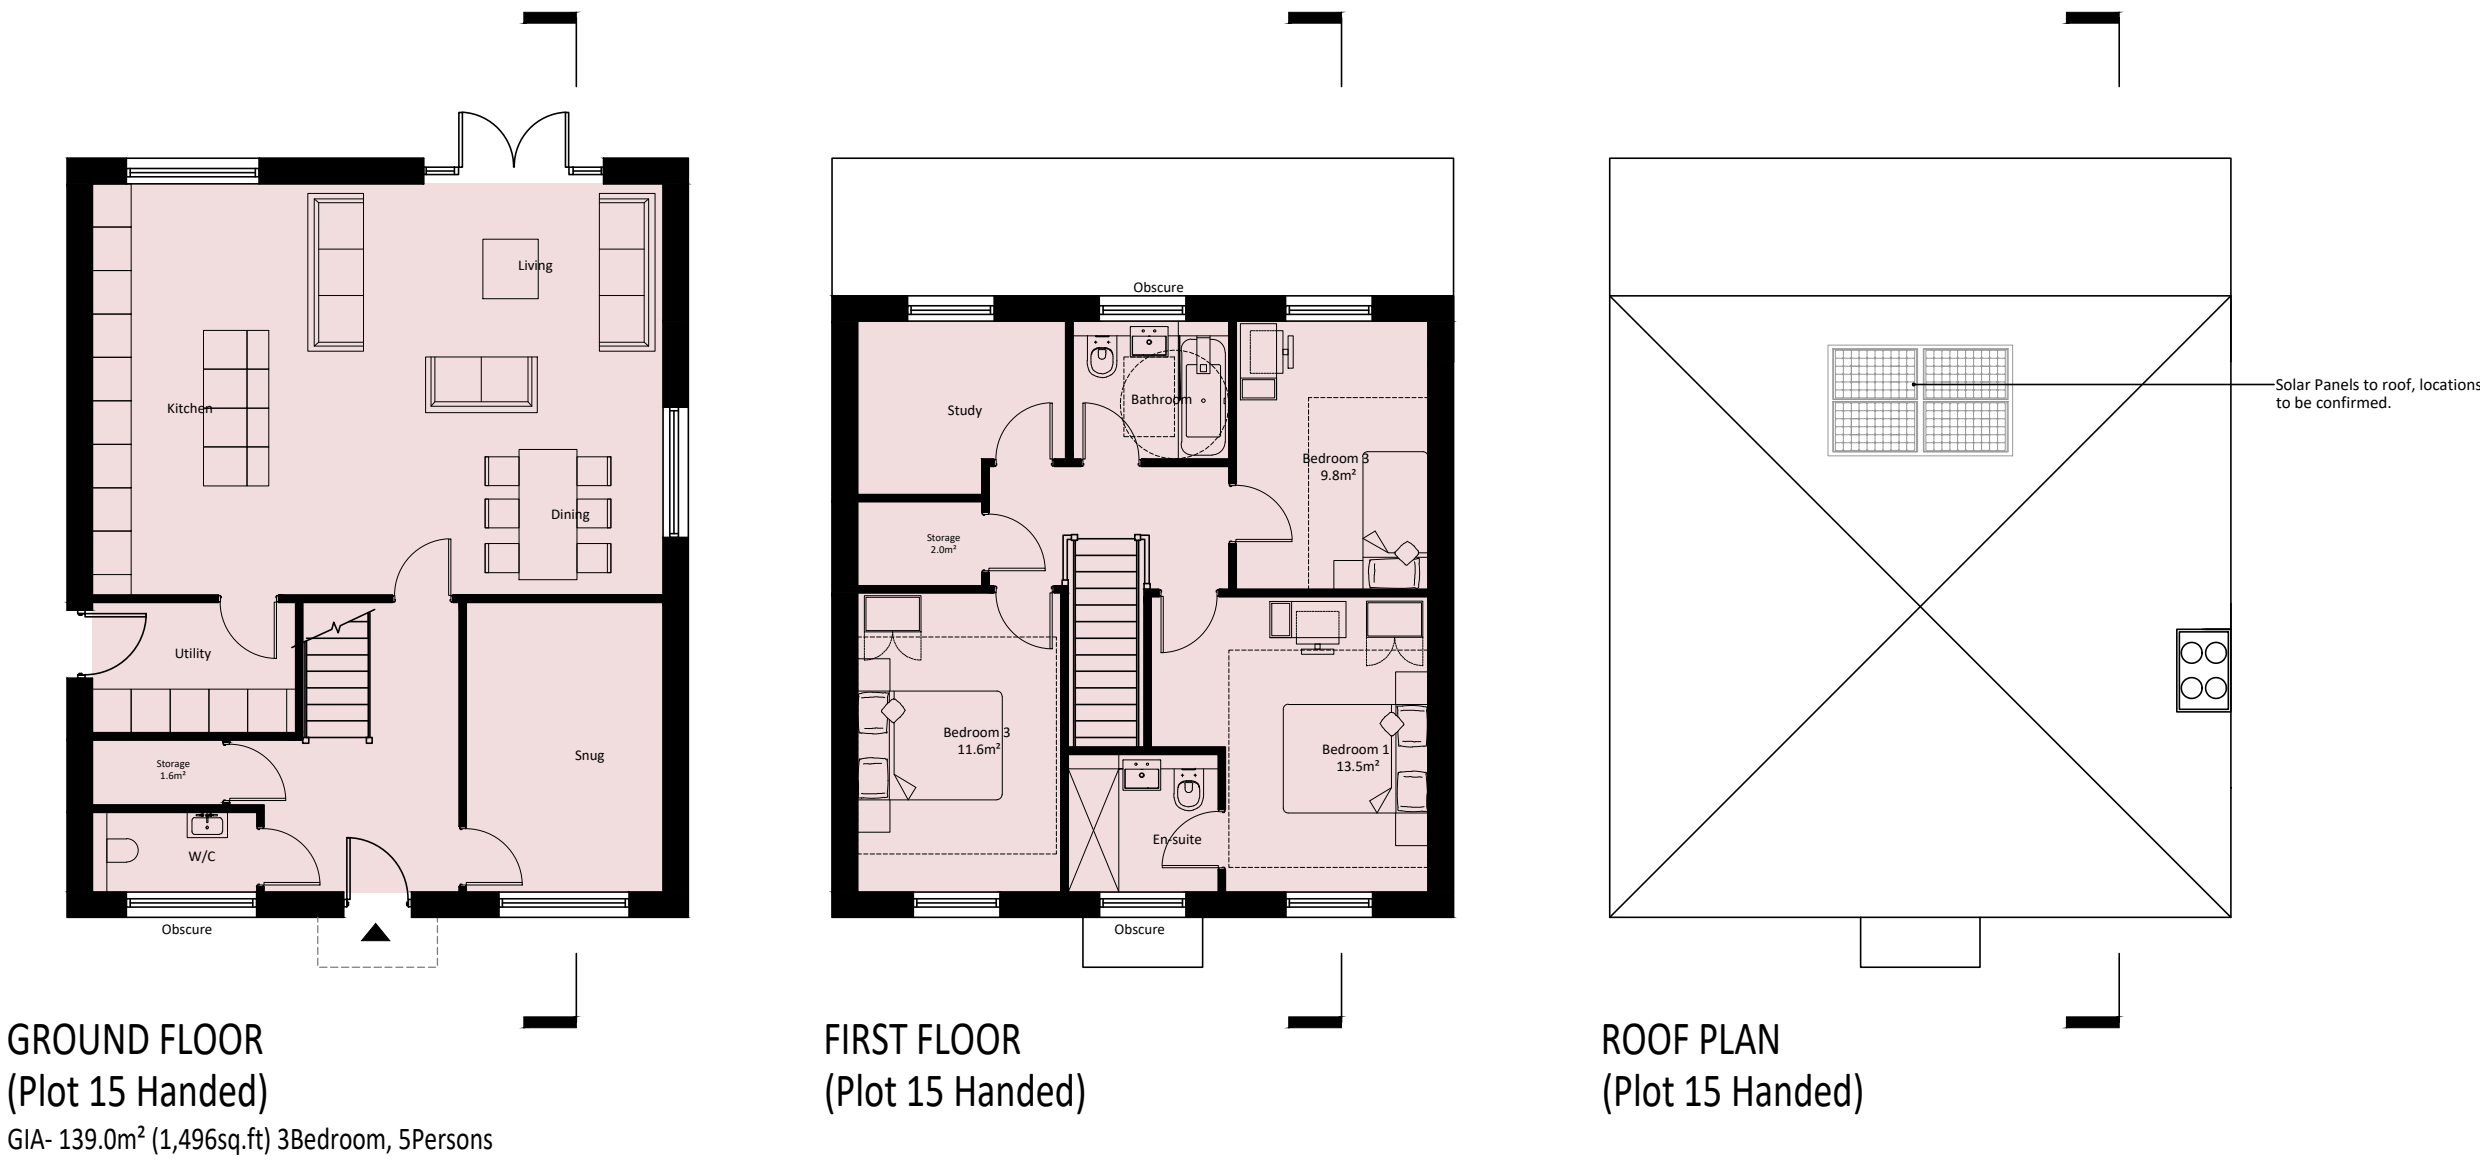

MATERIALS SCHEDULE

- Plots 7,12 and 15**
- External Walls-
Red Stock Bricks with brick plinth to match
- Roofing-
Natural Slate-Black
- Windows and Doors-
Painted Timber Casement- White
- Rainwater Goods-
uPVC half round- Black
- Fascias and Soffits-
Timber painted White

rev P2 date Oct '25 drawn DSR

client The Turney Trust

project Land at Blacksmiths Lane, Reed Royston, Hertfordshire

drawing title Type C- Plots 7, 12 and 15 Floor Plans and Elevations

drawing no PL(21)03 checked DSR
scale 1:100 original A1
status PLANNING

address 25 Cromwell Road
Cambridge
Cambridgeshire
CB1 3EB

telephone +44 (0)1223 212253
email info@29architecture.co.uk
website www.29architecture.co.uk



0 5 10