




A Location Plan
Scale 1:2500

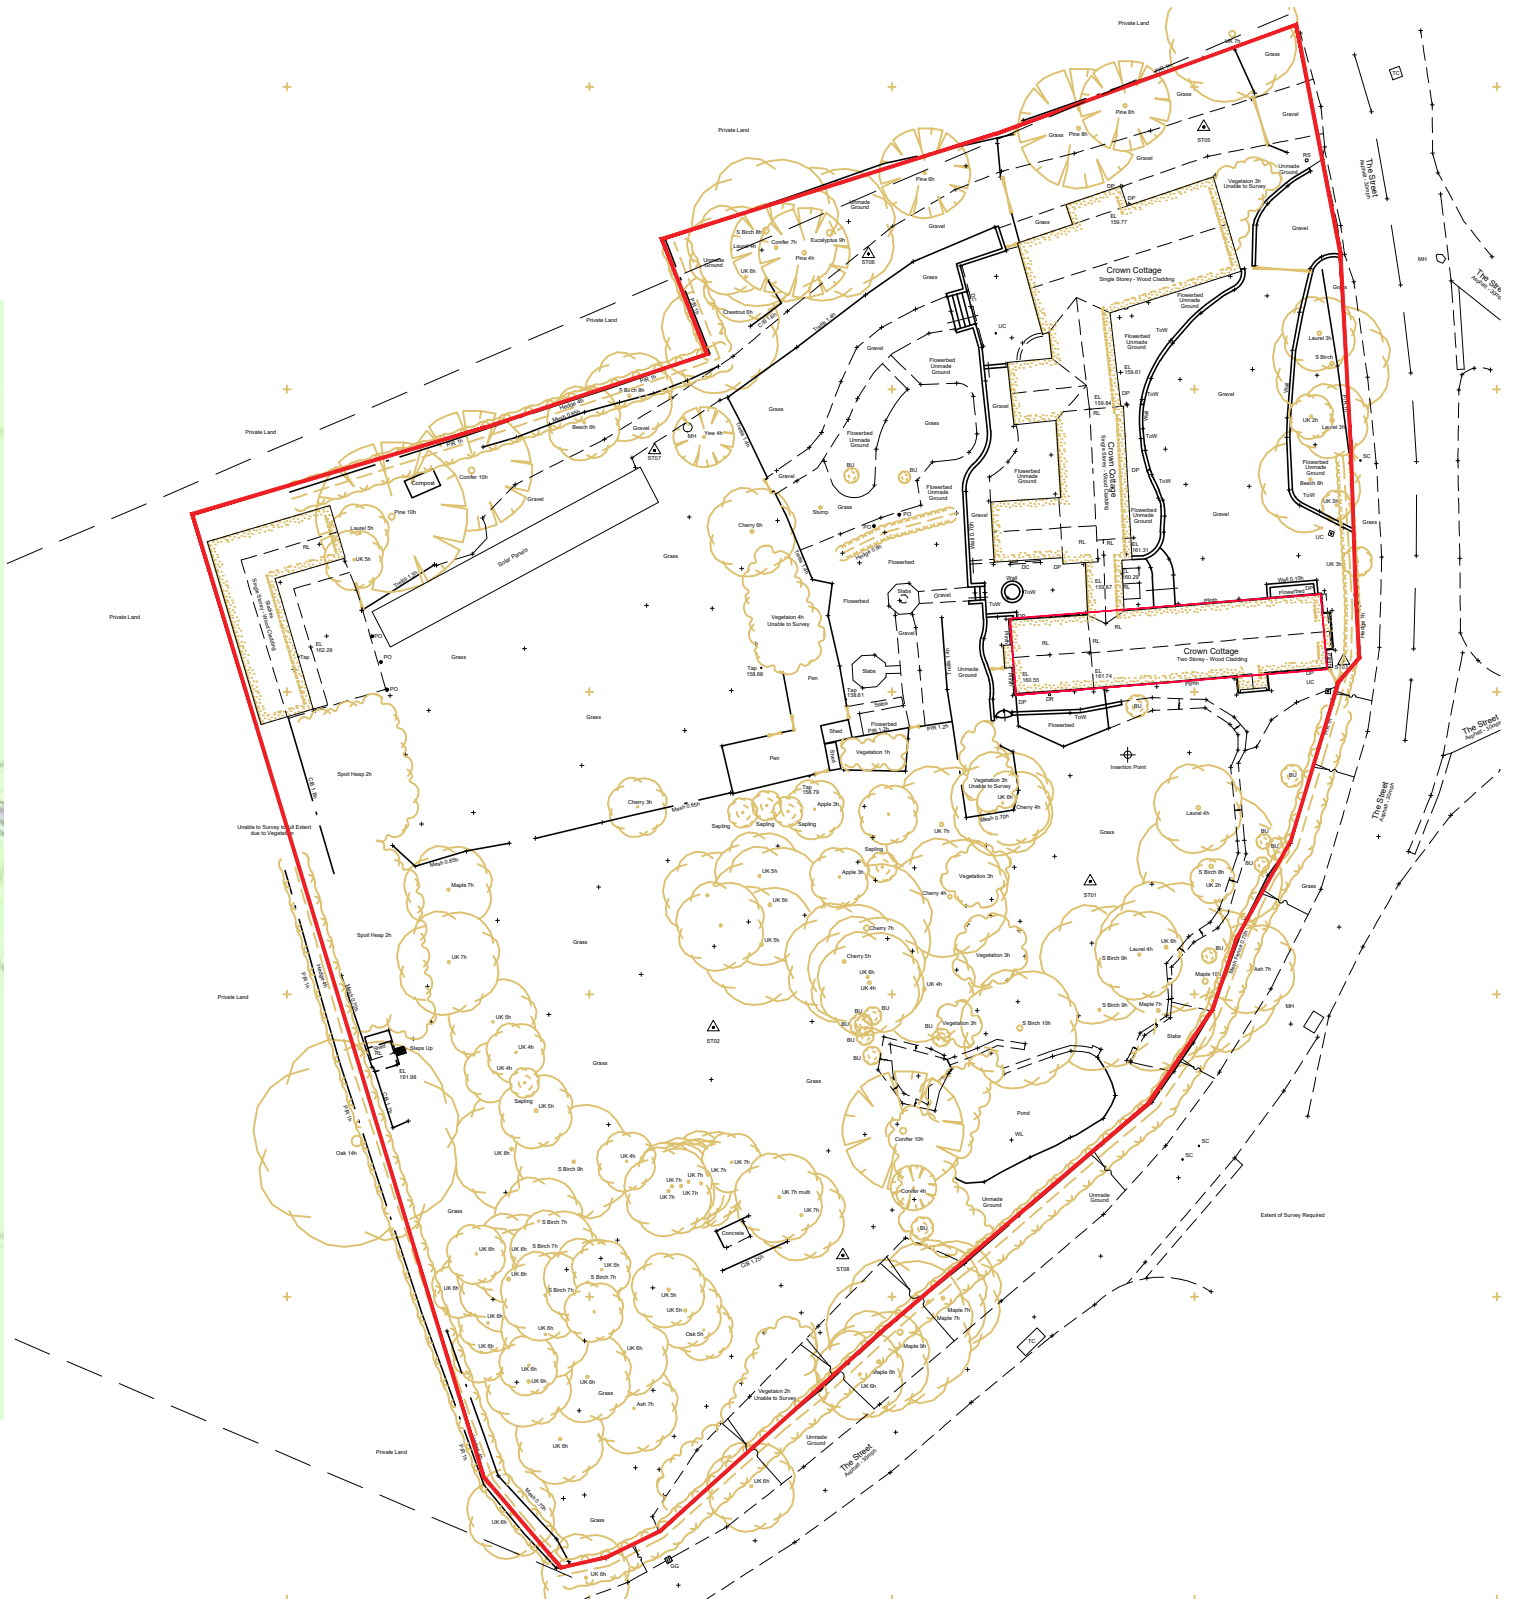

B Site Plan
Scale 1:500

LISTED BUILDING

DO NOT SCALE THIS DRAWING - USE DIMENSIONS
The Contractor is to check and verify all dimensions on site before starting work and report any omissions or errors. This drawing is to be read in conjunction with all relevant consultants and specialists drawings. This drawing is copyright

This drawing is issued for the sole and exclusive use of the named recipient. Distribution to any third party is on the strict understanding that no liability is accepted by bcr-infinity architects for any discrepancies, errors or omissions that may be present, and no guarantee is offered as to the accuracy of information shown.

F:\07_Projects\19-013 Crown Cottage, Kelshall\04_Deliverables\Drawings\19-013 A101.dwg

Revisions
A 29/04/20 Updated site details

BZ

Drawing Title
Location and Site plan
Project
Crown Cottage, Kelshall, Royston
Client
-
Date Jan 2019

Drawing Number
19-013 A101
Revision: A
Scale see above
Drawn by: SURVEY
Checked by: -

bcr·infinityarchitects

www.bcr-infinityarchitects.co.uk
e: studio@bcr-infinityarchitects.co.uk

Cambridge:
1 Wellington street
CB1 1HW
T 01223 366717

Bury St Edmunds:
8 Angel Hill
IP33 1UZ
T 01284 727710

RIBA
Chartered Practice