

THIS DRAWING IS A PRINT AND MUST NOT BE SCALED.
ANY QUERIES REGARDING DIMENSIONS TO BE TAKEN UP WITH
PENTANGLE DESIGN GROUP.
ALL DIMENSIONS OF EXISTING BUILDINGS TO BE VERIFIED ON SITE.
THIS DRAWING IS THE COPYRIGHT OF PENTANGLE DESIGN GROUP
AND SHALL NOT BE IN ANY WAY USED OR REPRODUCED WITHOUT
THEIR PRIOR WRITTEN CONSENT.

NOTES



Proposed Front Elevation
1 : 100



Proposed Rear Elevation
1 : 100



Proposed North Elevation
1 : 100

- Materials
- Rendered walls with brick plinth up to DPC
 - uPVC windows, grey
 - tiles to roof, grey concrete interlocking fascias and eaves, grey
 - rainwater goods, black

FOR PLANNING
PENTANGLE
DESIGN GROUP


SUITE 1, 21 BANCROFT HITCHIN HERTS SG5 1JW
T:01462 431133 E:pdg@pentangledesign.co.uk

JOB TITLE
Extension and Internal Alterations to
76 Sturgeons Way, Hitchin


for
DRAWING TITLE
Proposal Drawings

SCALE 1 : 100	DRAWING NUMBER	REVISION
DATE	05	
SHT SIZE		
JOB NUMBER 3885		


ARCHITECTS AND INTERIOR DESIGNERS

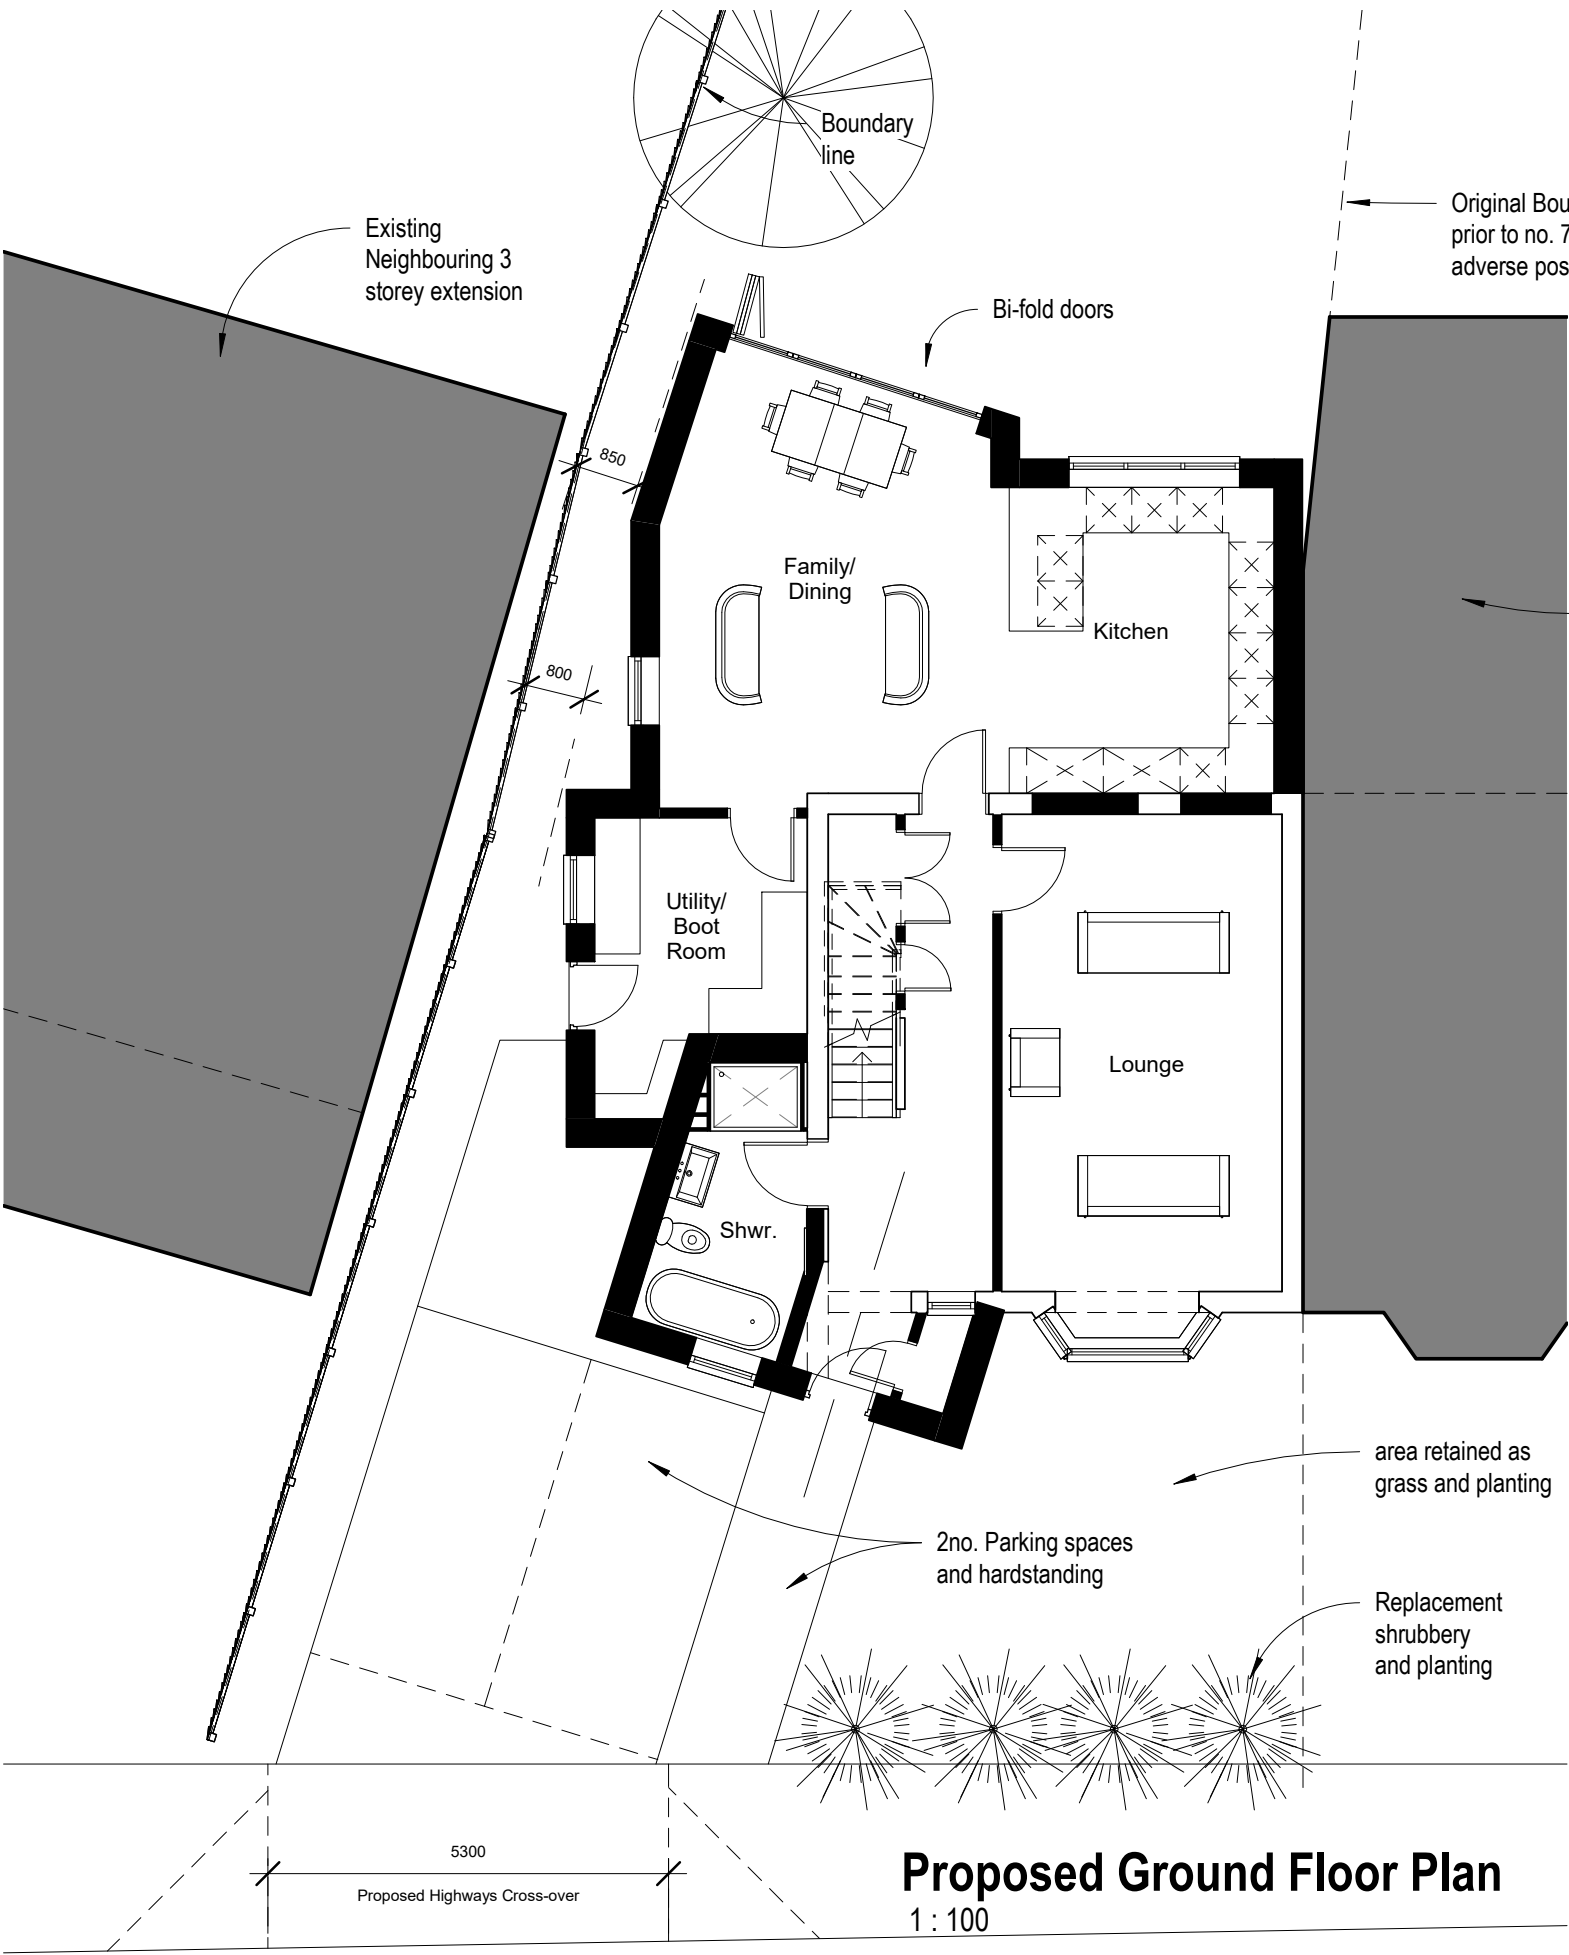

Proposed Ground Floor Plan
1 : 100

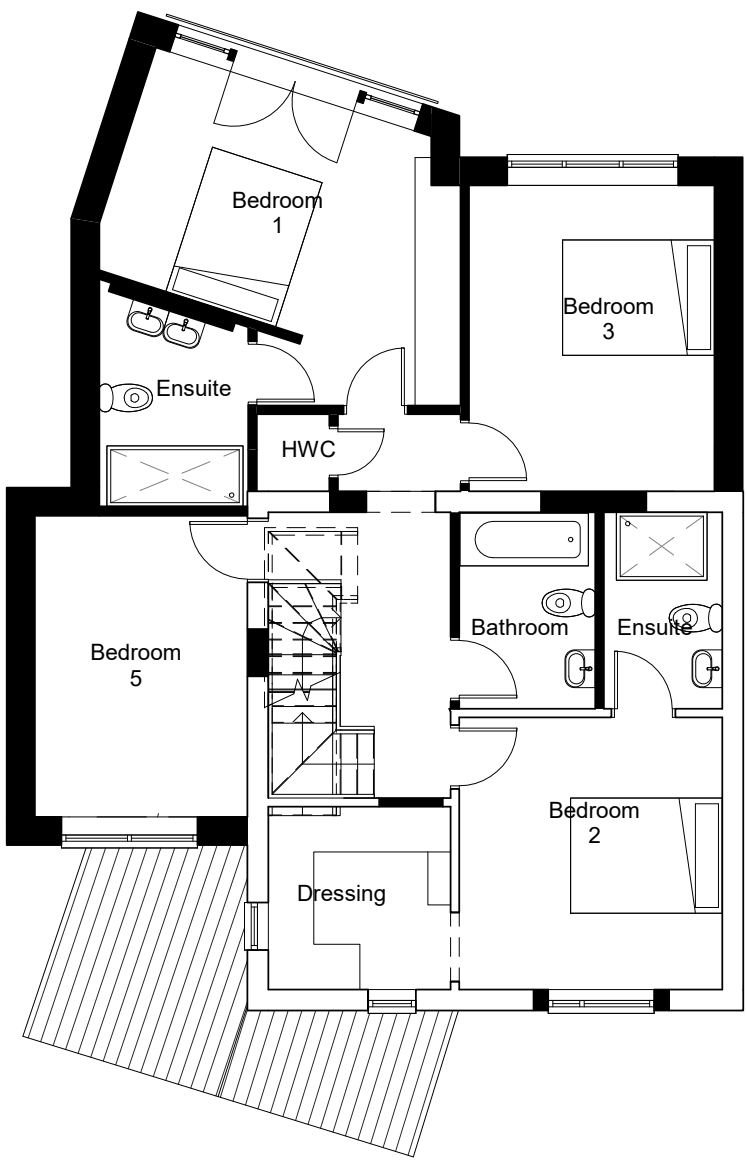

Proposed First Floor Plan
1 : 100

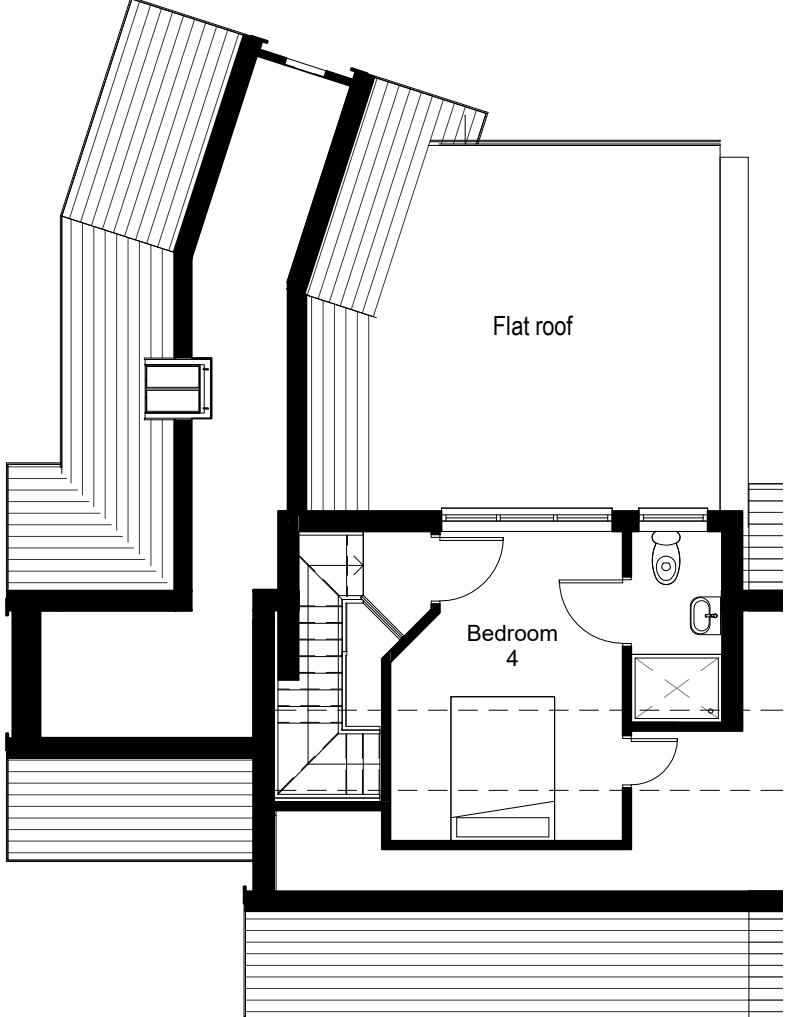

Proposed Second Floor Plan
1 : 100

