


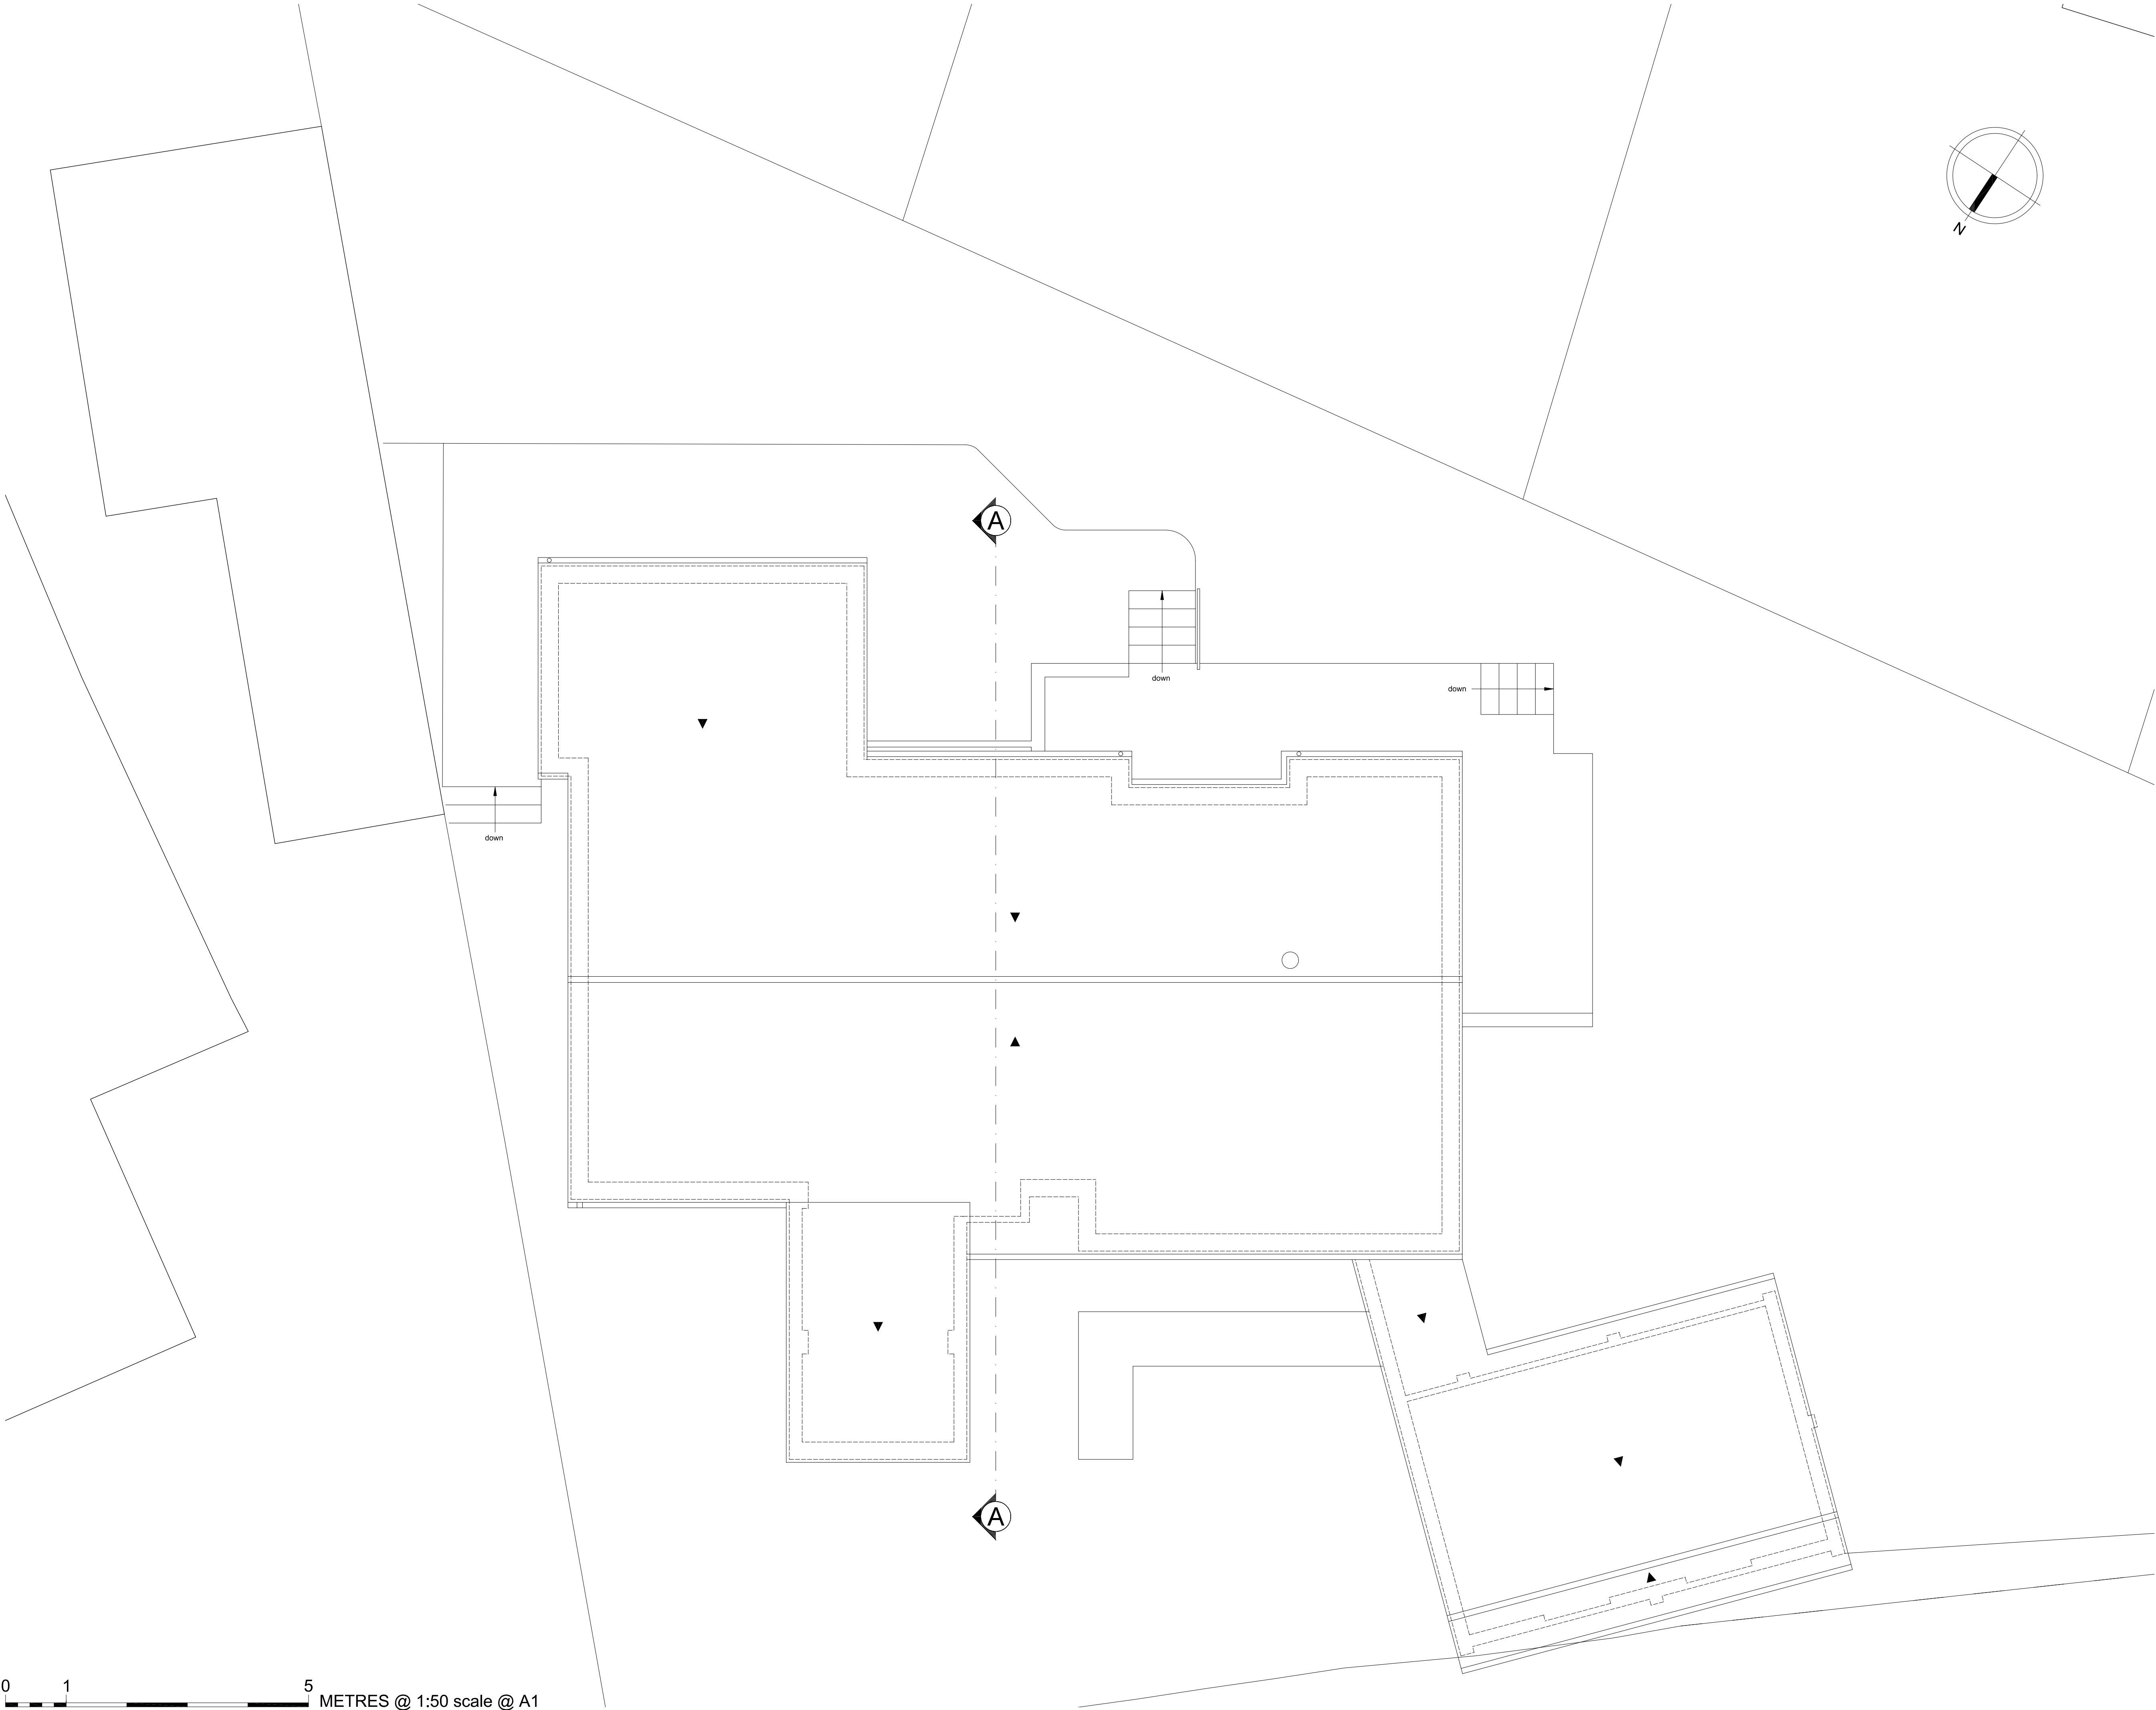

0 1 5 METRES @ 1:50 scale @ A1

| GENERAL NOTES |                              |
|---------------|------------------------------|
| No.           | Description                  |
| 01            | Check all dimensions on site |
| 02            | <div></div> Walls existing   |
| 03            | <div></div> Walls removed    |

| REVISIONS |      |             |
|-----------|------|-------------|
| Rev       | Date | Description |
|           |      |             |



29b Hermitage Road,  
Hitchin, Hertfordshire, SG5 1BY.  
info@whitebrick.studio

CLIENT

Mr and Mrs Maddox

PROJECT

Extension and Alterations at  
Armar, Whitehill Close, Hitchin,  
Herts, SG4 9HX

DRAWING TITLE

Existing Roof Plan

| INFORMATION |                     |
|-------------|---------------------|
| Job ref     | 2606                |
| Drawing no. | 2606-02             |
| Scale       | 1:50, 1:100 @ ISOA1 |
| Date        | Apr 26              |
| Drawn       | CWM                 |