



GENERAL NOTES	
No.	Description
01	Check all dimensions on site
02	
03	


REVISIONS		
Rev	Date	Description

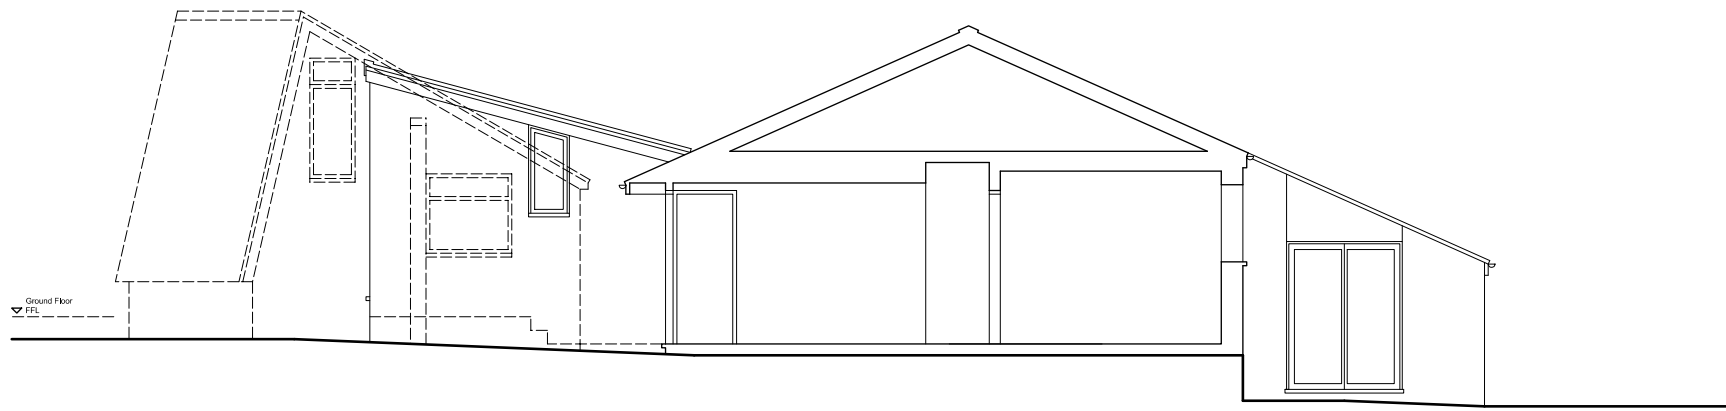


SECTION A-A (as existing)

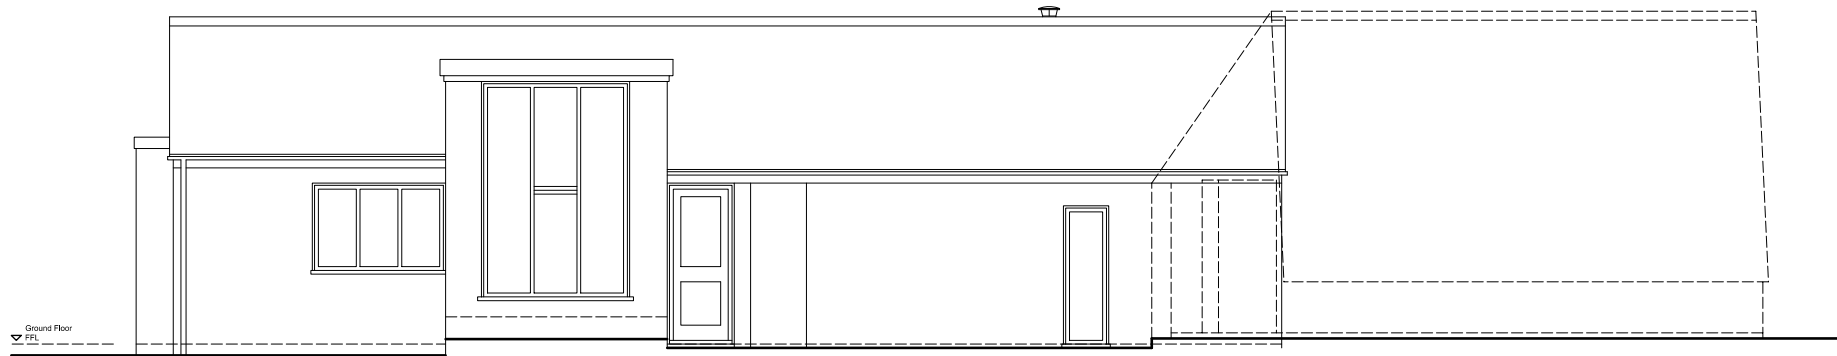

NORTH WEST ELEVATION (as existing)

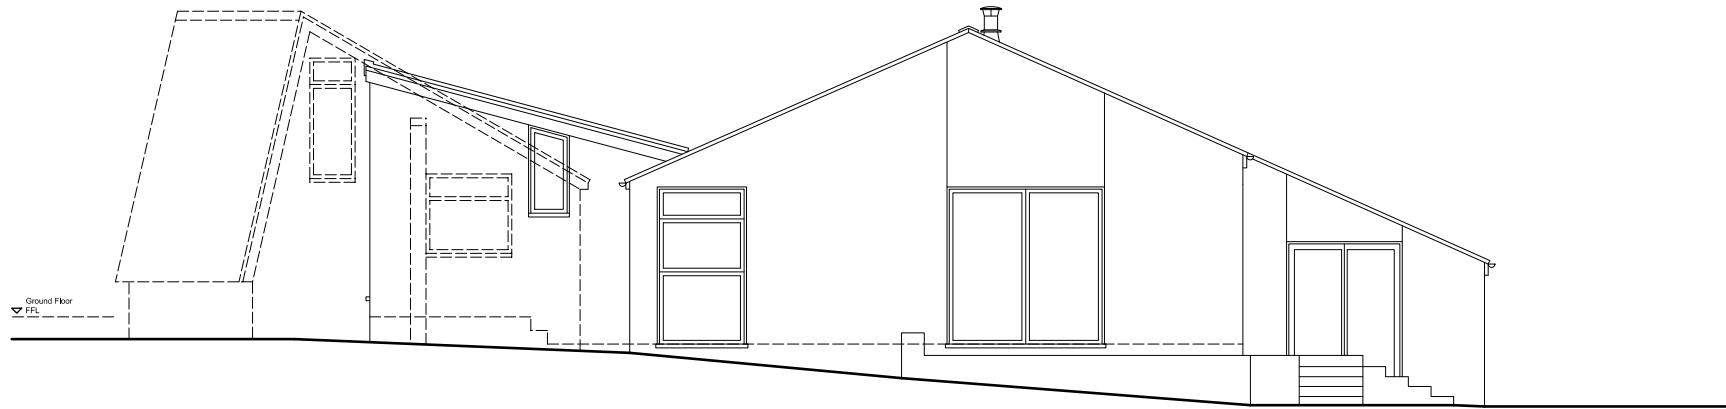

SOUTH WEST ELEVATION (as existing)

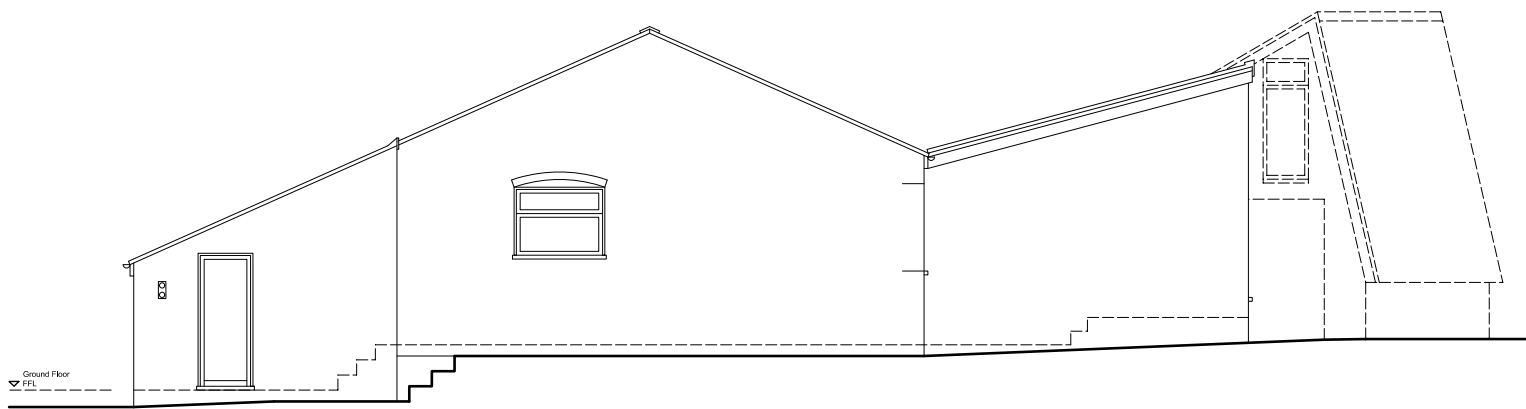

NORTH EAST ELEVATION (as existing)



SOUTH EAST ELEVATION (as existing)

W

B

S

WHITEBRICK

29b Hermitage Road,
Hitchin, Hertfordshire, SG5 1BY.
info@whitebrick.studio

CLIENT

Mr and Mrs Maddox

PROJECT

Extension and Alterations at
Armar, Whitehill Close, Hitchin,
Herts, SG4 9HX

DRAWING TITLE

Existing Elevations

INFORMATION	
Job ref	2606
Drawing no.	2606-03
Scale	1:100 @ ISOA1
Date	Apr 26
Drawn	CWM