


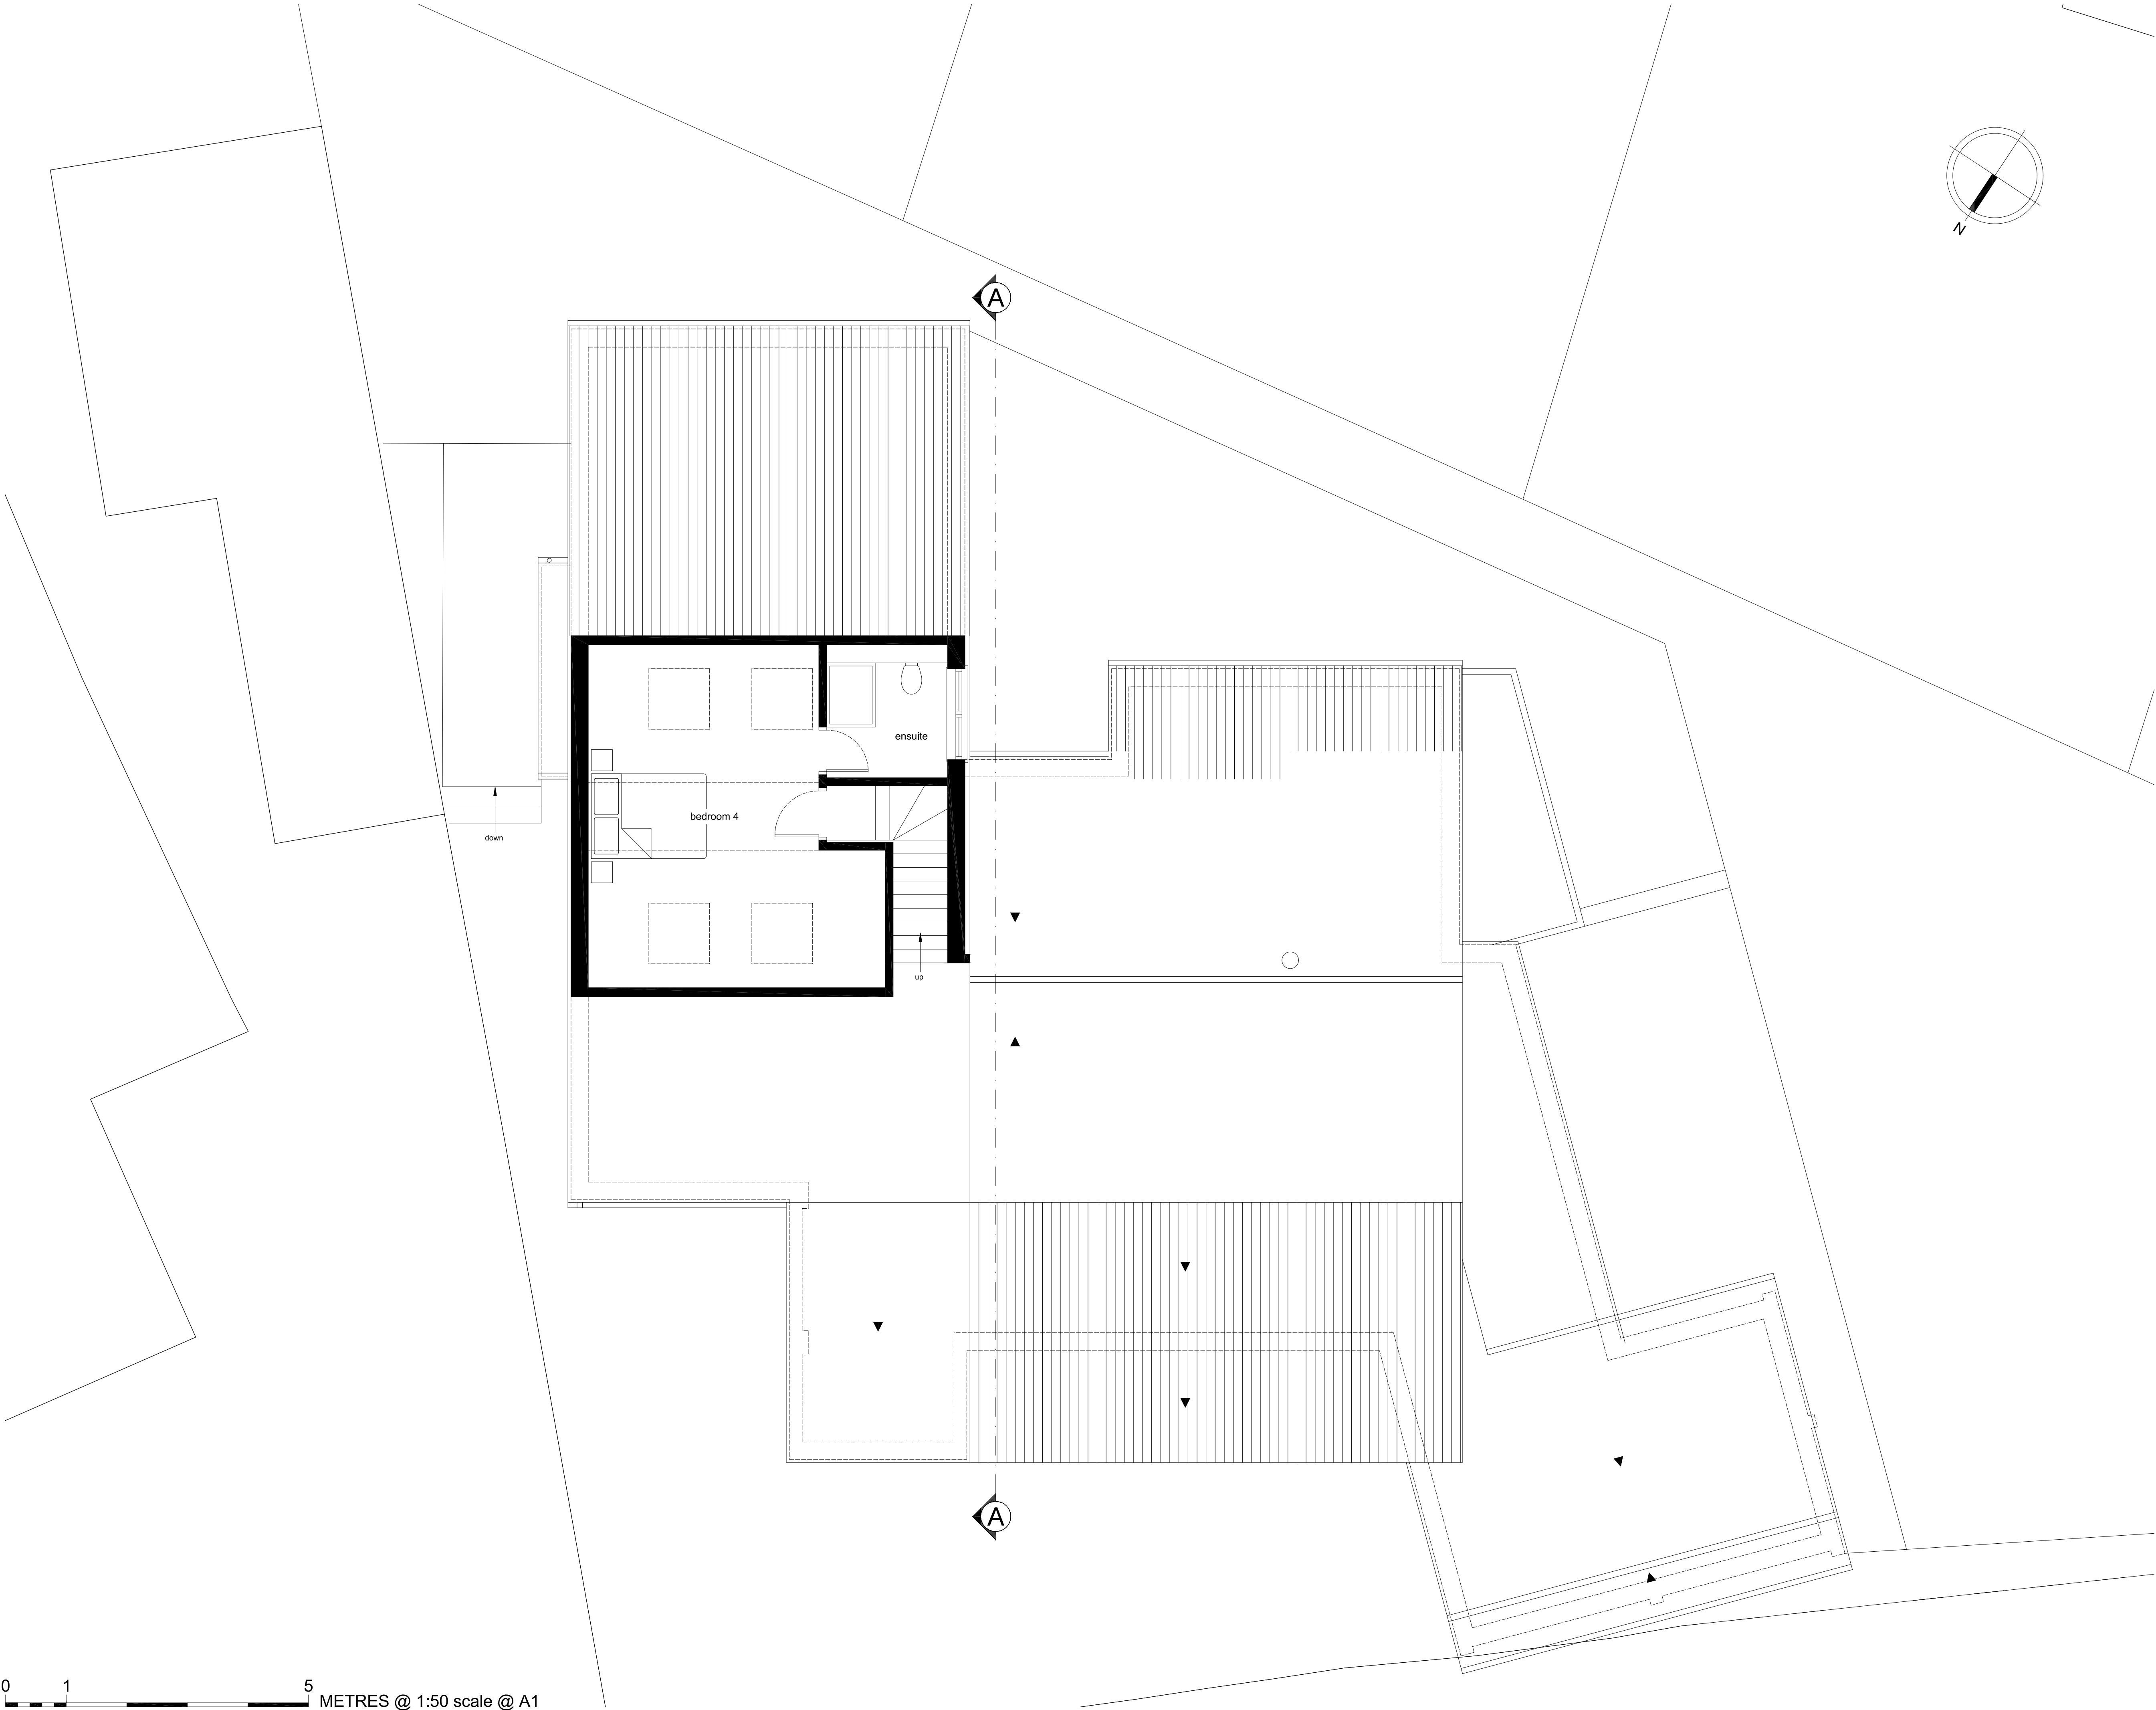

GENERAL NOTES	
No.	Description
01	Check all dimensions on site
02	Walls existing
03	Walls proposed
04	EXTERNAL MATERIALS EXTENSION ROOF: Concrete plain tile pitched roof and EPDM rubber flat roof in black. EXTENSION WALLS: Facing brickwork to match existing house. EXTENSION WINDOWS: Dark red uPVC casement windows and dark red powder coated aluminium windows with flush casements and equal sight lines. EXTENSION DOORS: Dark red powder coated aluminium doors with flush casements and equal sight lines. RAINWATER GOODS: Black aluminium hoppers half round gutters and rainwater pipes.

REVISIONS		
Rev	Date	Description

WBS

WHITEBRICK

29b Hermitage Road,
Hitchin, Hertfordshire, SG5 1BY.
info@whitebrick.studio

CLIENT
Mr and Mrs Maddox

PROJECT
Extension and Alterations at Armar, Whitehill Close, Hitchin, Herts, SG4 9HX

DRAWING TITLE
Proposed First Floor Plan

INFORMATION	
Job ref	2606
Drawing no.	2606-05
Scale	1:50 @ ISOA1
Date	May 26
Drawn	CWM