



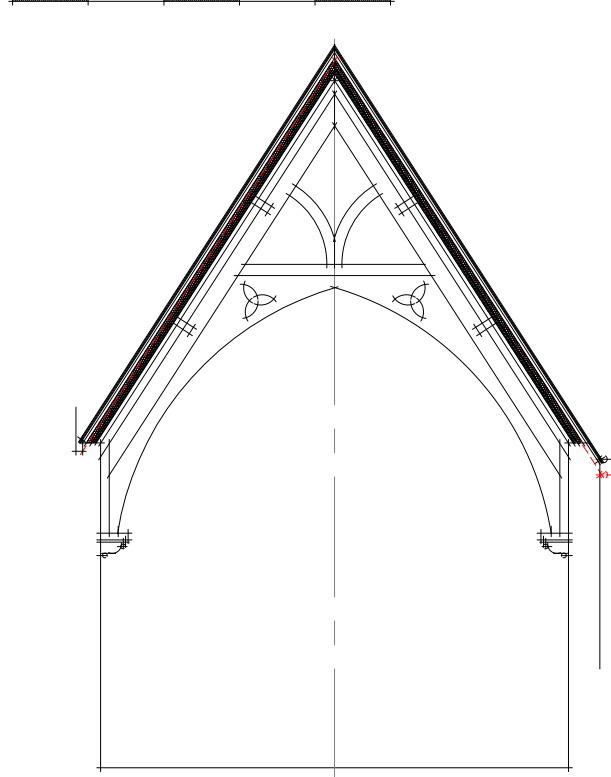


indicative section through meeting hall (scale 1:100)



front elevation (scale 1:100)

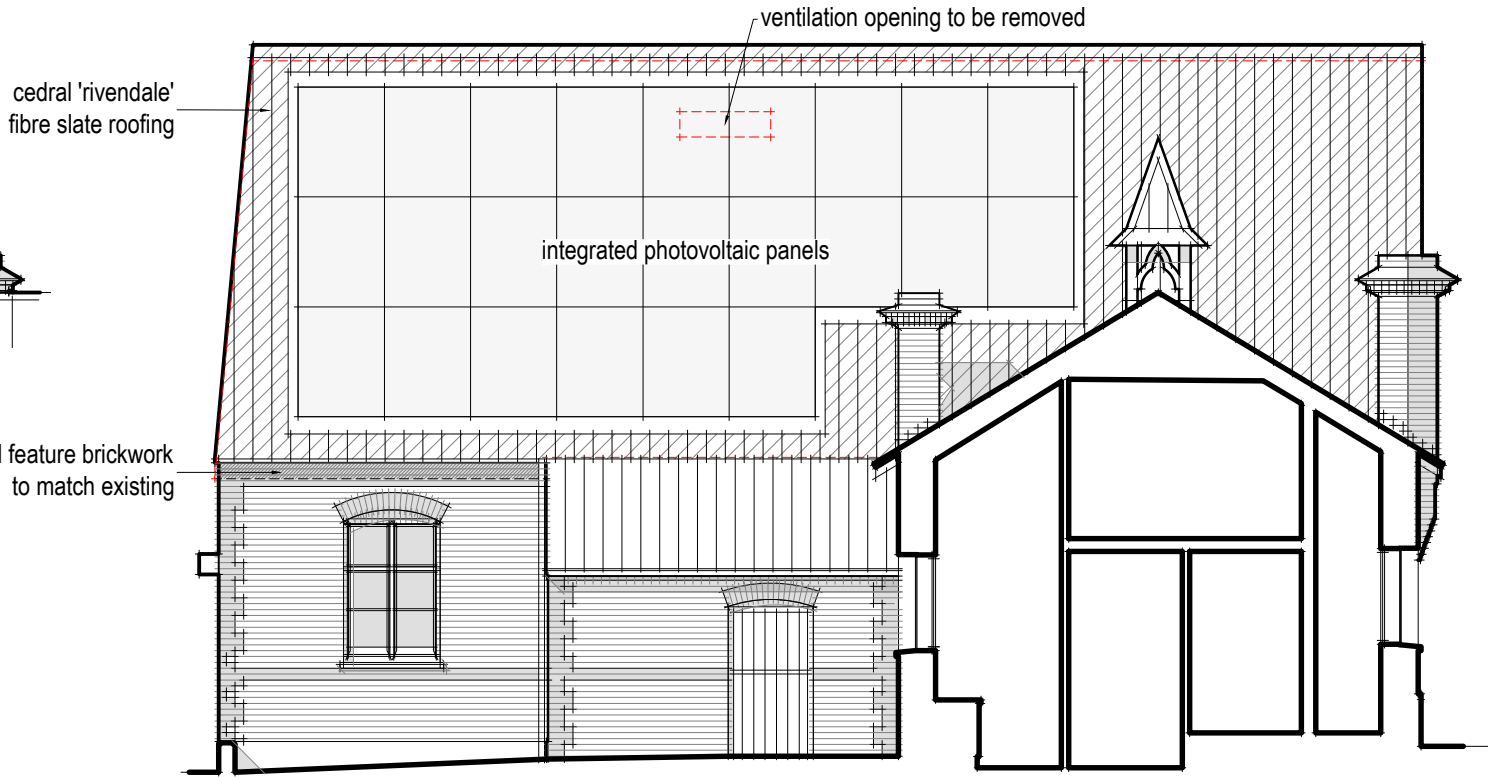


flank elevation and indicative section (scale 1:100)

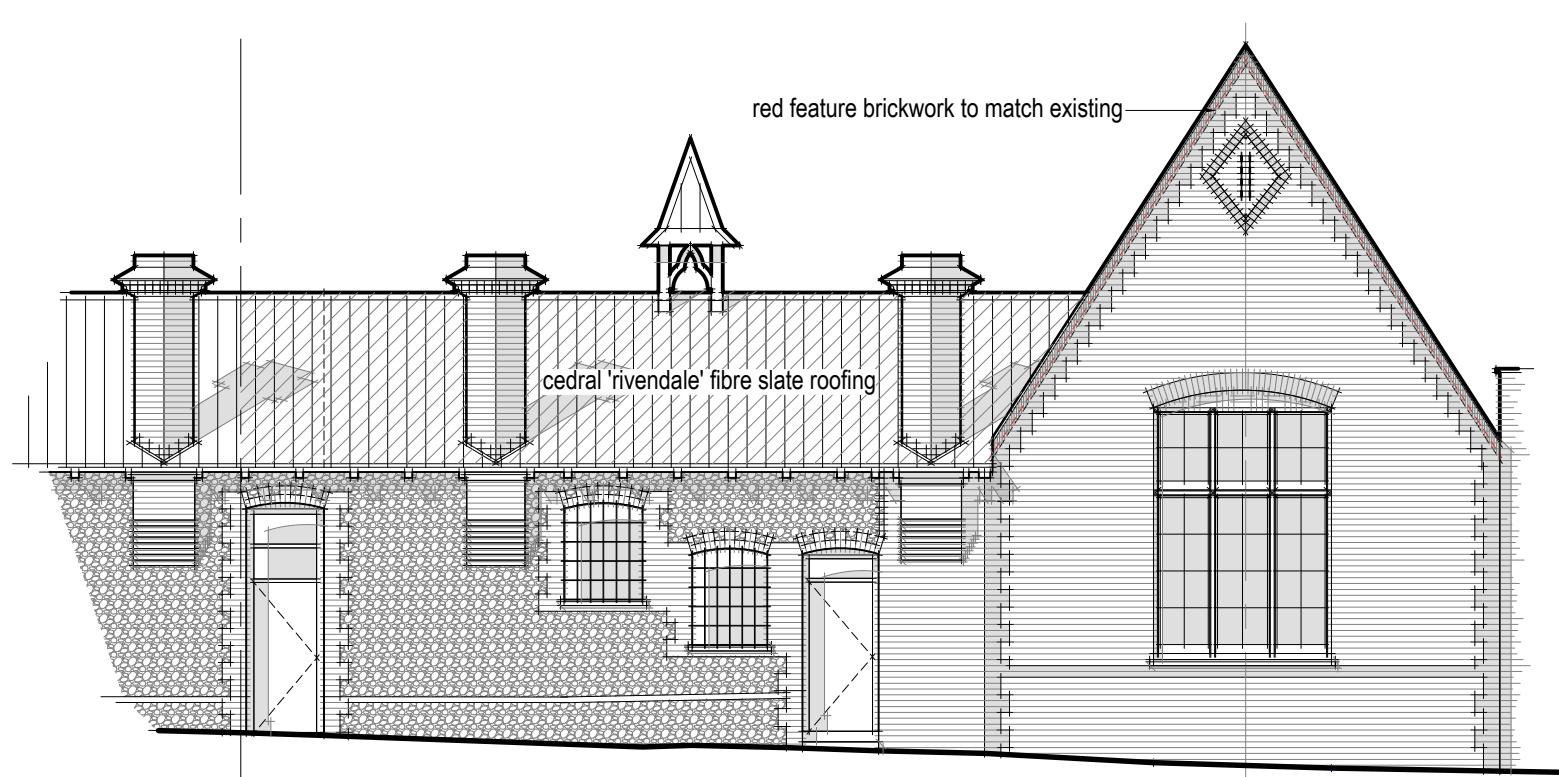


rear elevation (scale 1:100)

## NOTES / REVISIONS



NOTE: THIS DRAWING MUST NOT BE SCALED.  
ALL DIMENSIONS TO BE CHECKED ON SITE BY THE CONTRACTOR AND ANY DISCREPANCIES ARE TO BE REPORTED BACK TO THE ARCHITECTS BEFORE WORK COMMENCES.

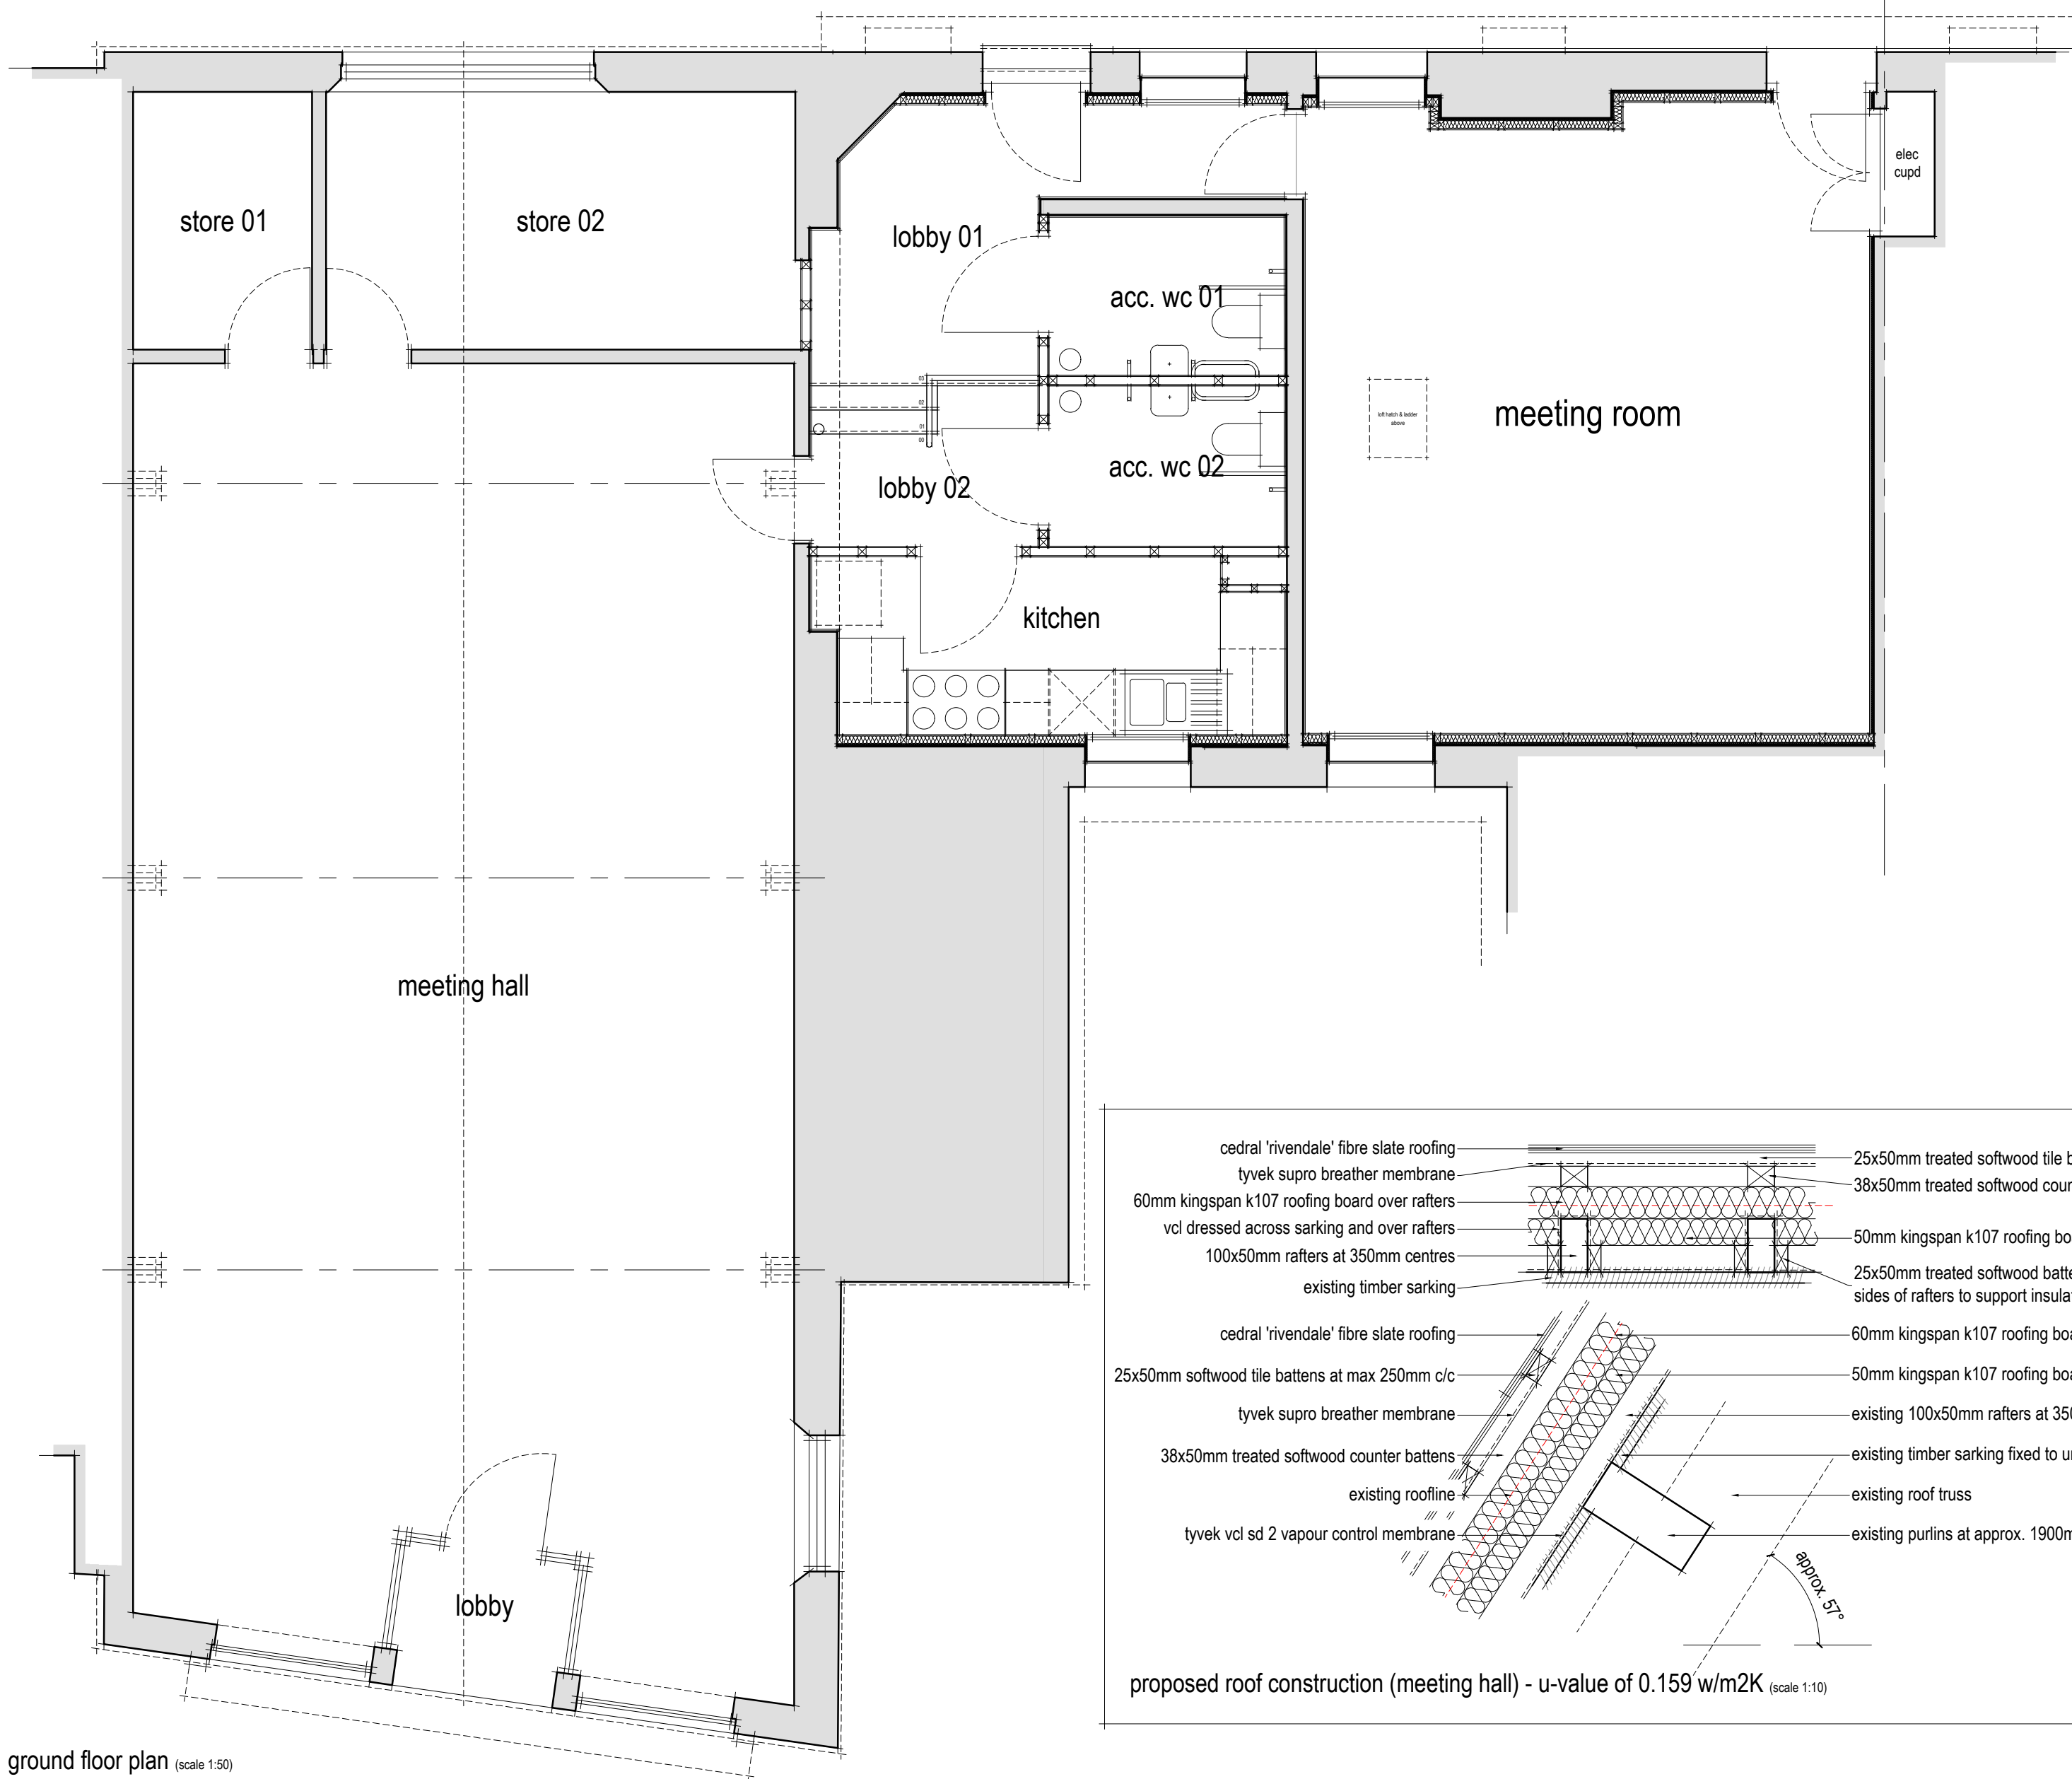

ground floor plan (scale 1:50)

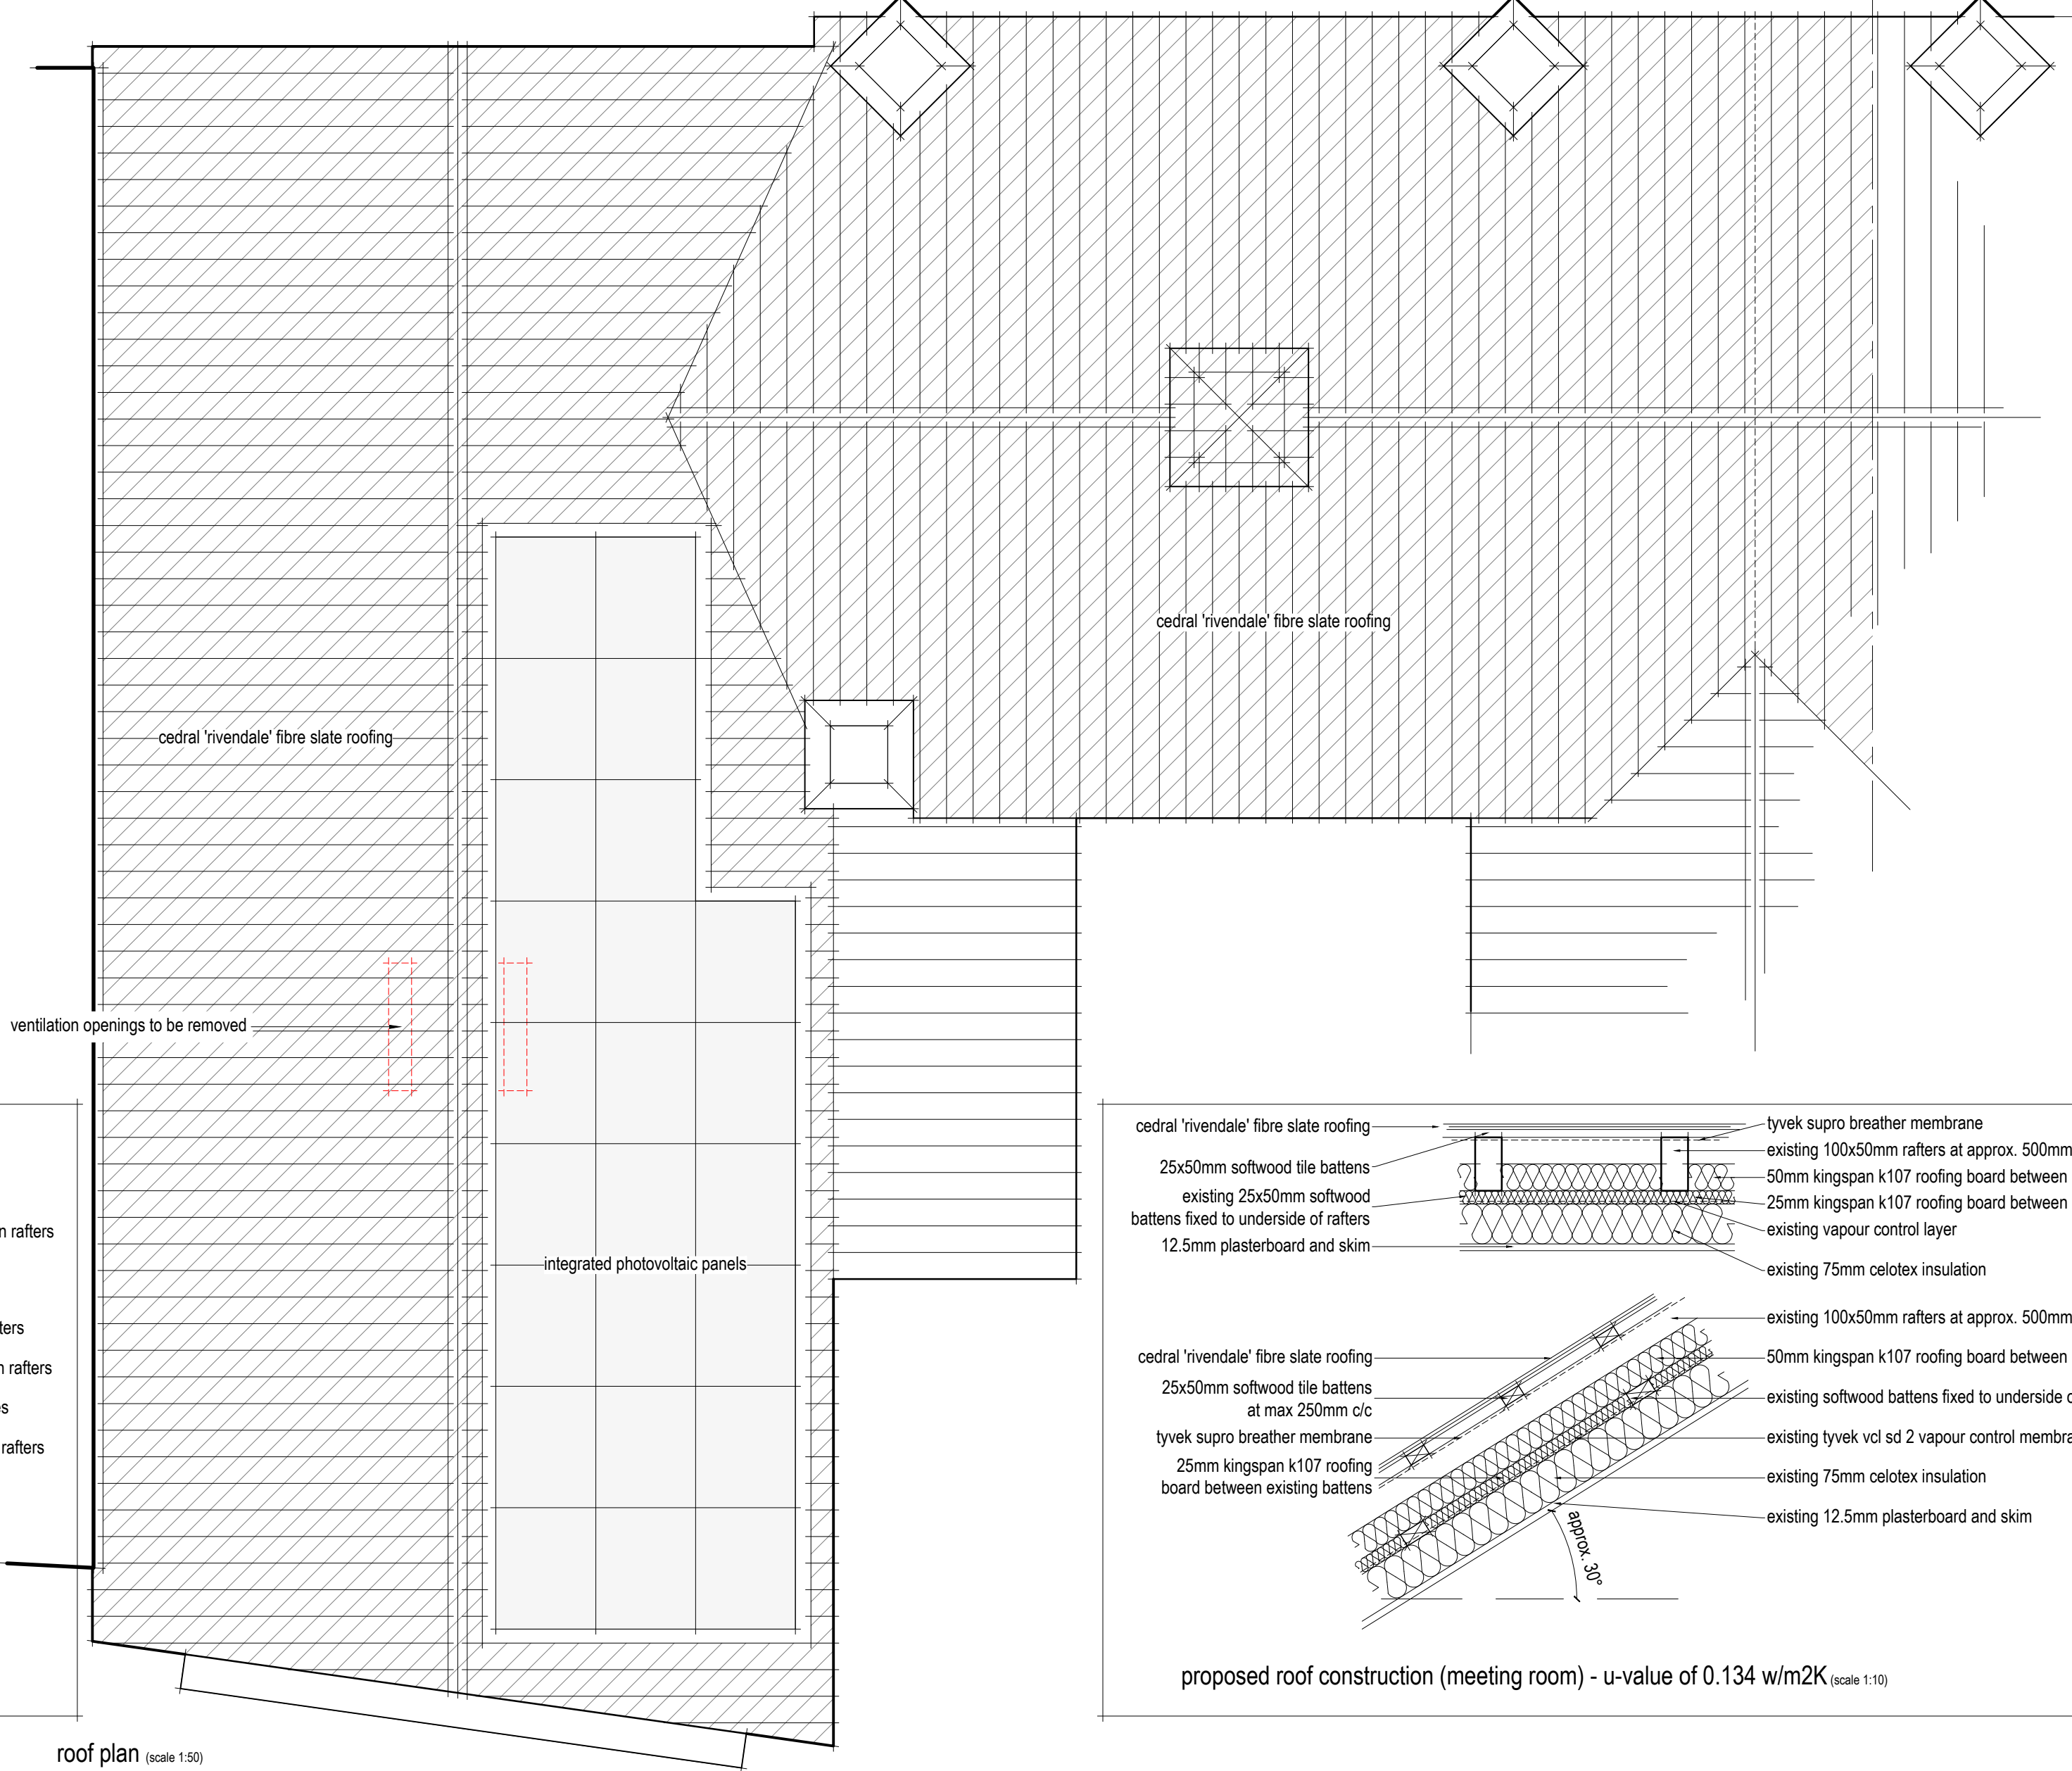

roof plan (scale 1:50)

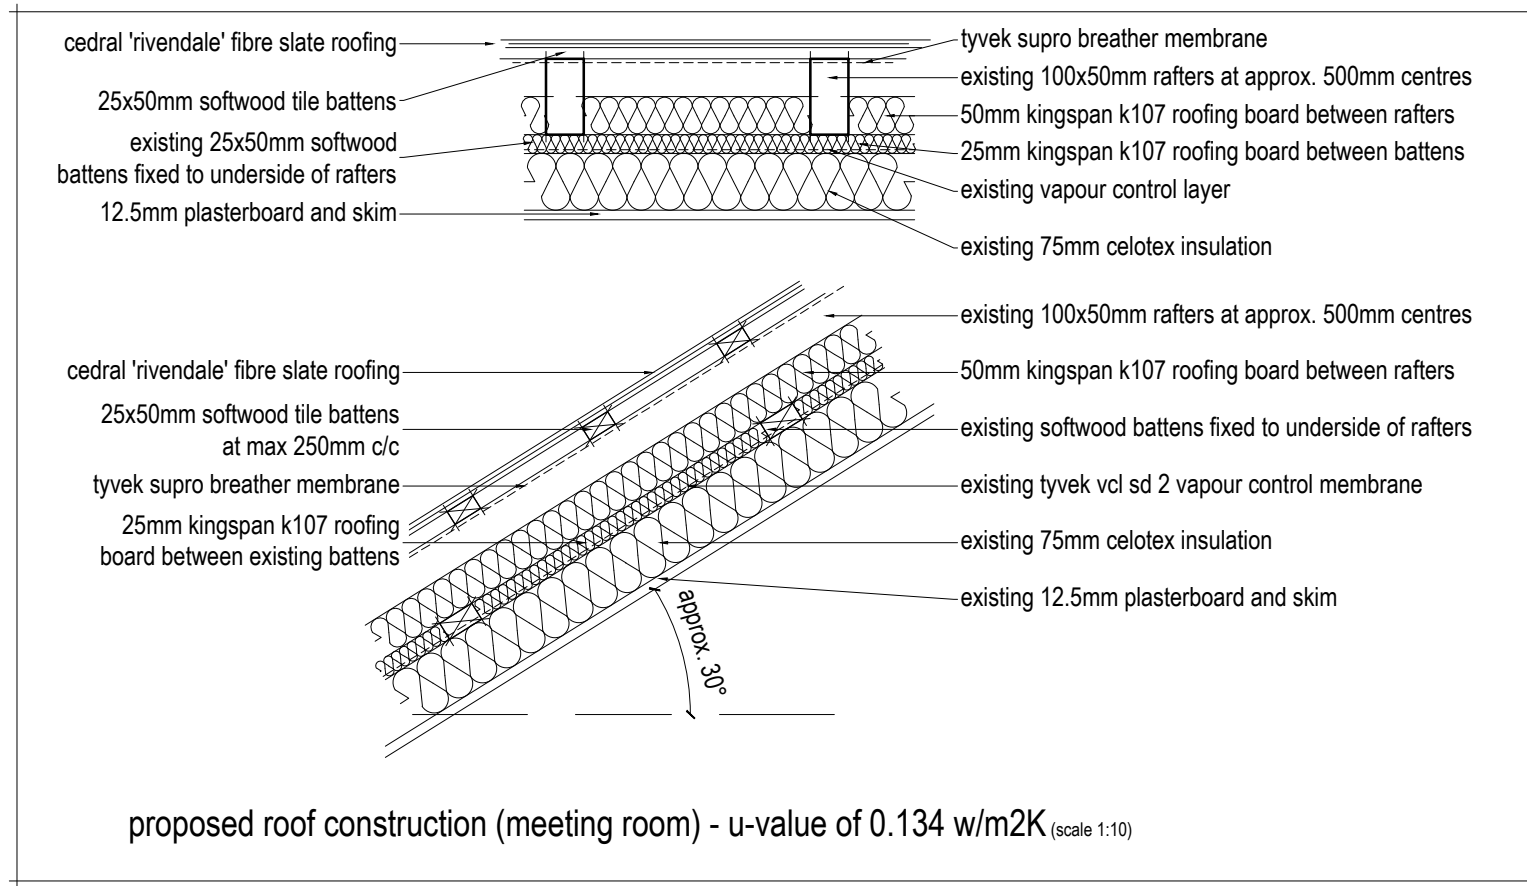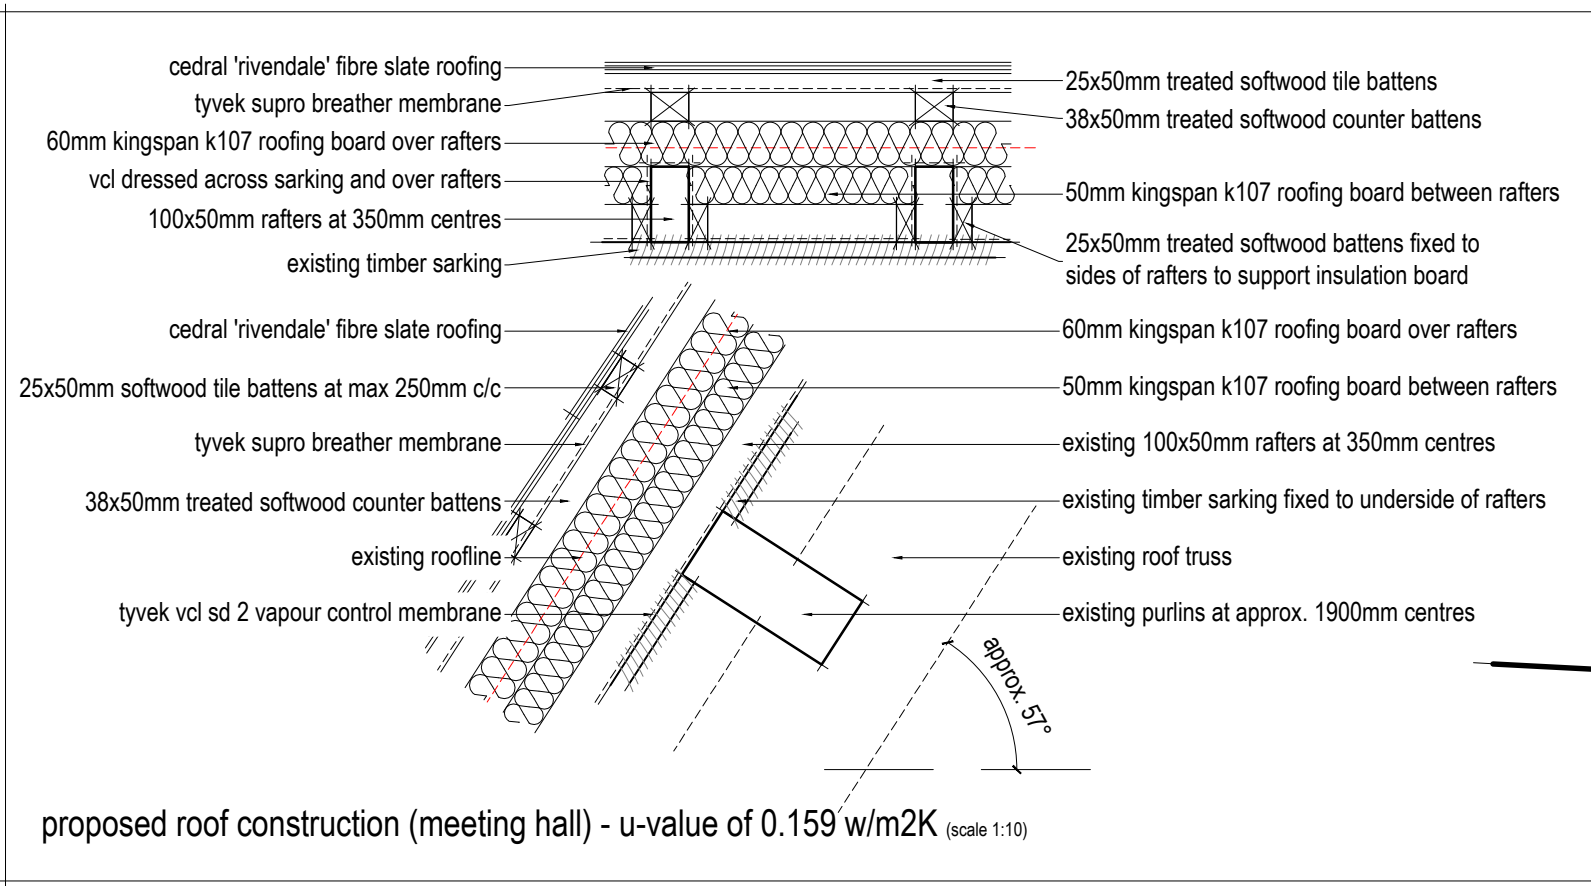

|                 |                                                                              |
|-----------------|------------------------------------------------------------------------------|
| PROJECT:        | The Old School House<br>4 Market Hill<br>Roxford<br>Hertfordshire<br>SG8 3JL |
| DRAWING:        | PROPOSED<br>Floor Plan<br>Elevations<br>Details                              |
| DATE:           | November 2024                                                                |
| SCALE:          | 1/100; 1/50 & 1/10 at A1                                                     |
| DRAWING NUMBER: | 19/010/A/006                                                                 |

architecture  
& design services ltd.

9 Sunny Hill | Buntingford | Hertfordshire | SG9 9HP

T: 07870 808 532  
E: info@asandds.co.uk  
W: www.asandds.co.uk