




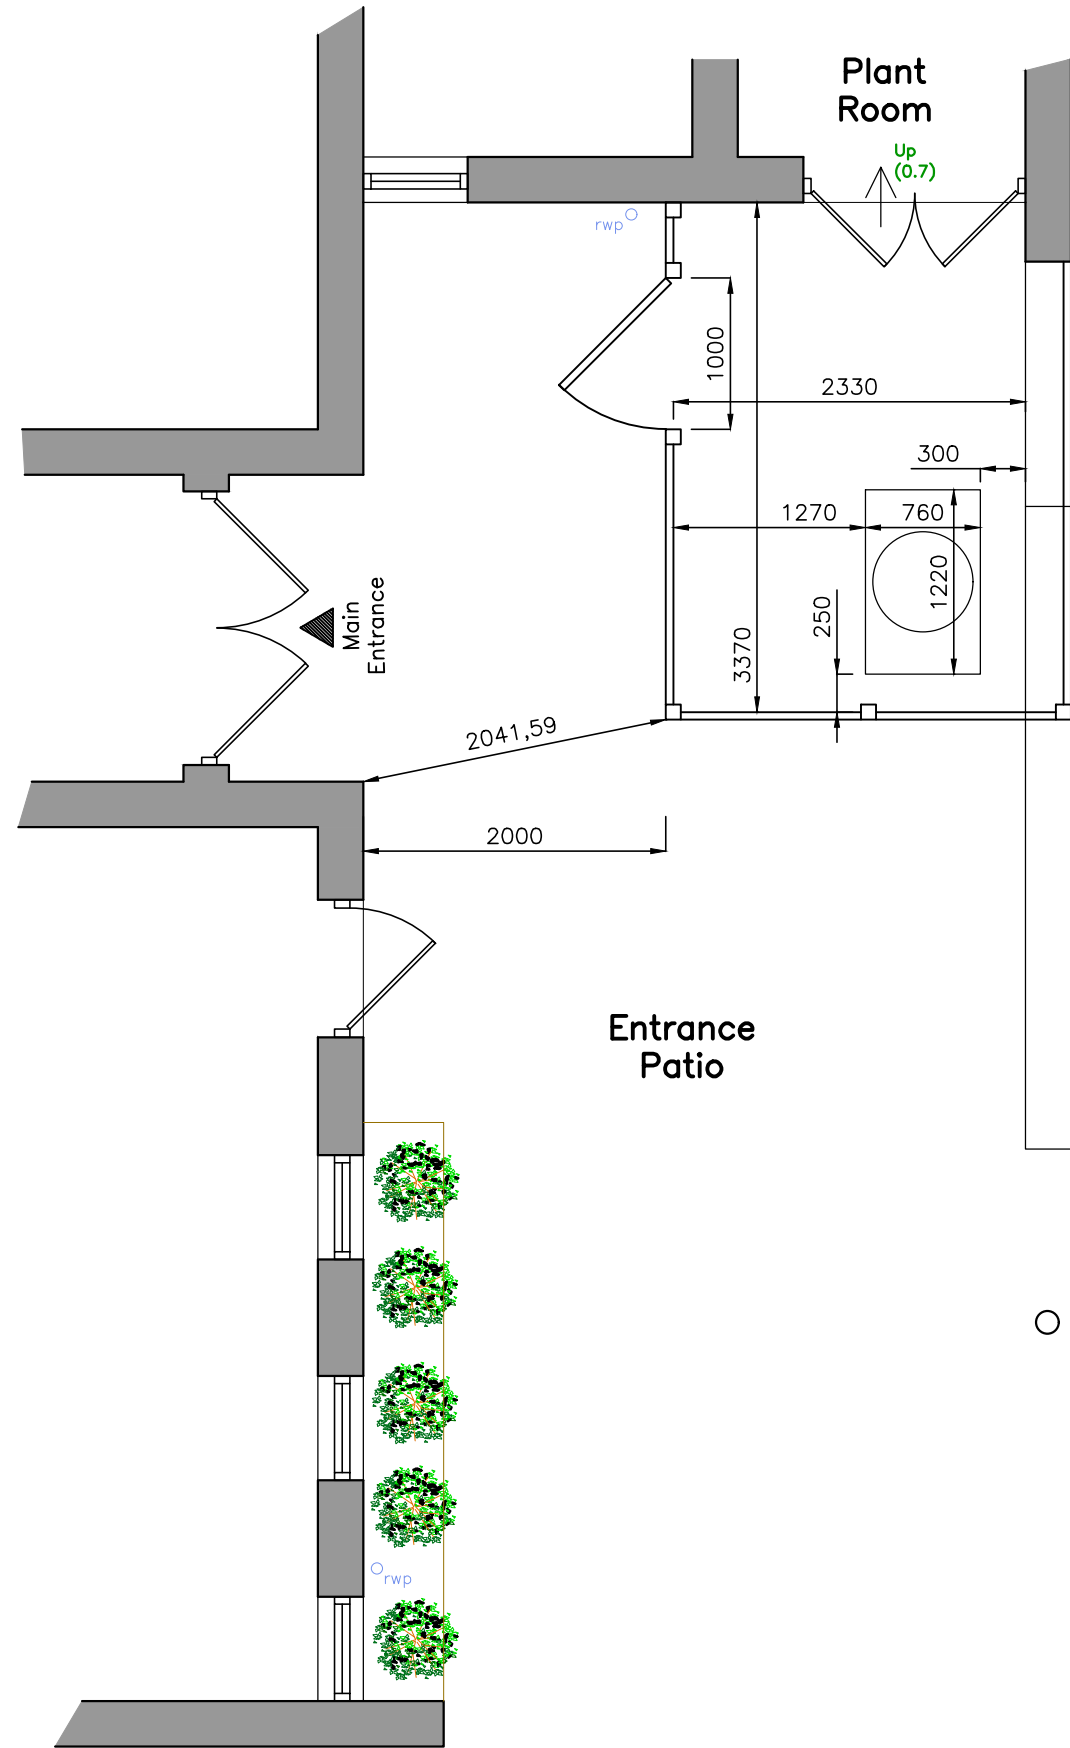


Part External Ground Floor Plan

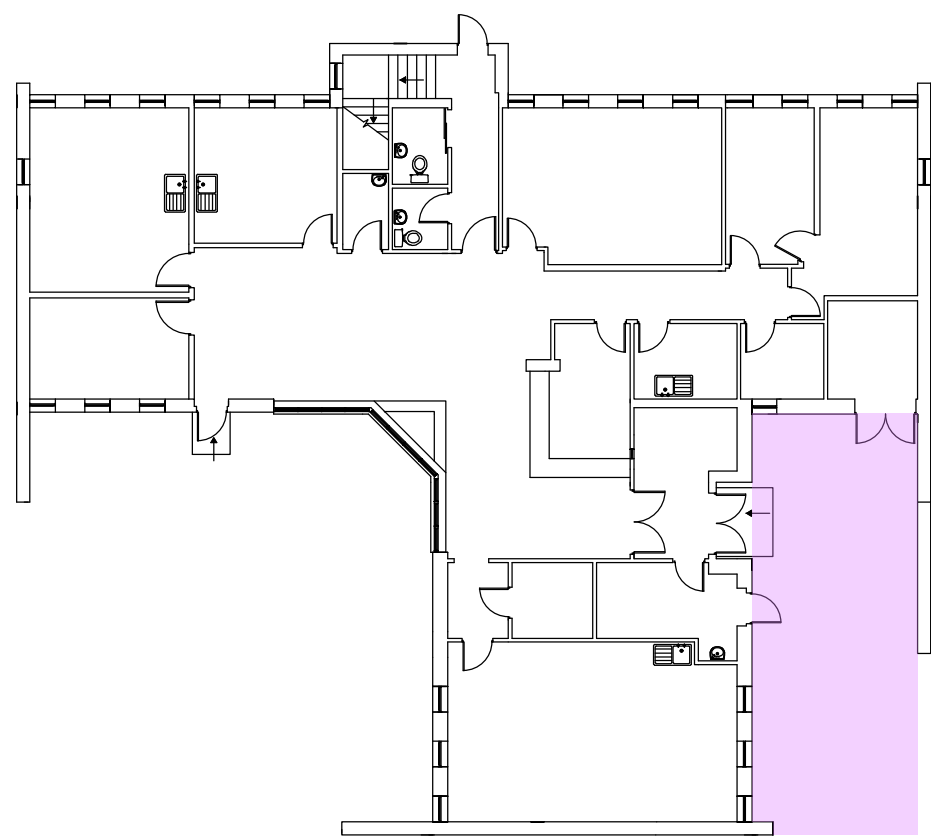

Building Plan (1:200)

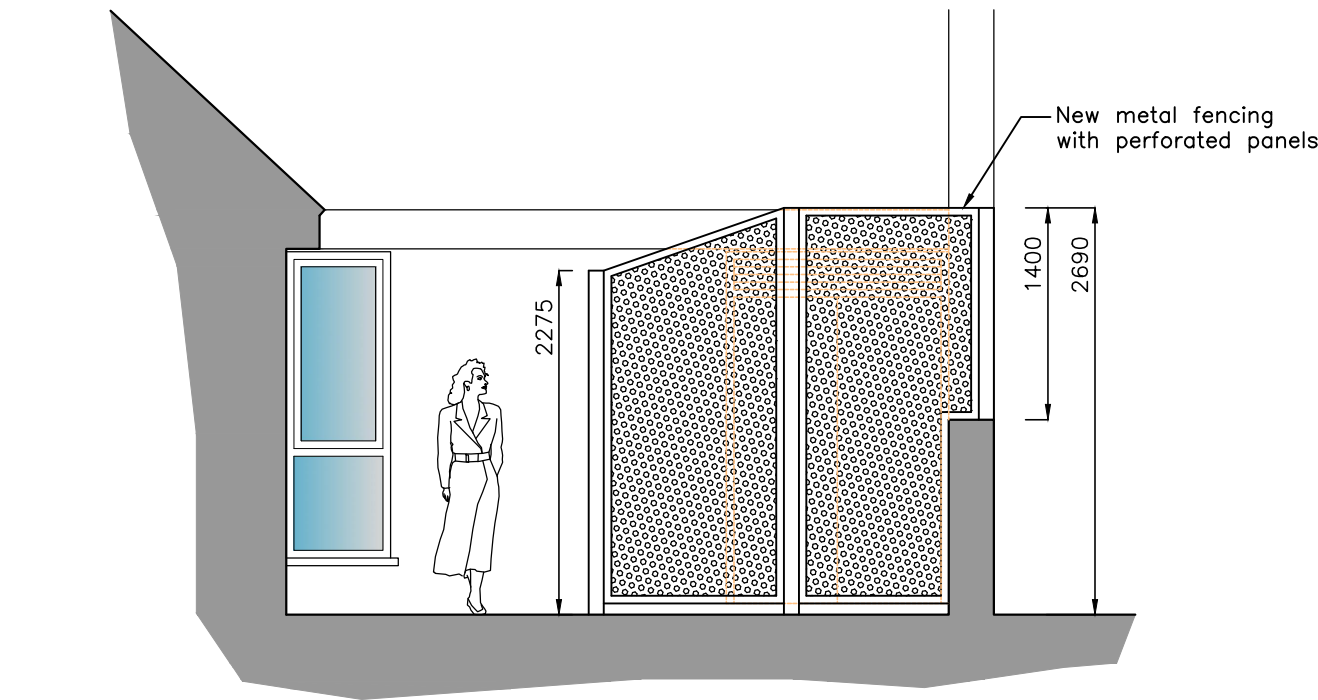



Elevation 'A'

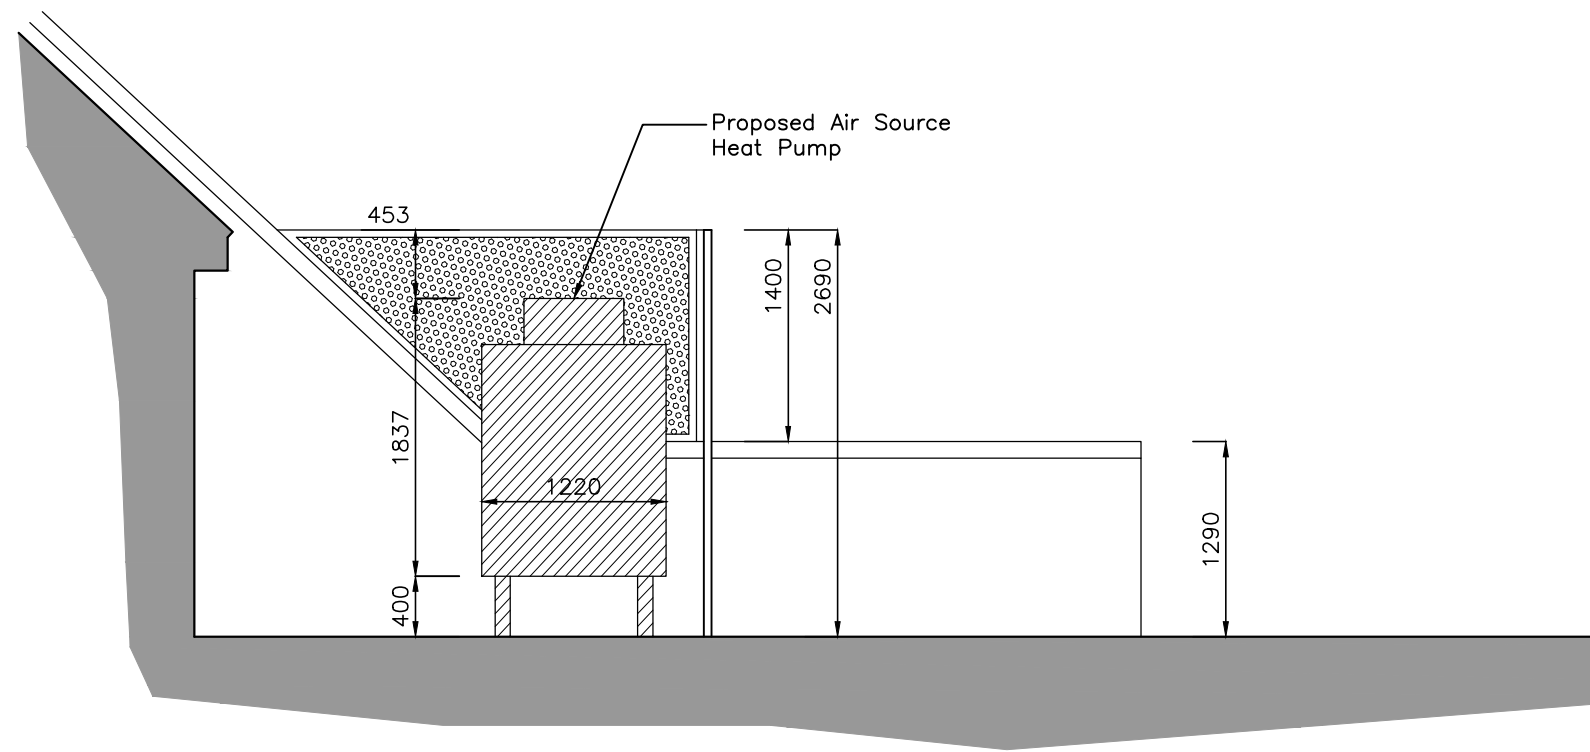


Elevation 'B1'



Elevation 'B2'

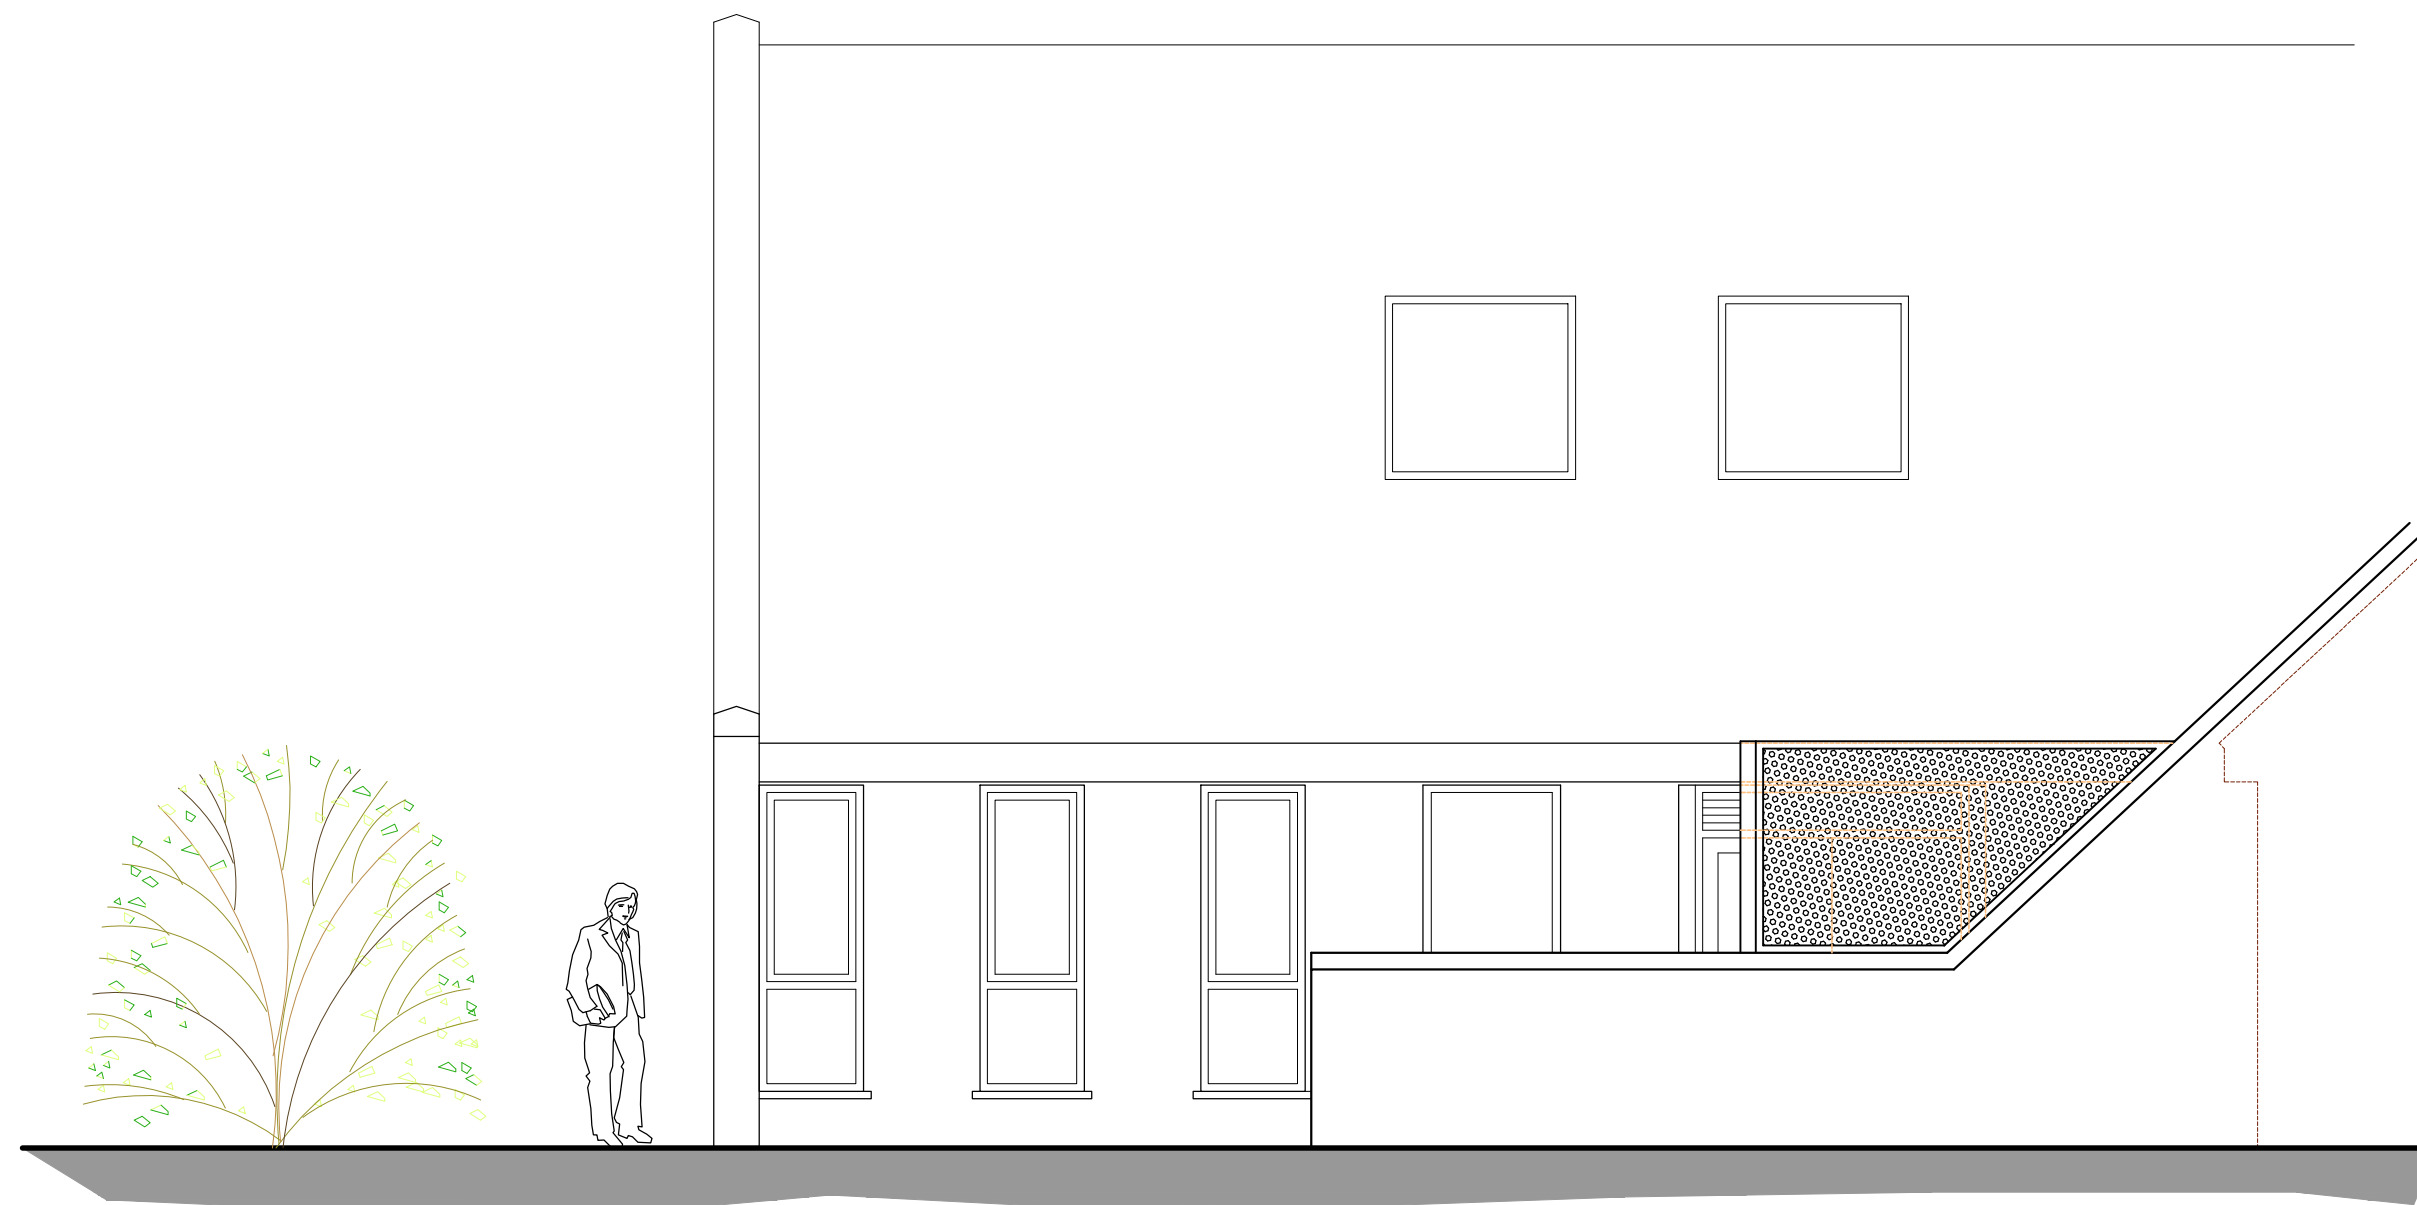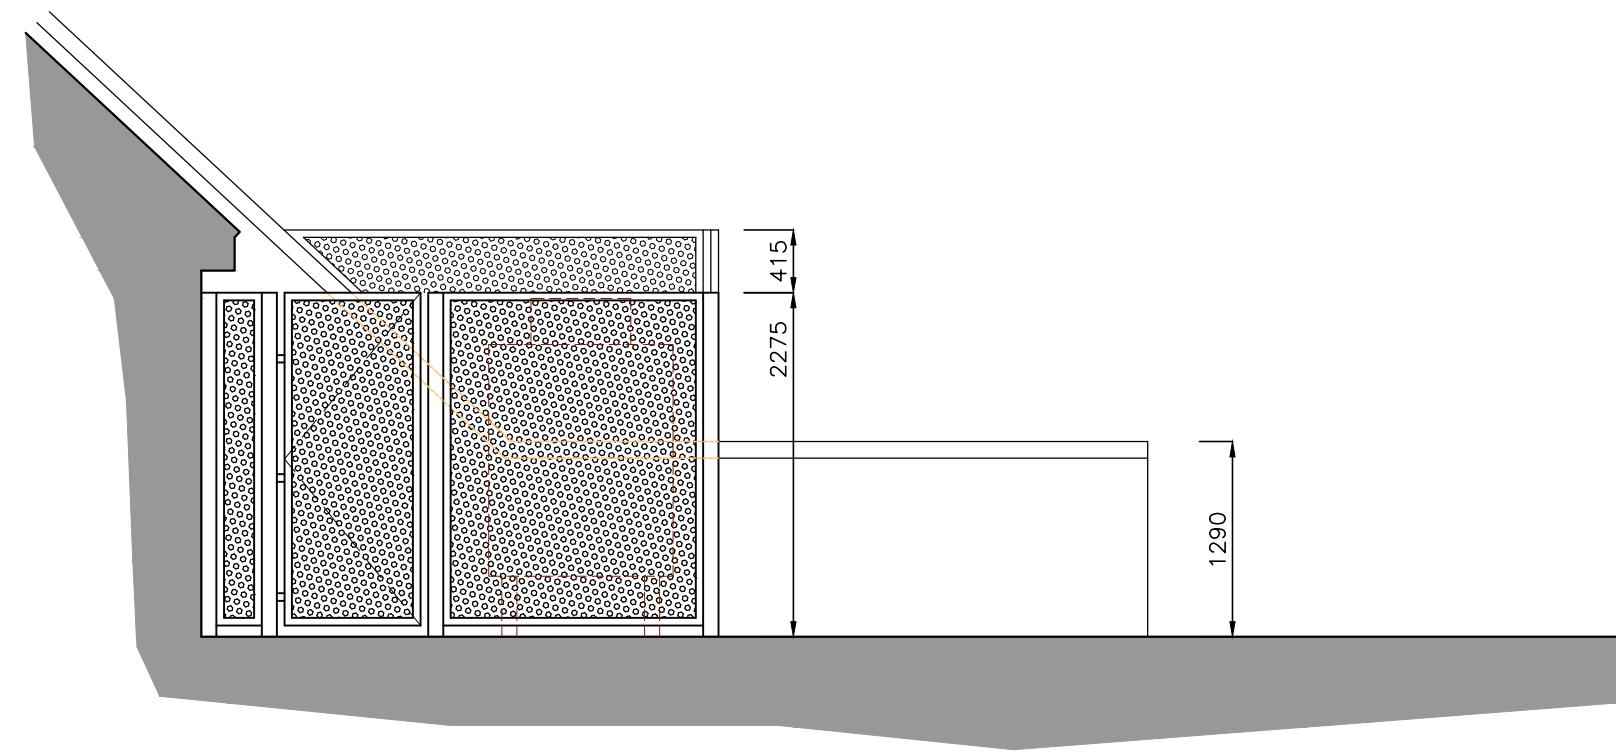

Elevation 'C'

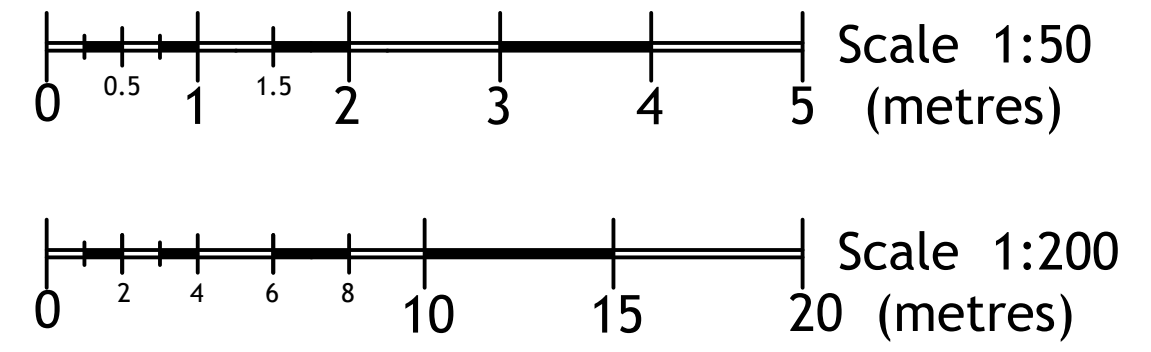

Paper Size: A1		
..	..	..
Date	Revisions	
SILK Partnership Building Surveyors 		
Woodhall House, 11 Horton Gardens, Hemel Hempstead, Herts. HP2 7NF		
Project Park Drive Health Centre Park Drive, Baldock, Herts. SG7 6EN		
Title Proposed External Floor Plan and Elevations (PLANNING DRAWING)		
Scale	1:50	CAD Ref 420.009-01
Date	May 2024	
Drawn	IN	Checked ...
Drg. No.	420.009/ 201	Rev. .