




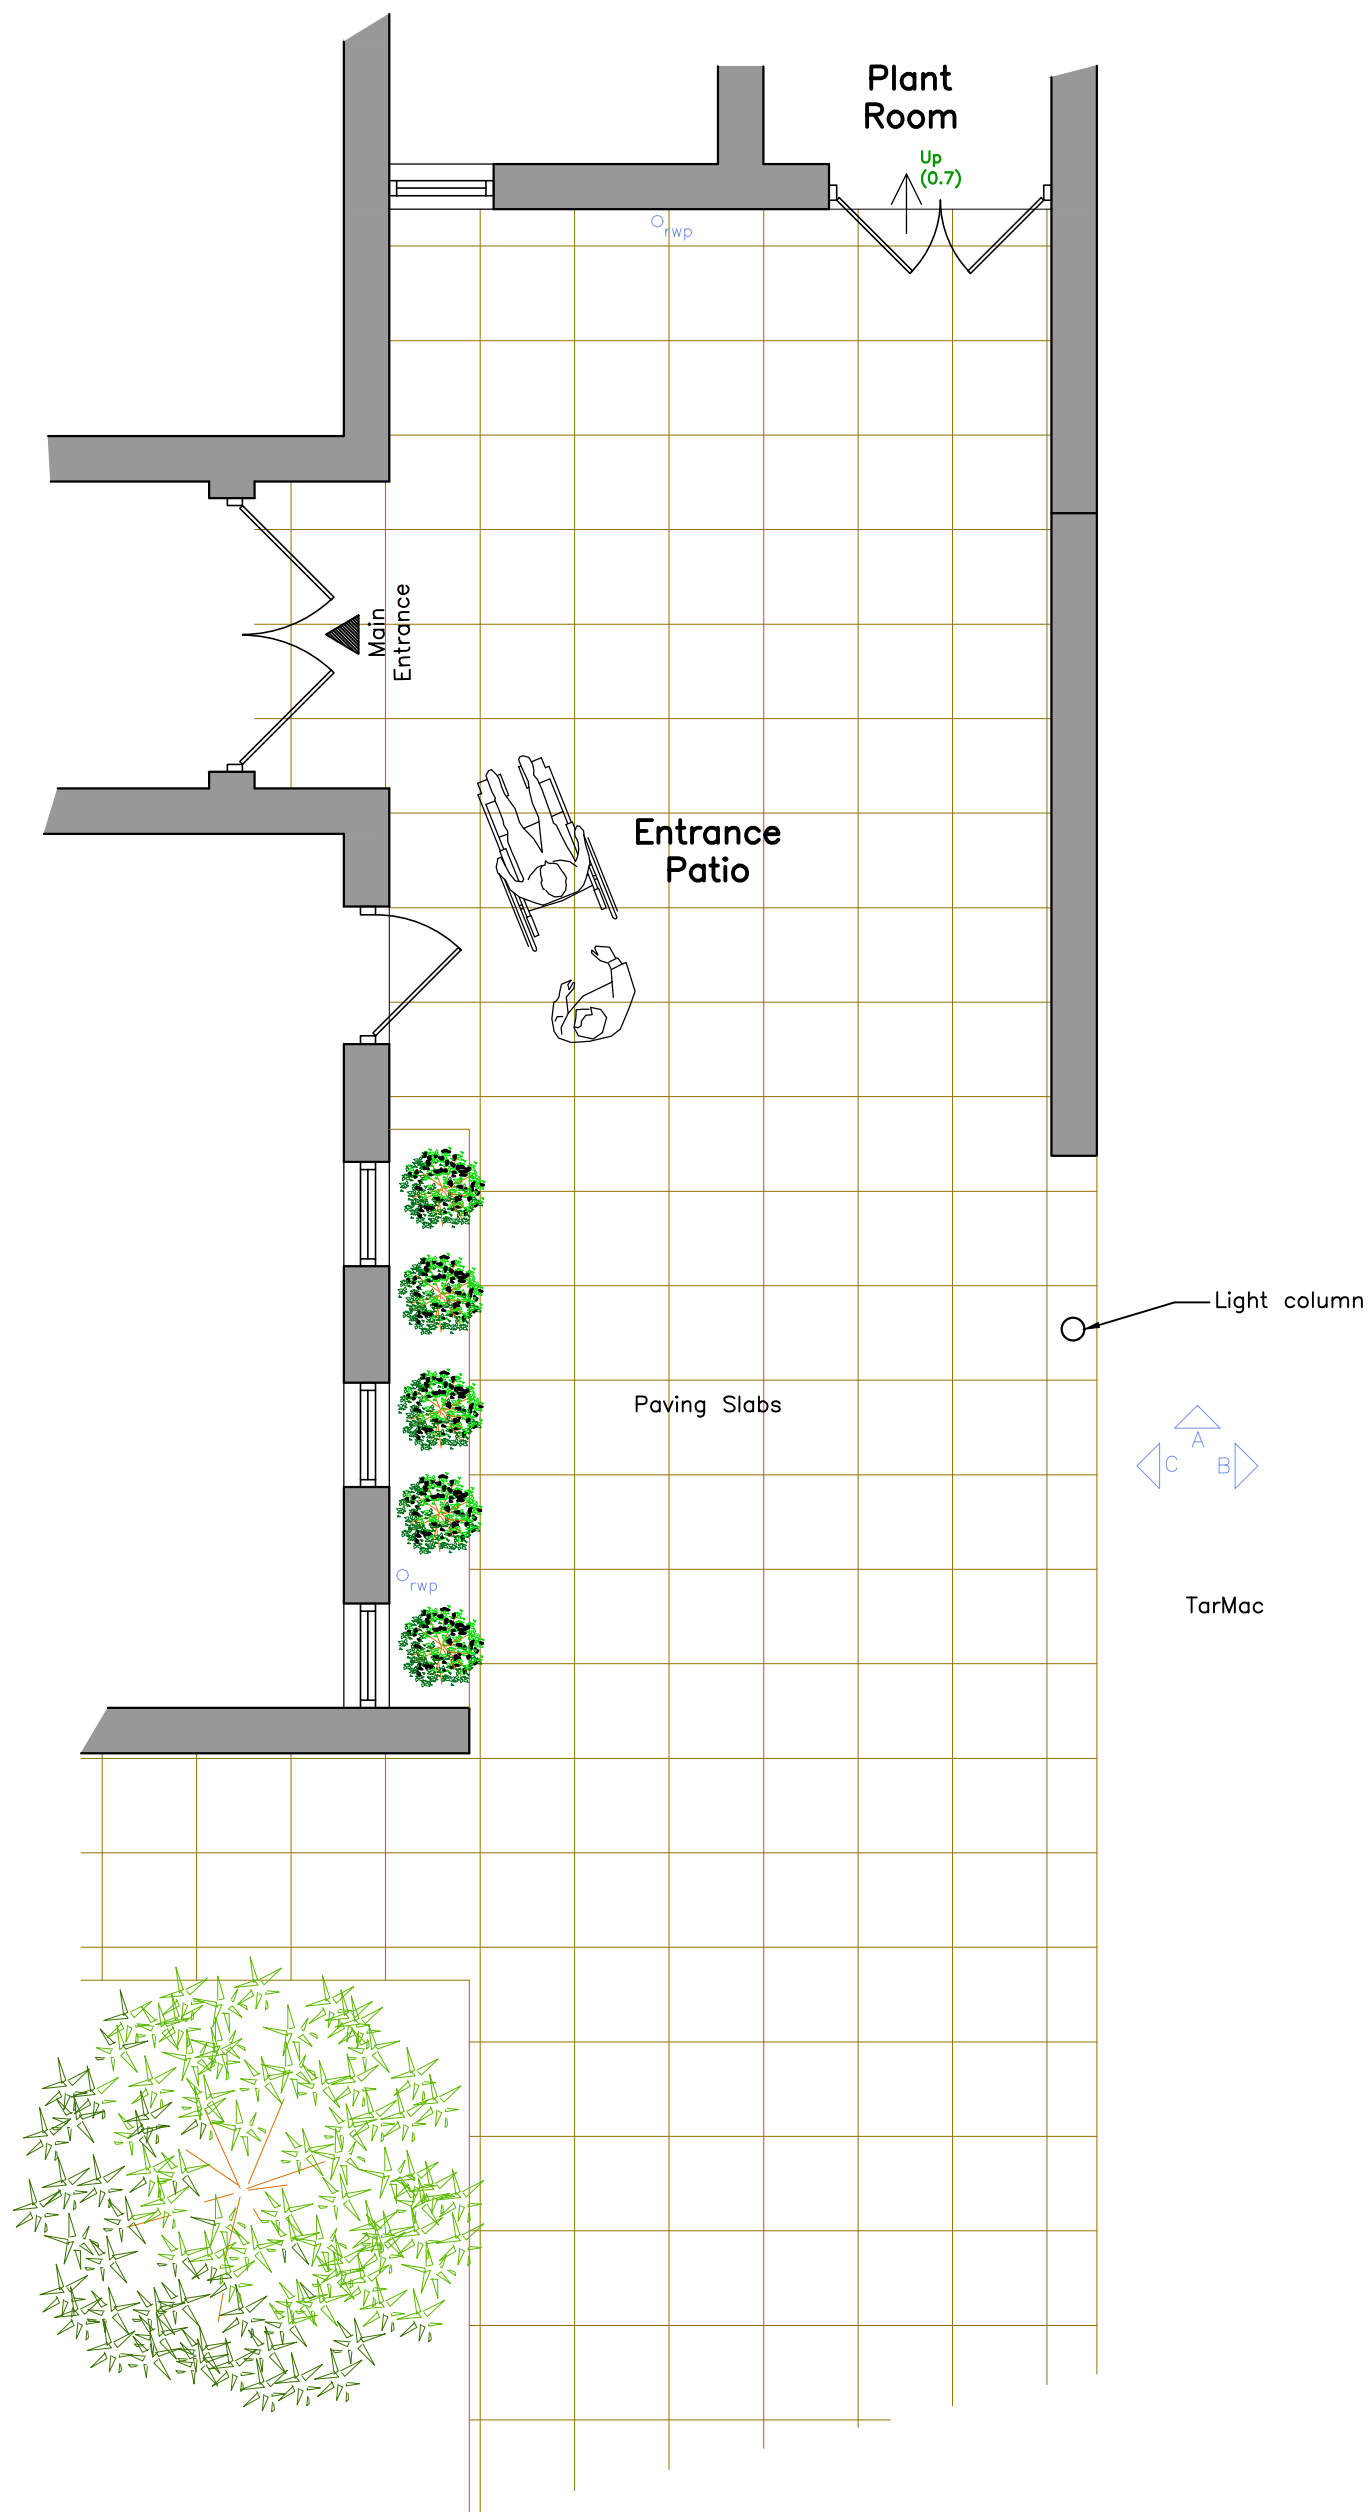


Part External Ground Floor Plan

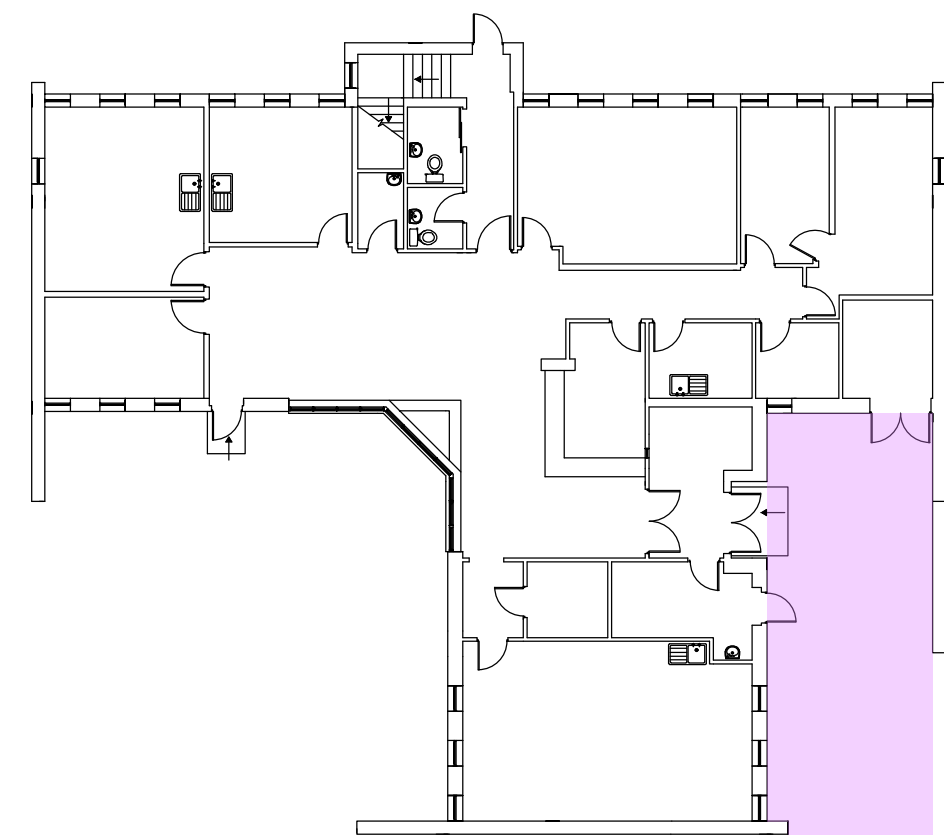


Building Plan (1:200)

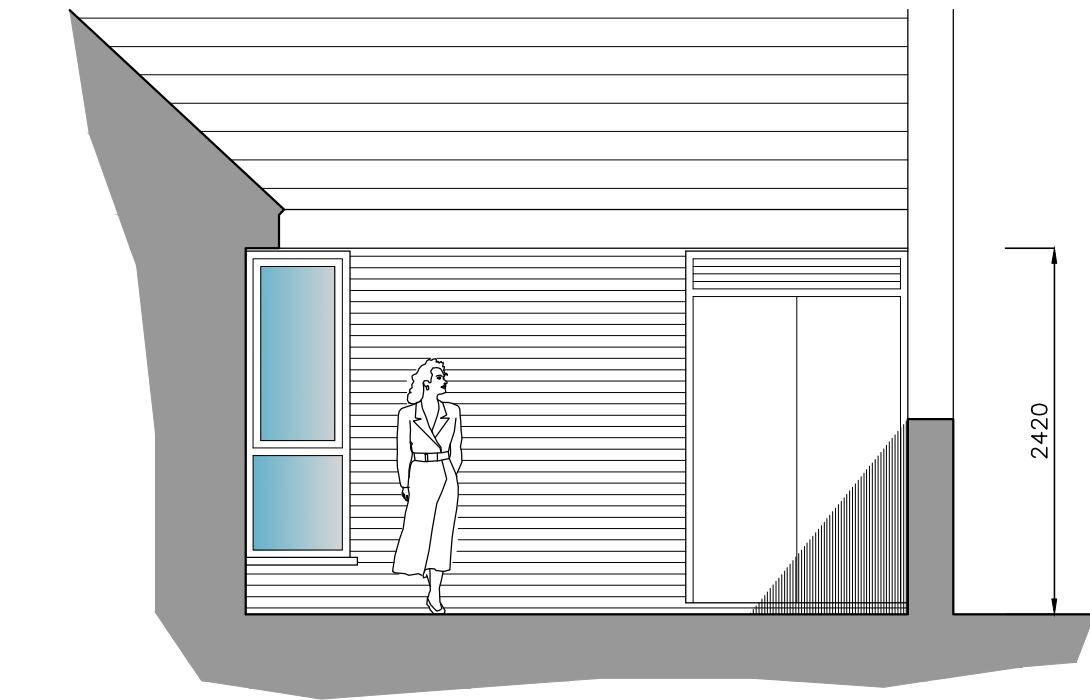


Elevation 'A'

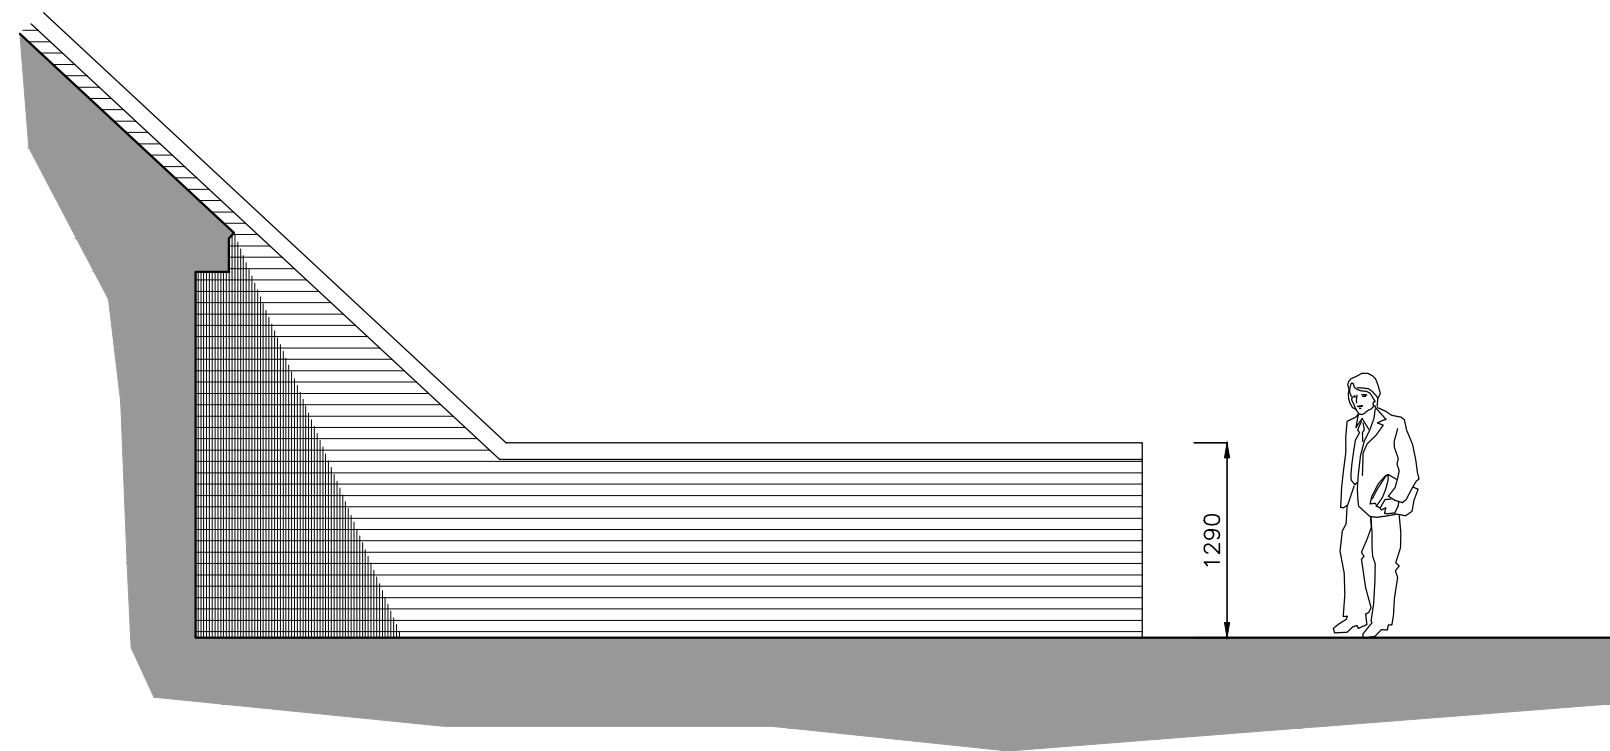

Elevation 'B'

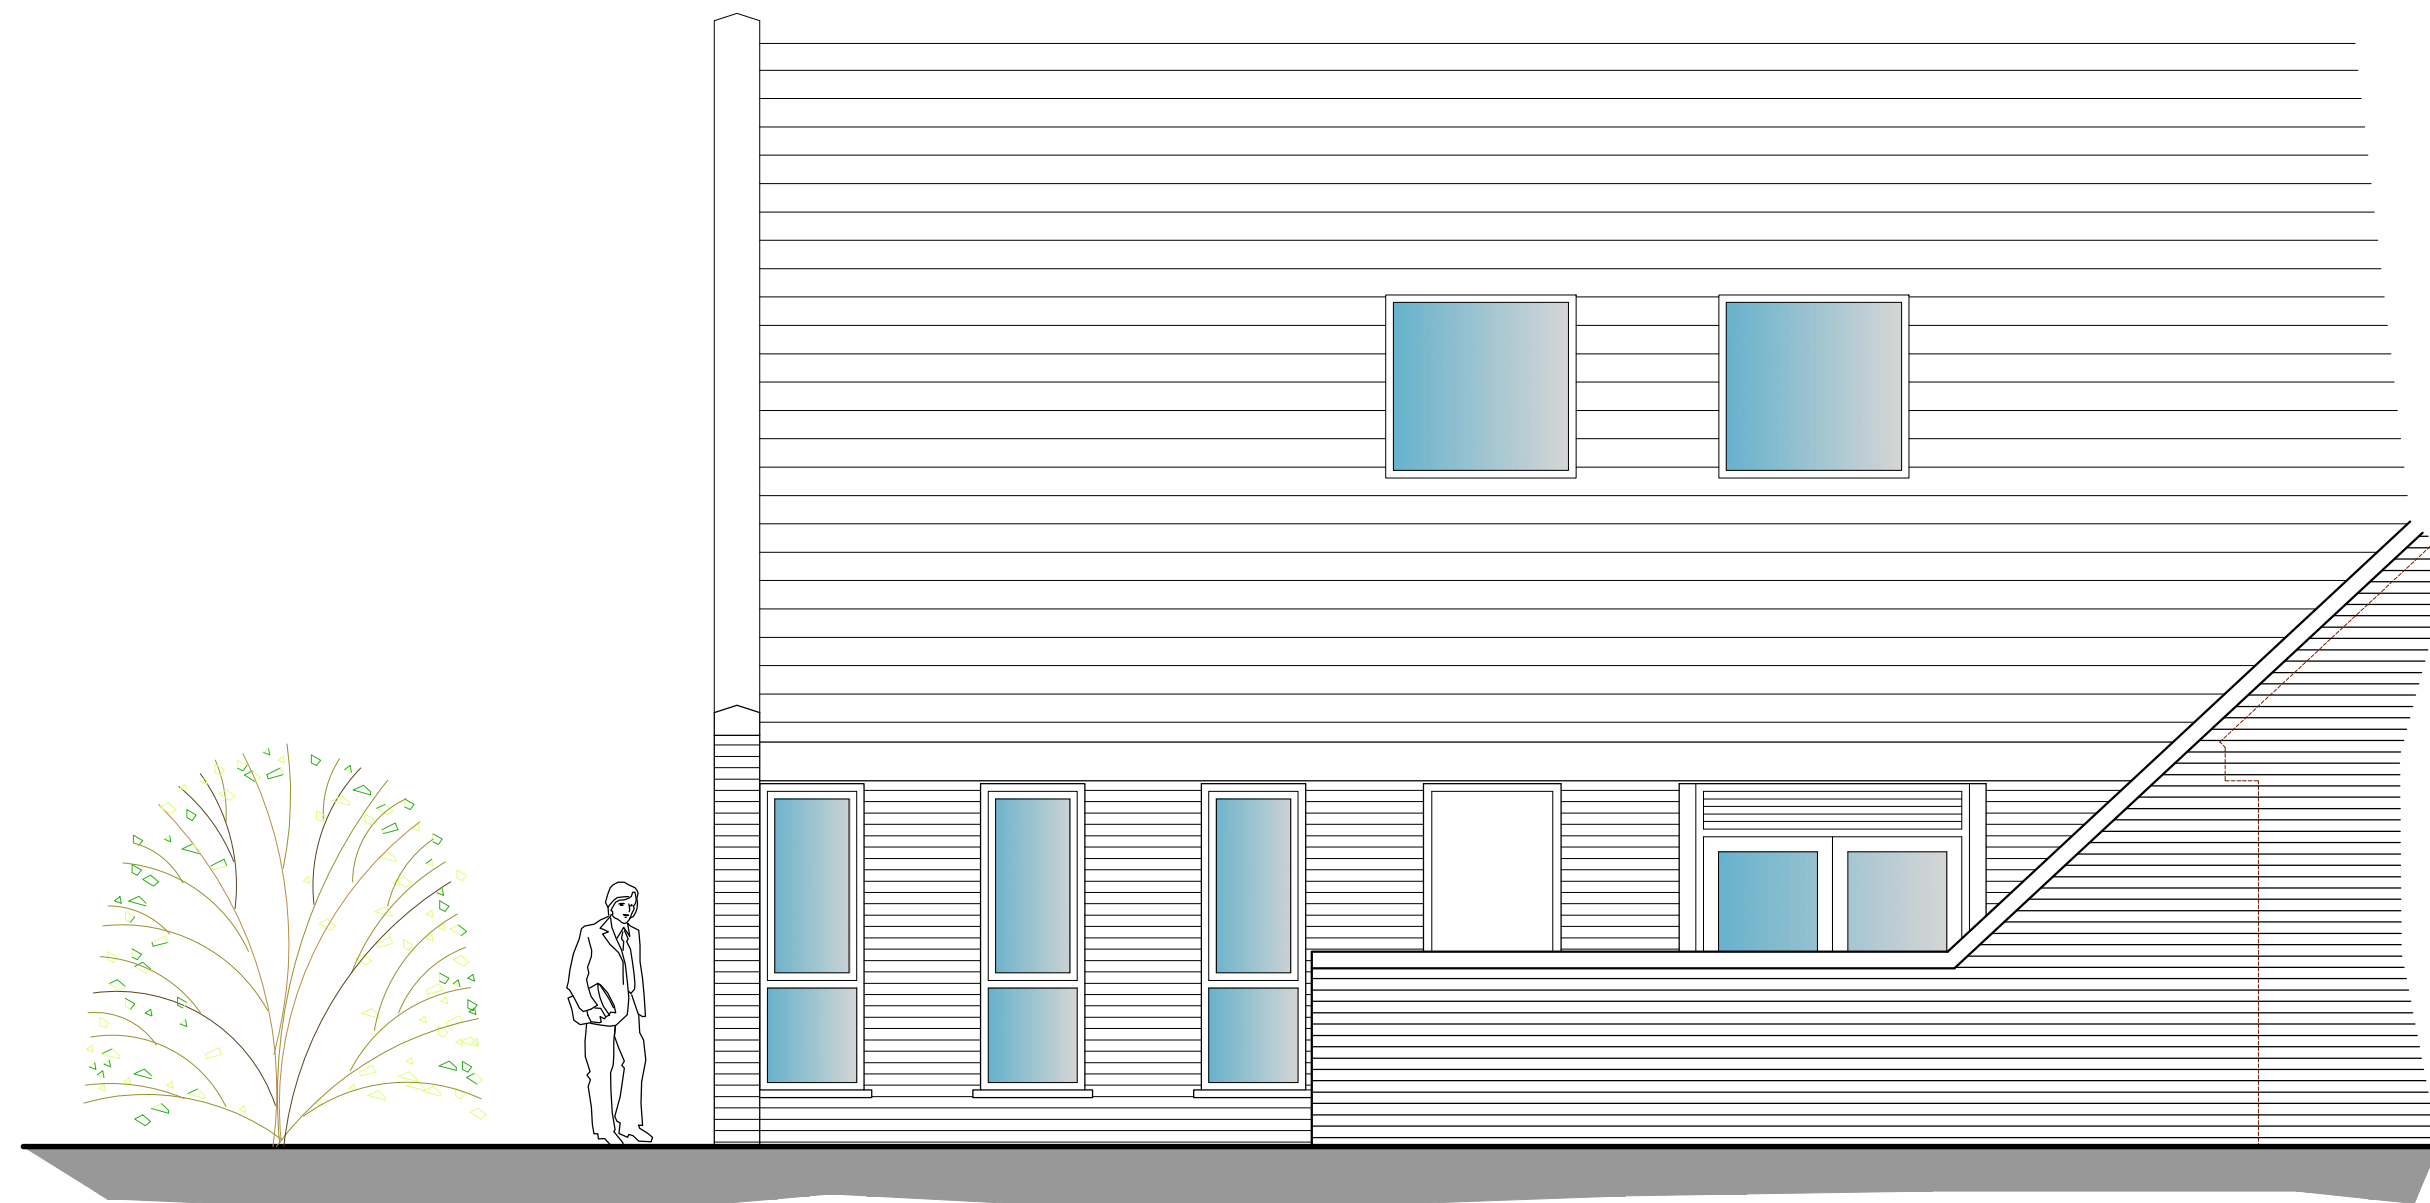

Elevation 'C'

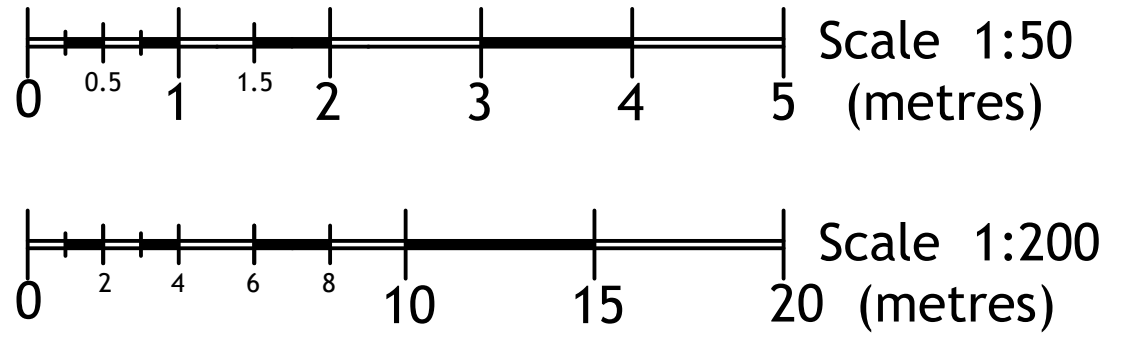

Paper Size: A1			
..	..	..	..
Date		Revisions	
SILK Partnership Building Surveyors 			
Woodhall House, 11 Horton Gardens, Hemel Hempstead, Herts. HP2 7NF			
Project Park Drive Health Centre Park Drive, Baldock, Herts. SG7 6EN			
Title Existing External Floor Plan and Elevations			
Scale 1:50		CAD Ref 420.009-01	
Date May 2024			
Drawn IN		Checked ...	
Drg. No. 420.009/ 101			Rev. .