




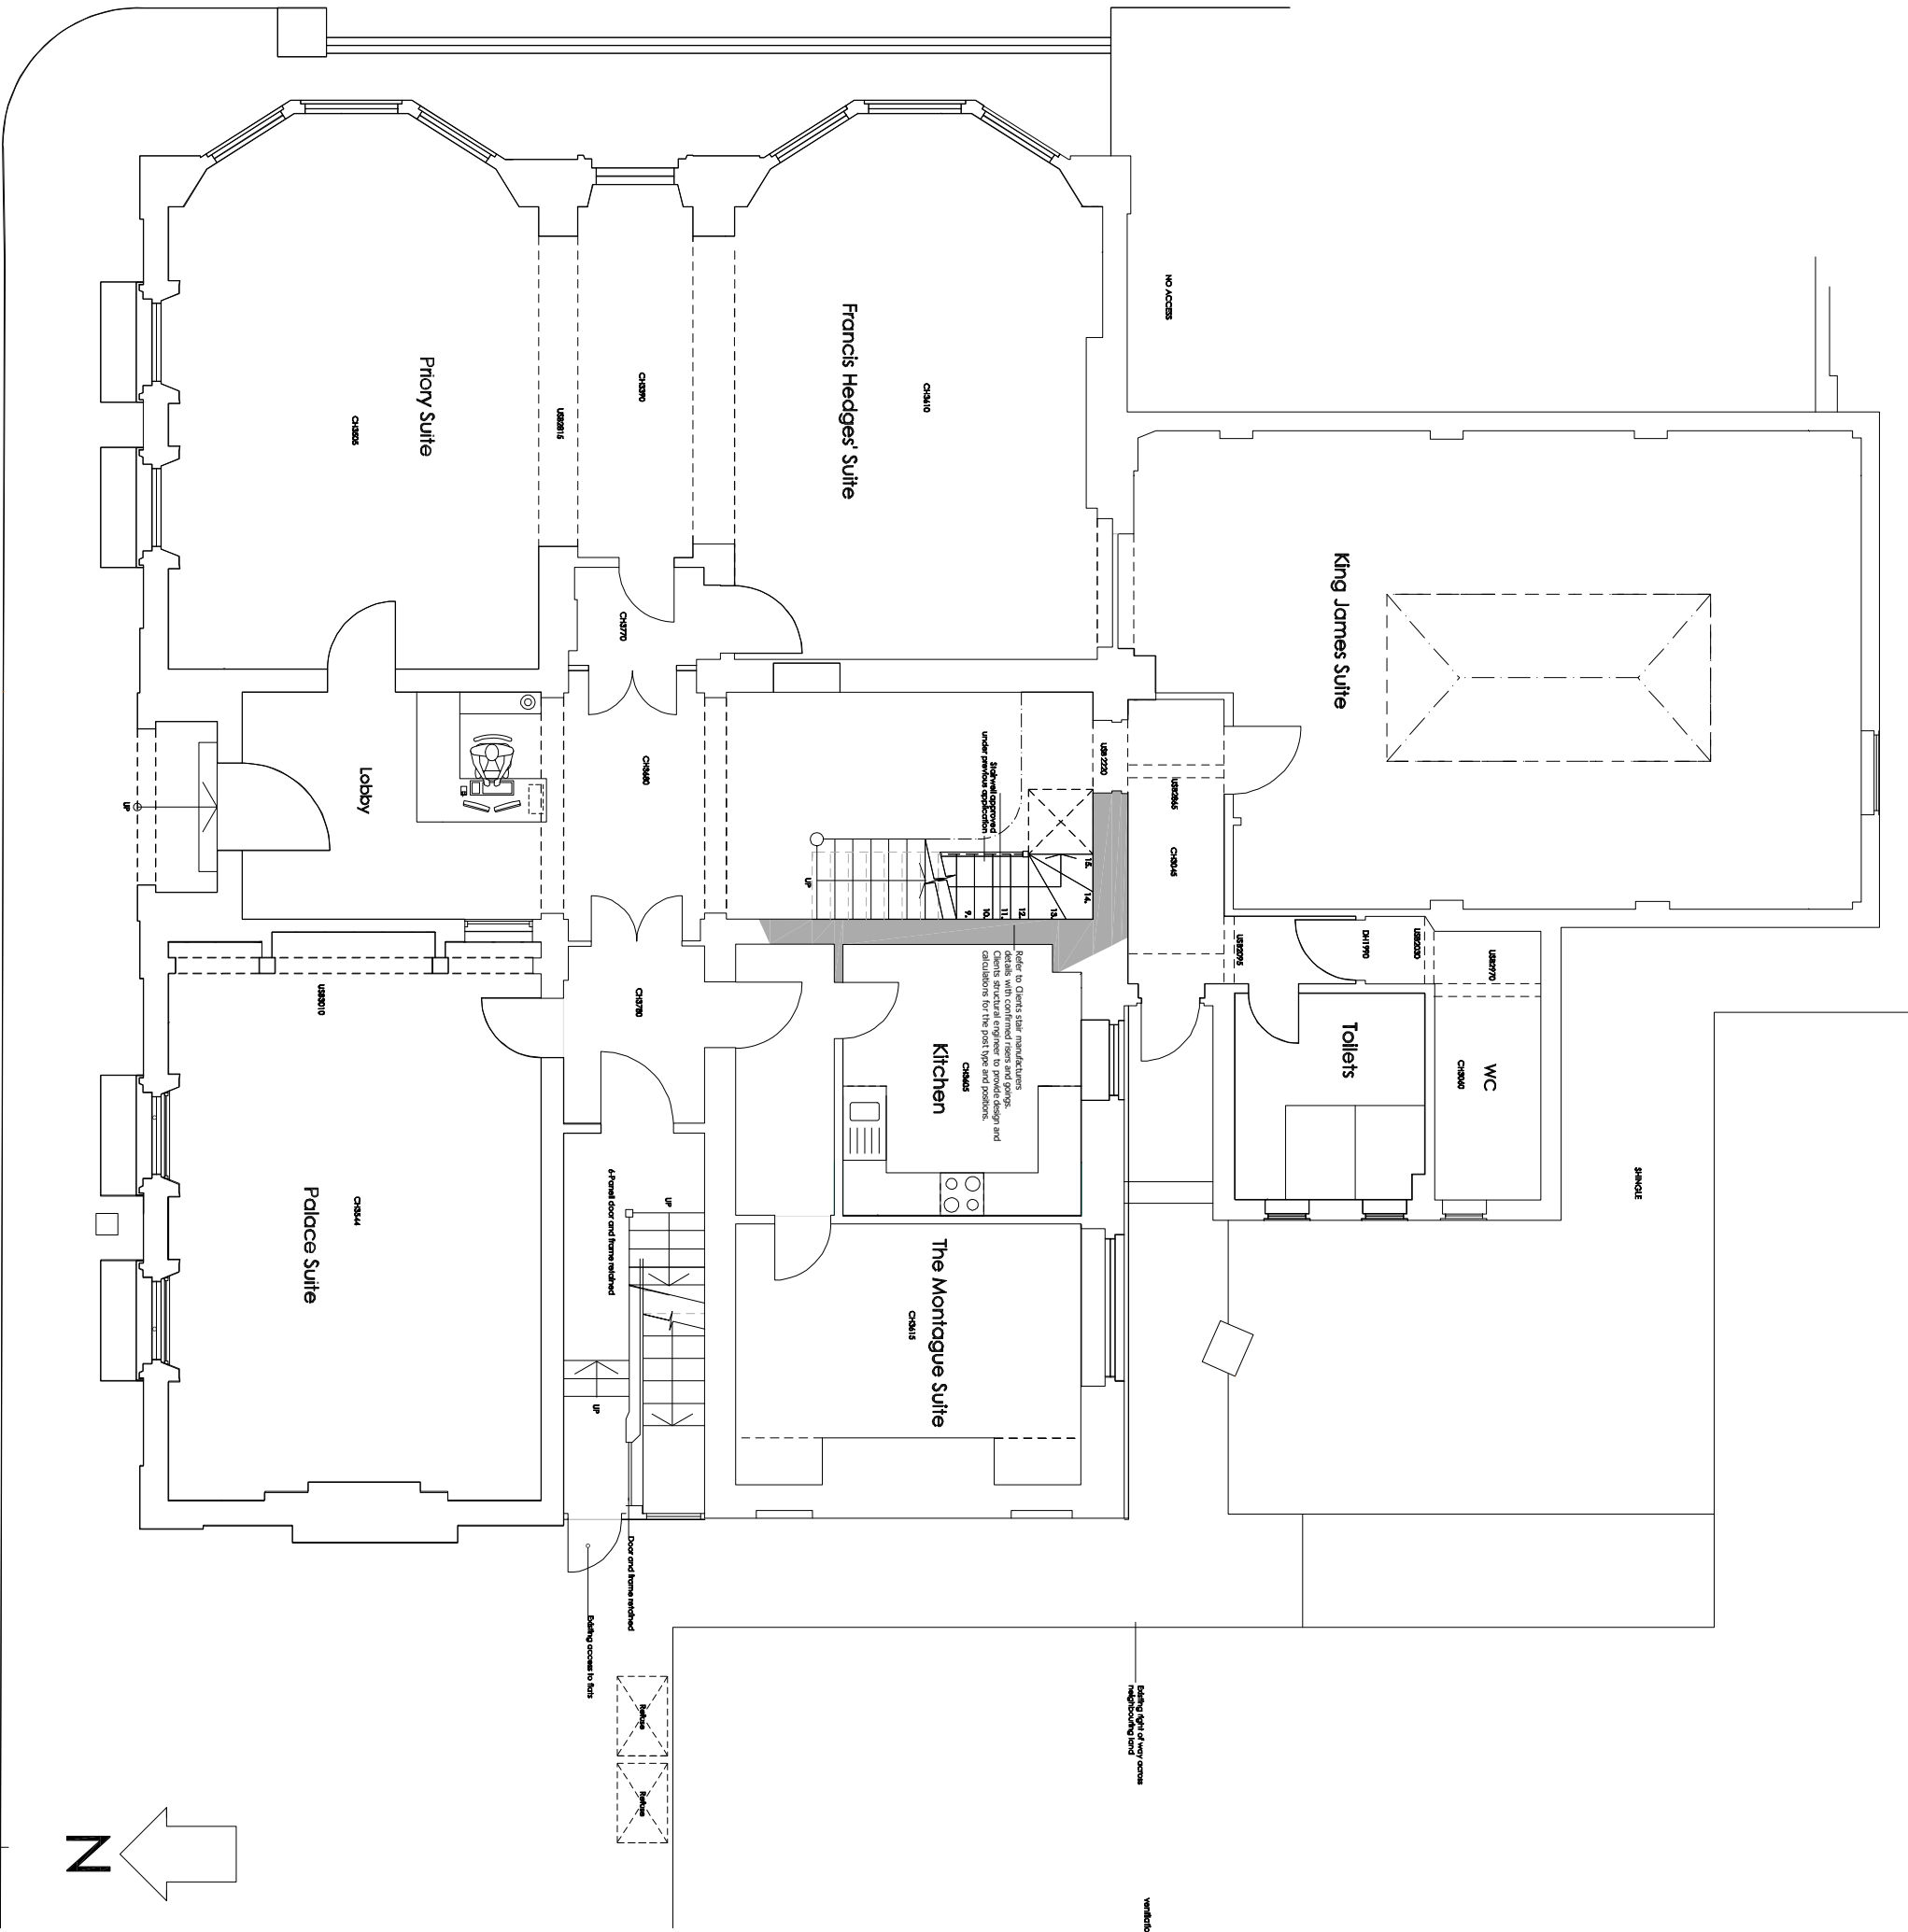



Proposed Ground Floor Plan. 1:100.

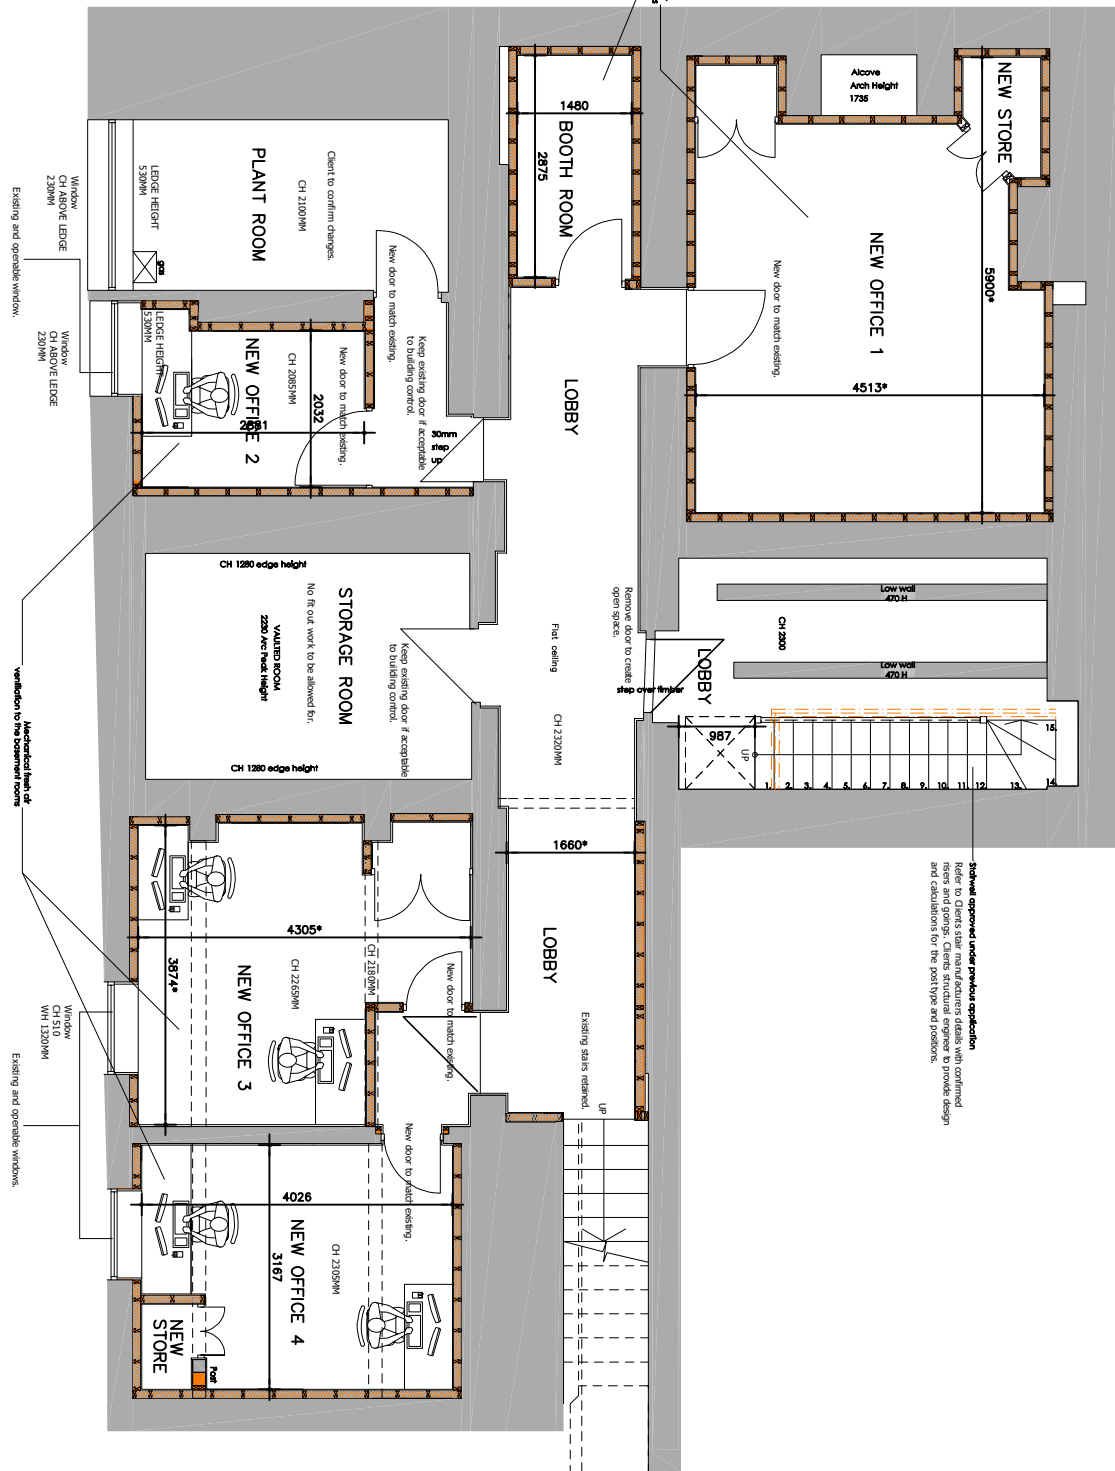



Proposed Basement Floor Plan. 1:100.

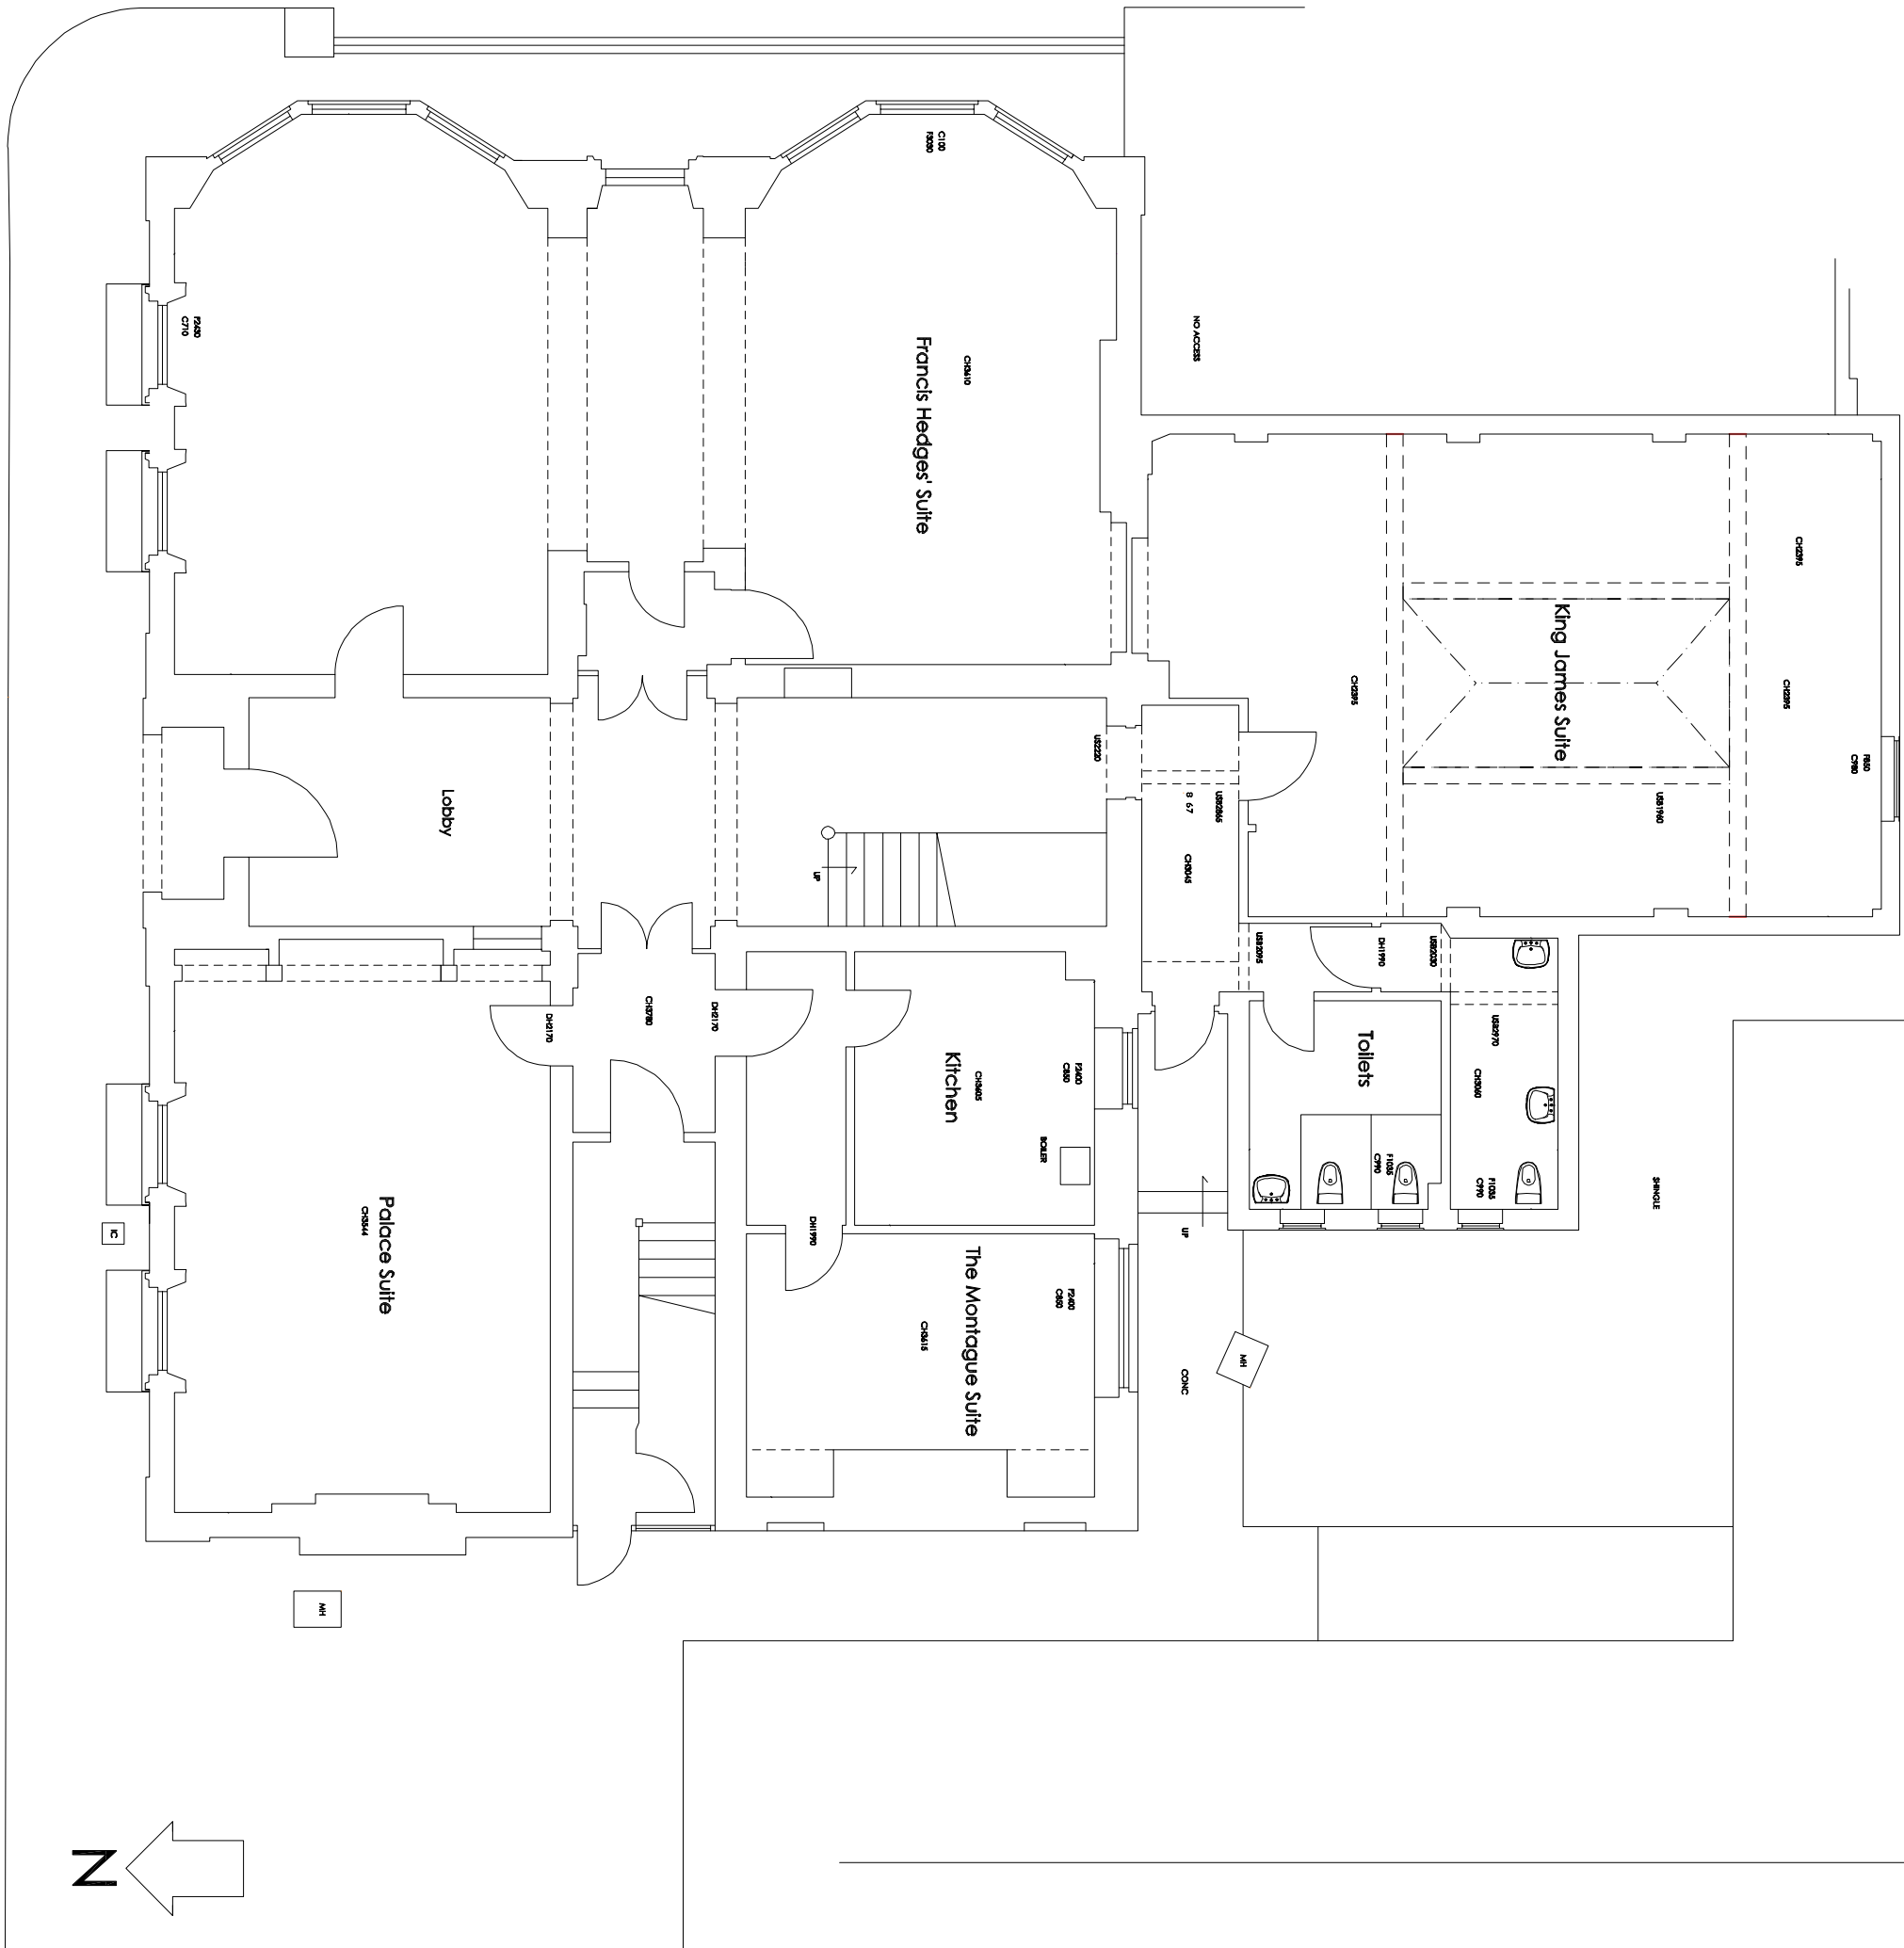



Existing Ground Floor Plan. 1:100.

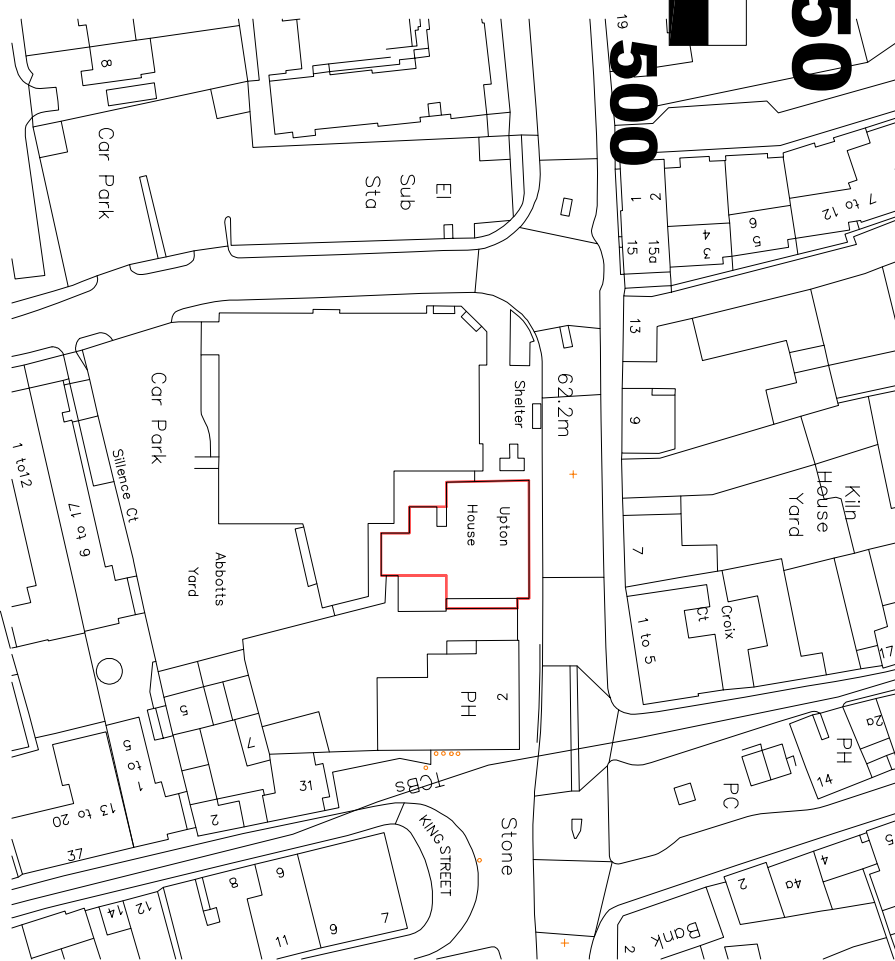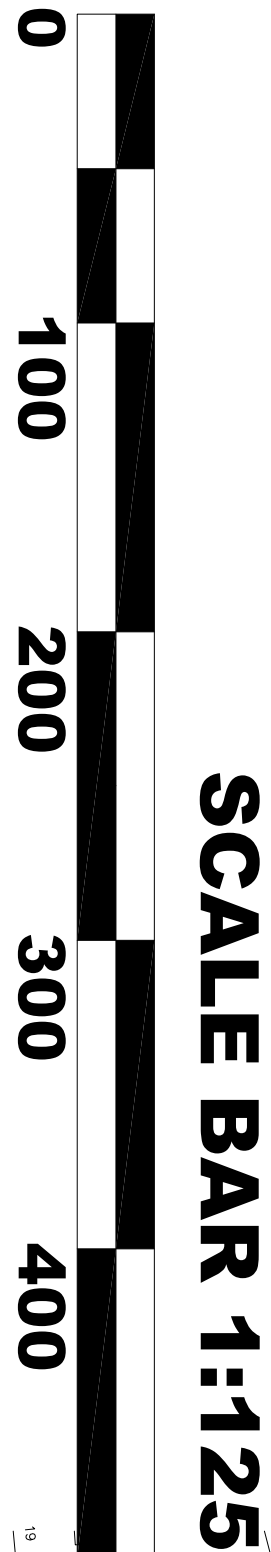

Location Plan. 1:1250.

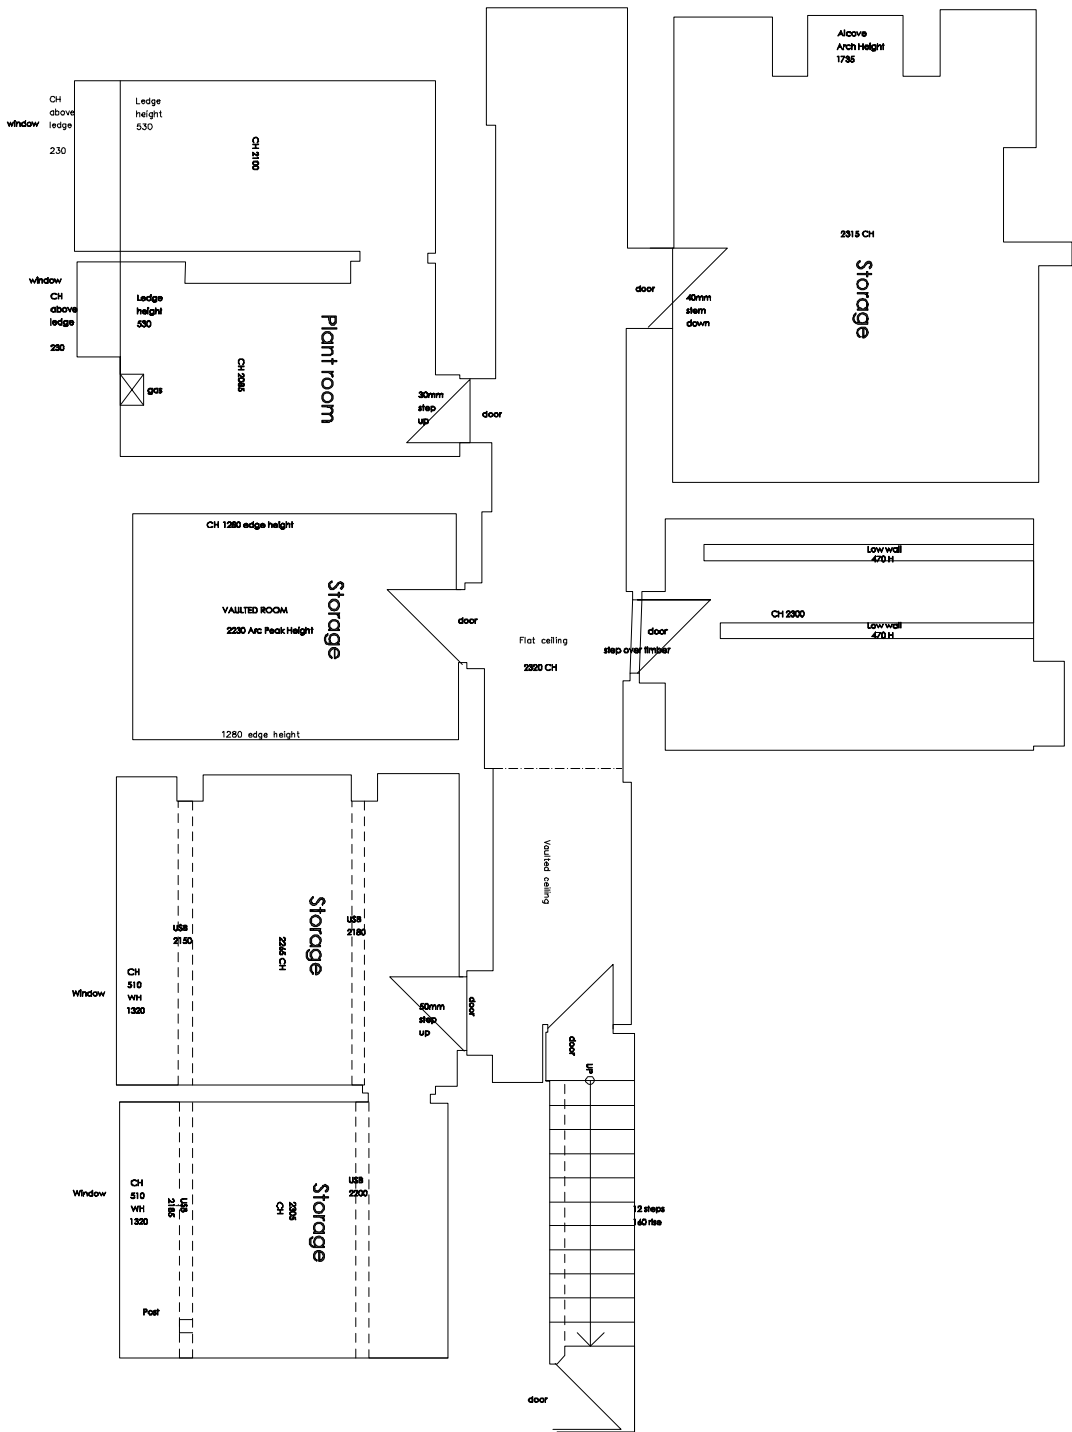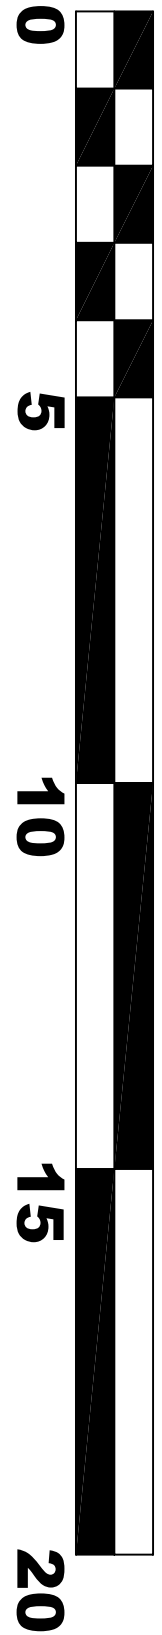

Existing Basement Floor Plan. 1:100.

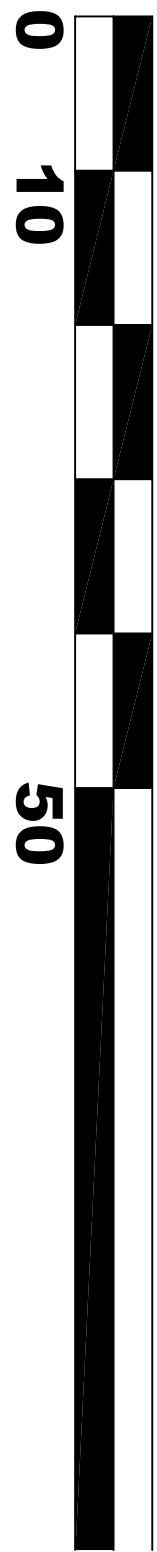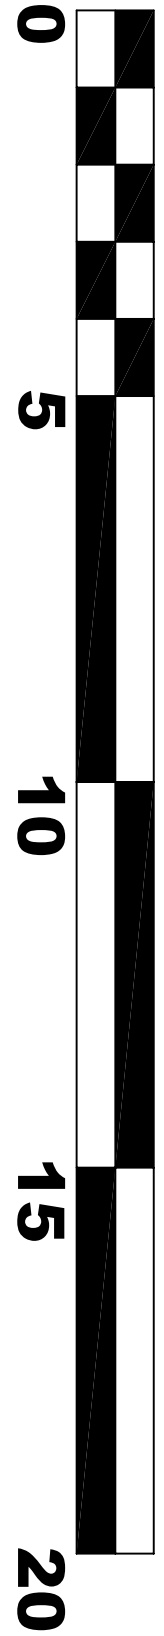

Block Plan. 1:500.

SCALE BAR 1:500

REFER TO SEPARATE SPECIFICATION FOR MORE CONSTRUCTIONAL NOTES.

* DIMENSIONS TO BE CONFIRMED ON SITE WITH CL

J K
Architecture

OFFERING IMAGINATIVE DESIGN SOLUTIONS TO ALL

Client:
8 MILLS LIMITED

Project:
PROPOSED CONVERSION OF EXISTING BASEMENT
UPON ADDITIONAL OFFICE SPACE AT
4 BALDOCK STREET, ROYSTON
HERTS.
SG8 5AY

Drawing Title:
EXISTING AND PROPOSED INTERNAL WORKS PLANS.

Scale: 1:100 Date: JULY 2025 Drawn: PB

Project No: 7654 Drawing No: 101 Revision: A

Copyright JK Architecture. All dimensions to be verified on site.