



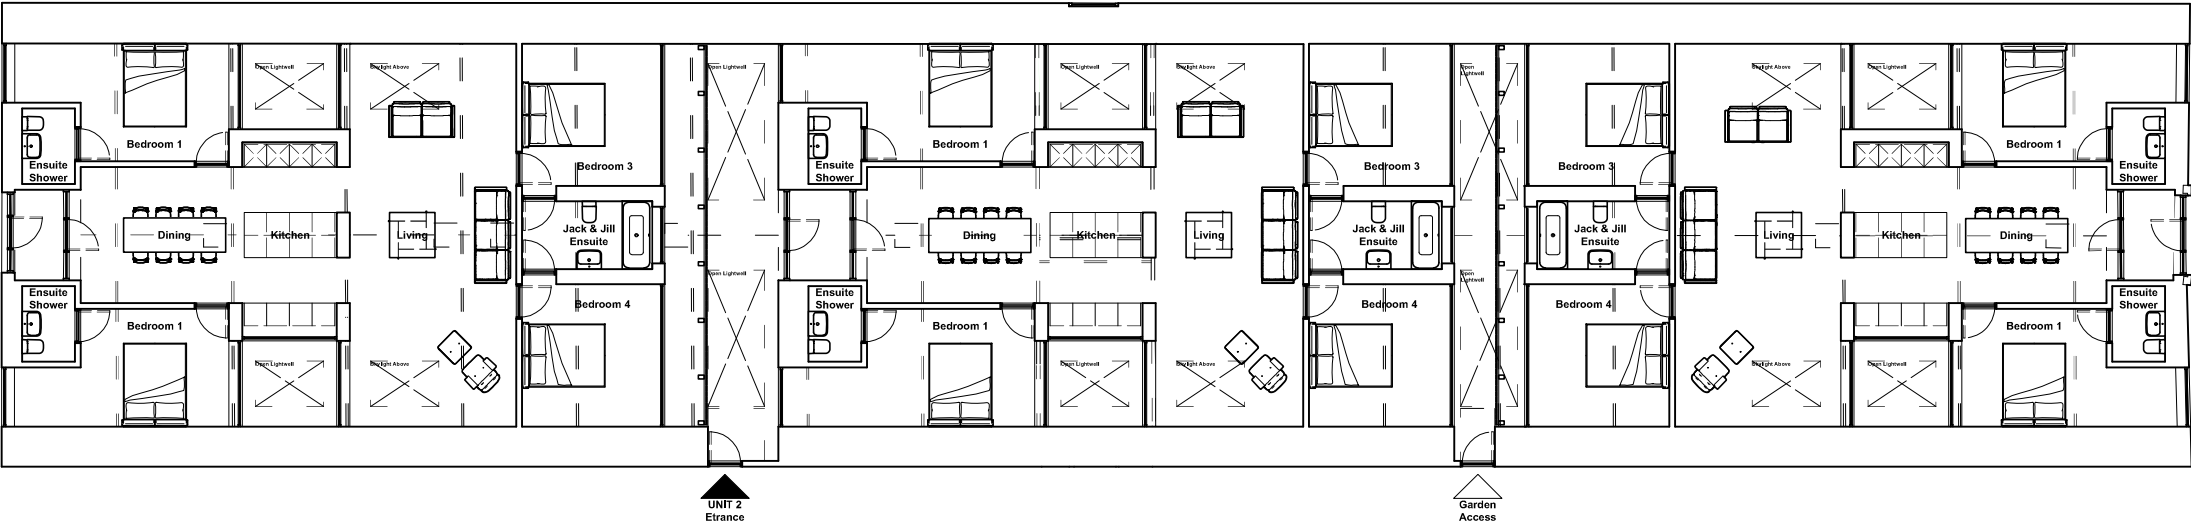

1

Proposed Ground Floor Plan
Scale: 1:200

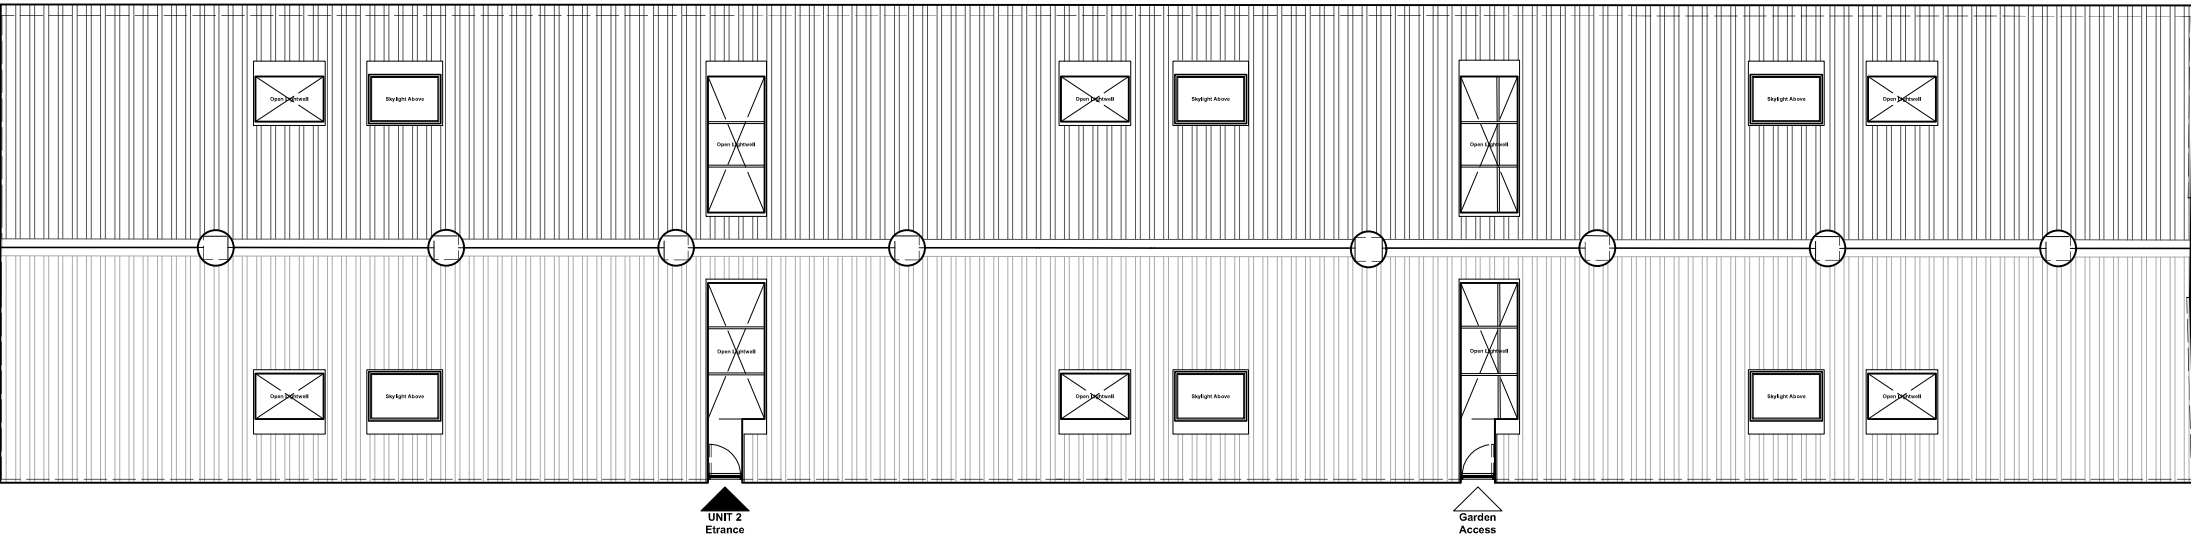

2

Proposed Roof Plan
Scale: 1:200

Notes:



REVISION	DATE	AMENDMENT
ANY ORDINANCE SURVEY DATA USED IS BASED UPON THE ORDINANCE SURVEY MAP WITH THE SANCTION OF THE CONTROLLER OF HM STATIONERY OFFICE. CROWN COPYRIGHT RESERVED. ORDINANCE SURVEY LICENCE NUMBER LK0151.		
NO RESPONSIBILITY CAN BE TAKEN FOR ANY RELIANCE BASED ON THE INFORMATION CONTAINED HEREIN.		

SURVEYORS | PLANNERS | ARCHITECTS
HERTFORDSHIRE | NORFOLK | WARWICKSHIRE | SOMERSET
Phone (01279) 771188 | E-mail post@sworders.com

SCHEME

BARNs AT WOODCOTES
SANDON, SG9 0QZ

TITLE

GENERAL ARRANGEMENT
PROPOSED PLANS - BARN A

PAPER SIZE	© Copyright 2023, Sworders. All rights reserved. The contents of this drawing remain the sole property of Sworders and must not be copied or reproduced without prior permission.		
A3L			
SCALE	DRAWN BY	CHECKED BY	
1:200	RB	15/11/2023	JS
CLIENT No.	DRAWING No.	REVISION	
JAN2652	220230-PL-100		