



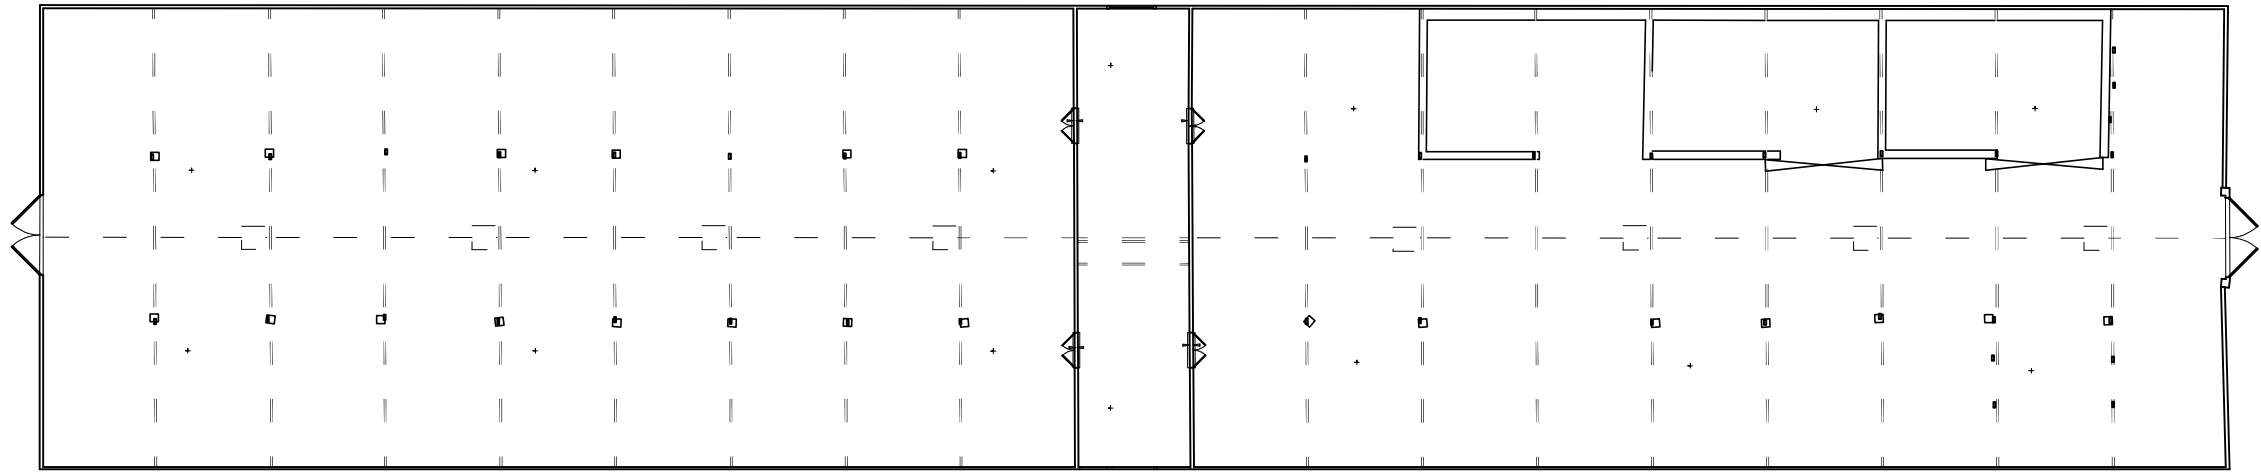


1

Existing Ground Floor Plan
Scale: 1:200

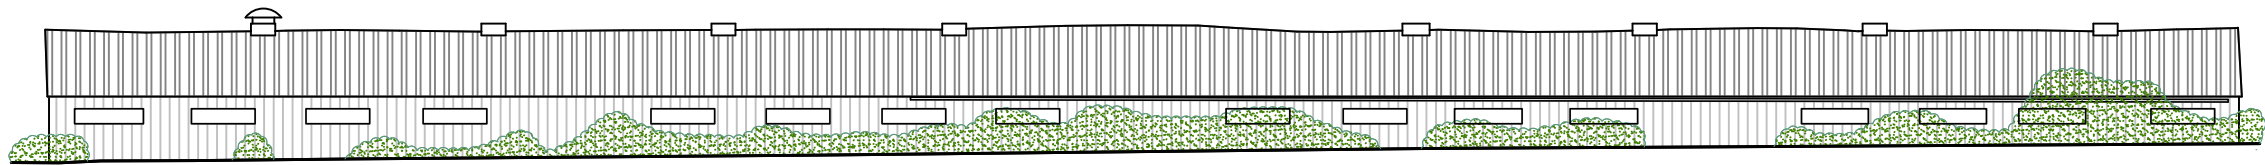


2

Existing South Elevation
Scale: 1:200

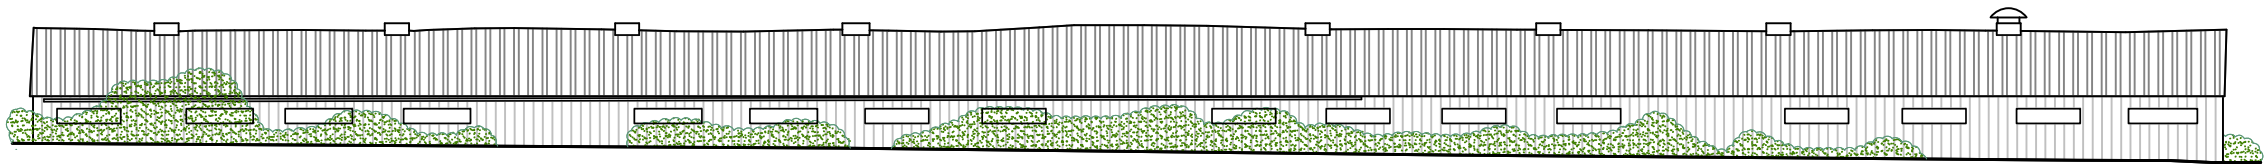


3

Existing North Elevation
Scale: 1:200

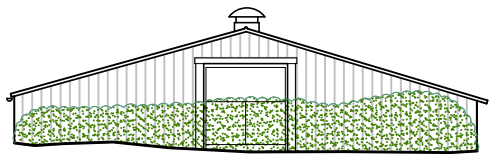

4

Existing West Elevation
Scale: 1:200

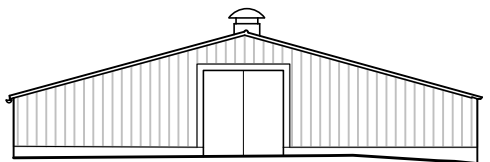

5

Existing East Elevation
Scale: 1:200

Notes:



REVISION	DATE	AMENDMENT
ANY ORDINANCE SURVEY DATA USED IS BASED UPON THE ORDINANCE SURVEY MAP WITH THE SANCTION OF THE CONTROLLER OF HM STATIONERY OFFICE. CROWN COPYRIGHT RESERVED. ORDINANCE SURVEY LICENCE NUMBER LK0151.		
NO RESPONSIBILITY CAN BE TAKEN FOR ANY RELIANCE BASED ON THE INFORMATION CONTAINED HEREIN.		



SURVEYORS | PLANNERS | ARCHITECTS
HERTFORDSHIRE | NORFOLK | WARWICKSHIRE | SOMERSET
Phone (01279) 771188 | E-mail post@sworders.com

SCHEME		
BARNs AT WOODCOTES SANDON, SG9 0QZ		
TITLE		
GENERAL ARRANGEMENT EXISTING ELEVATIONS - BARN A		
PAPER SIZE A3L	© Copyright 2023, Sworders. All rights reserved. The contents of this drawing remain the sole property of Sworders and must not be copied or reproduced without prior permission.	
SCALE 1:200	DRAWN BY RB	CHECKED BY JS
CLIENT No. JAN2652	DRAWING No. 220230-PL-030	REVISION