



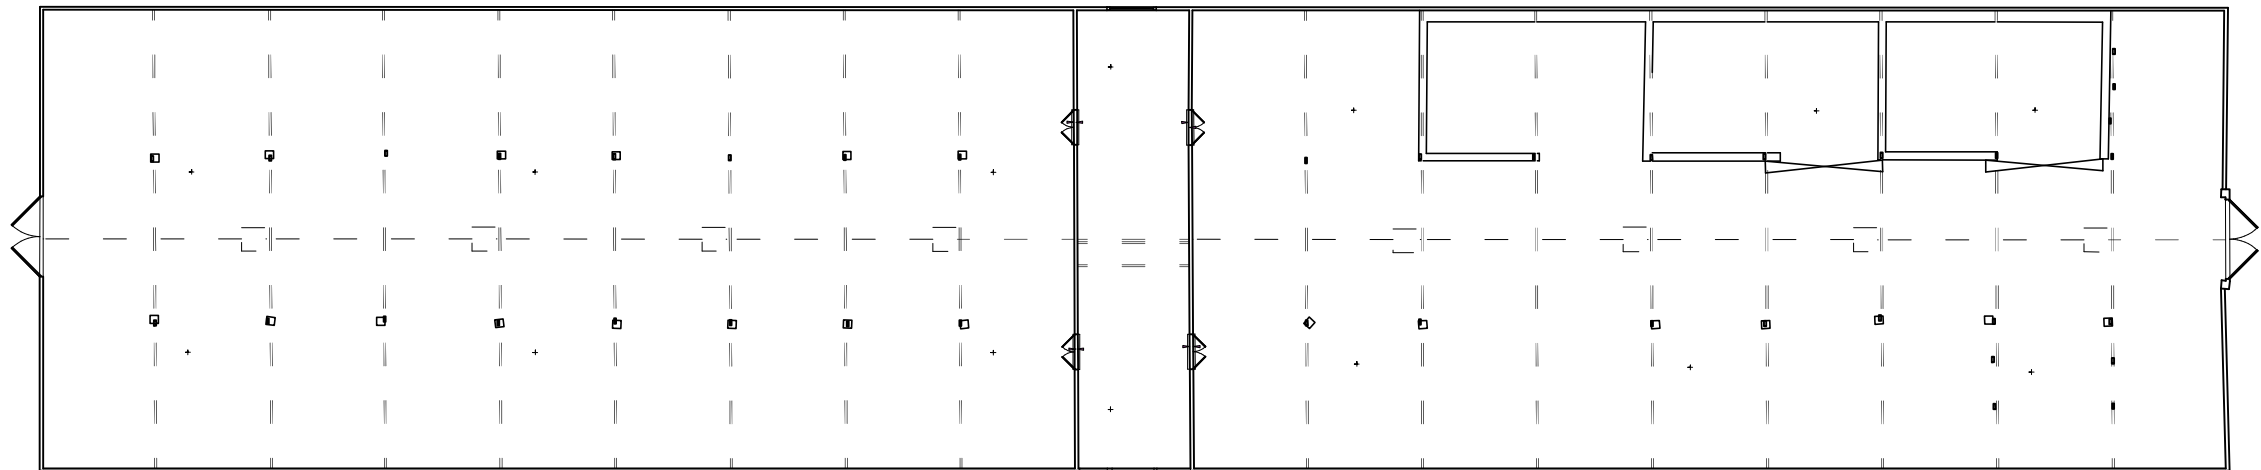

1

Existing Ground Floor Plan

Scale: 1:200

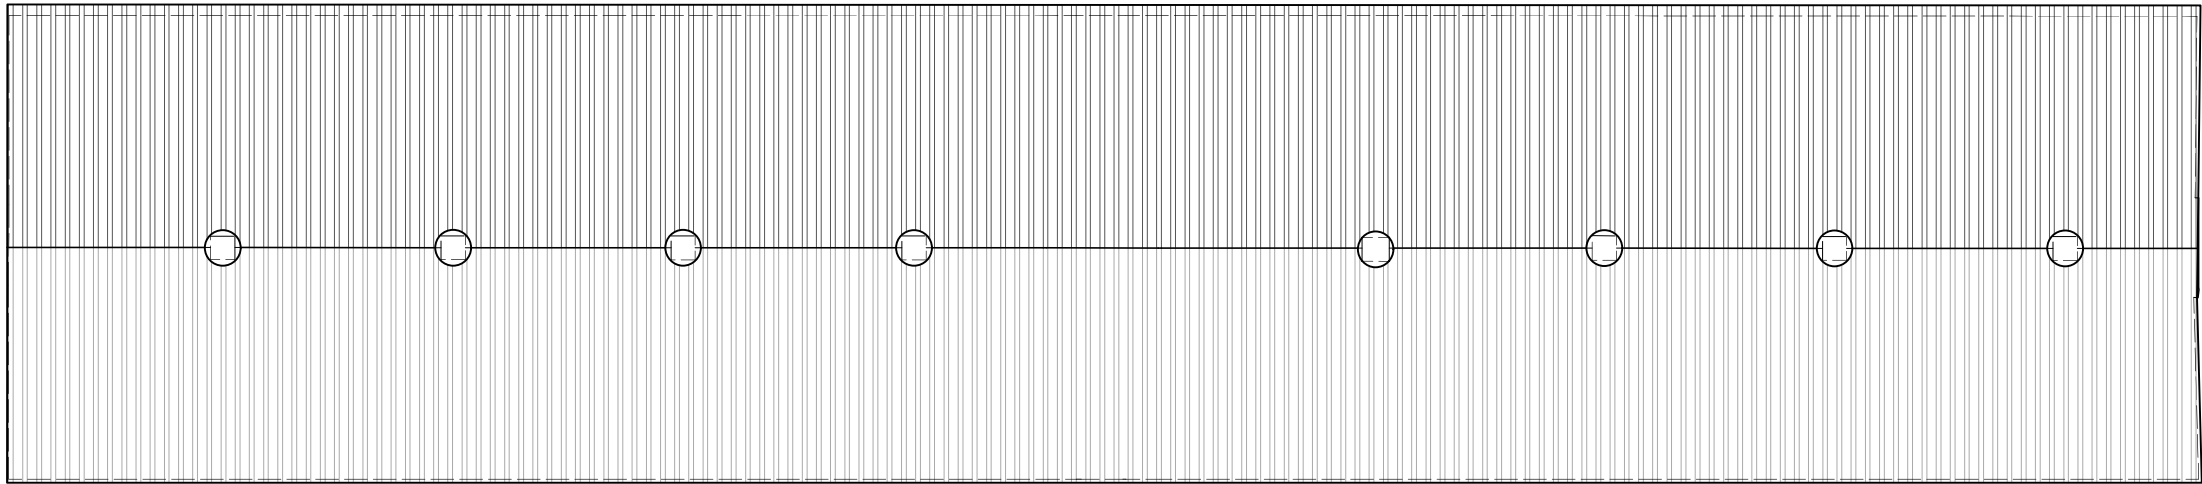

2

Existing Roof Plan

Scale: 1:200

Notes:



REVISION	DATE	AMENDMENT

ANY ORDNANCE SURVEY DATA USED IS BASED UPON THE ORDNANCE SURVEY MAP WITH THE SANCTION OF THE CONTROLLER OF HM STATIONERY OFFICE. CROWN COPYRIGHT RESERVED ORDNANCE SURVEY LICENCE NUMBER LK0151.
NO RESPONSIBILITY CAN BE TAKEN FOR ANY RELIANCE BASED ON THE INFORMATION CONTAINED HEREIN.



SURVEYORS | PLANNERS | ARCHITECTS
HERTFORDSHIRE | NORFOLK | WARWICKSHIRE | SOMERSET
Phone (01279) 771188 | E-mail post@sworders.com

SCHEME
**BARNs AT WOODCOTES
SANDON, SG9 0QZ**

TITLE
**GENERAL ARRANGEMENT
EXISTING PLANS - BARN A**

PAPER SIZE A3L	© Copyright 2023, Sworders. All rights reserved. The contents of this drawing remain the sole property of Sworders and must not be copied or reproduced without prior permission.		
SCALE 1:200	DRAWN BY RB	CHECKED BY JS	15/11/2023
CLIENT No. JAN2652		DRAWING No. 220230-PL-010	REVISION