


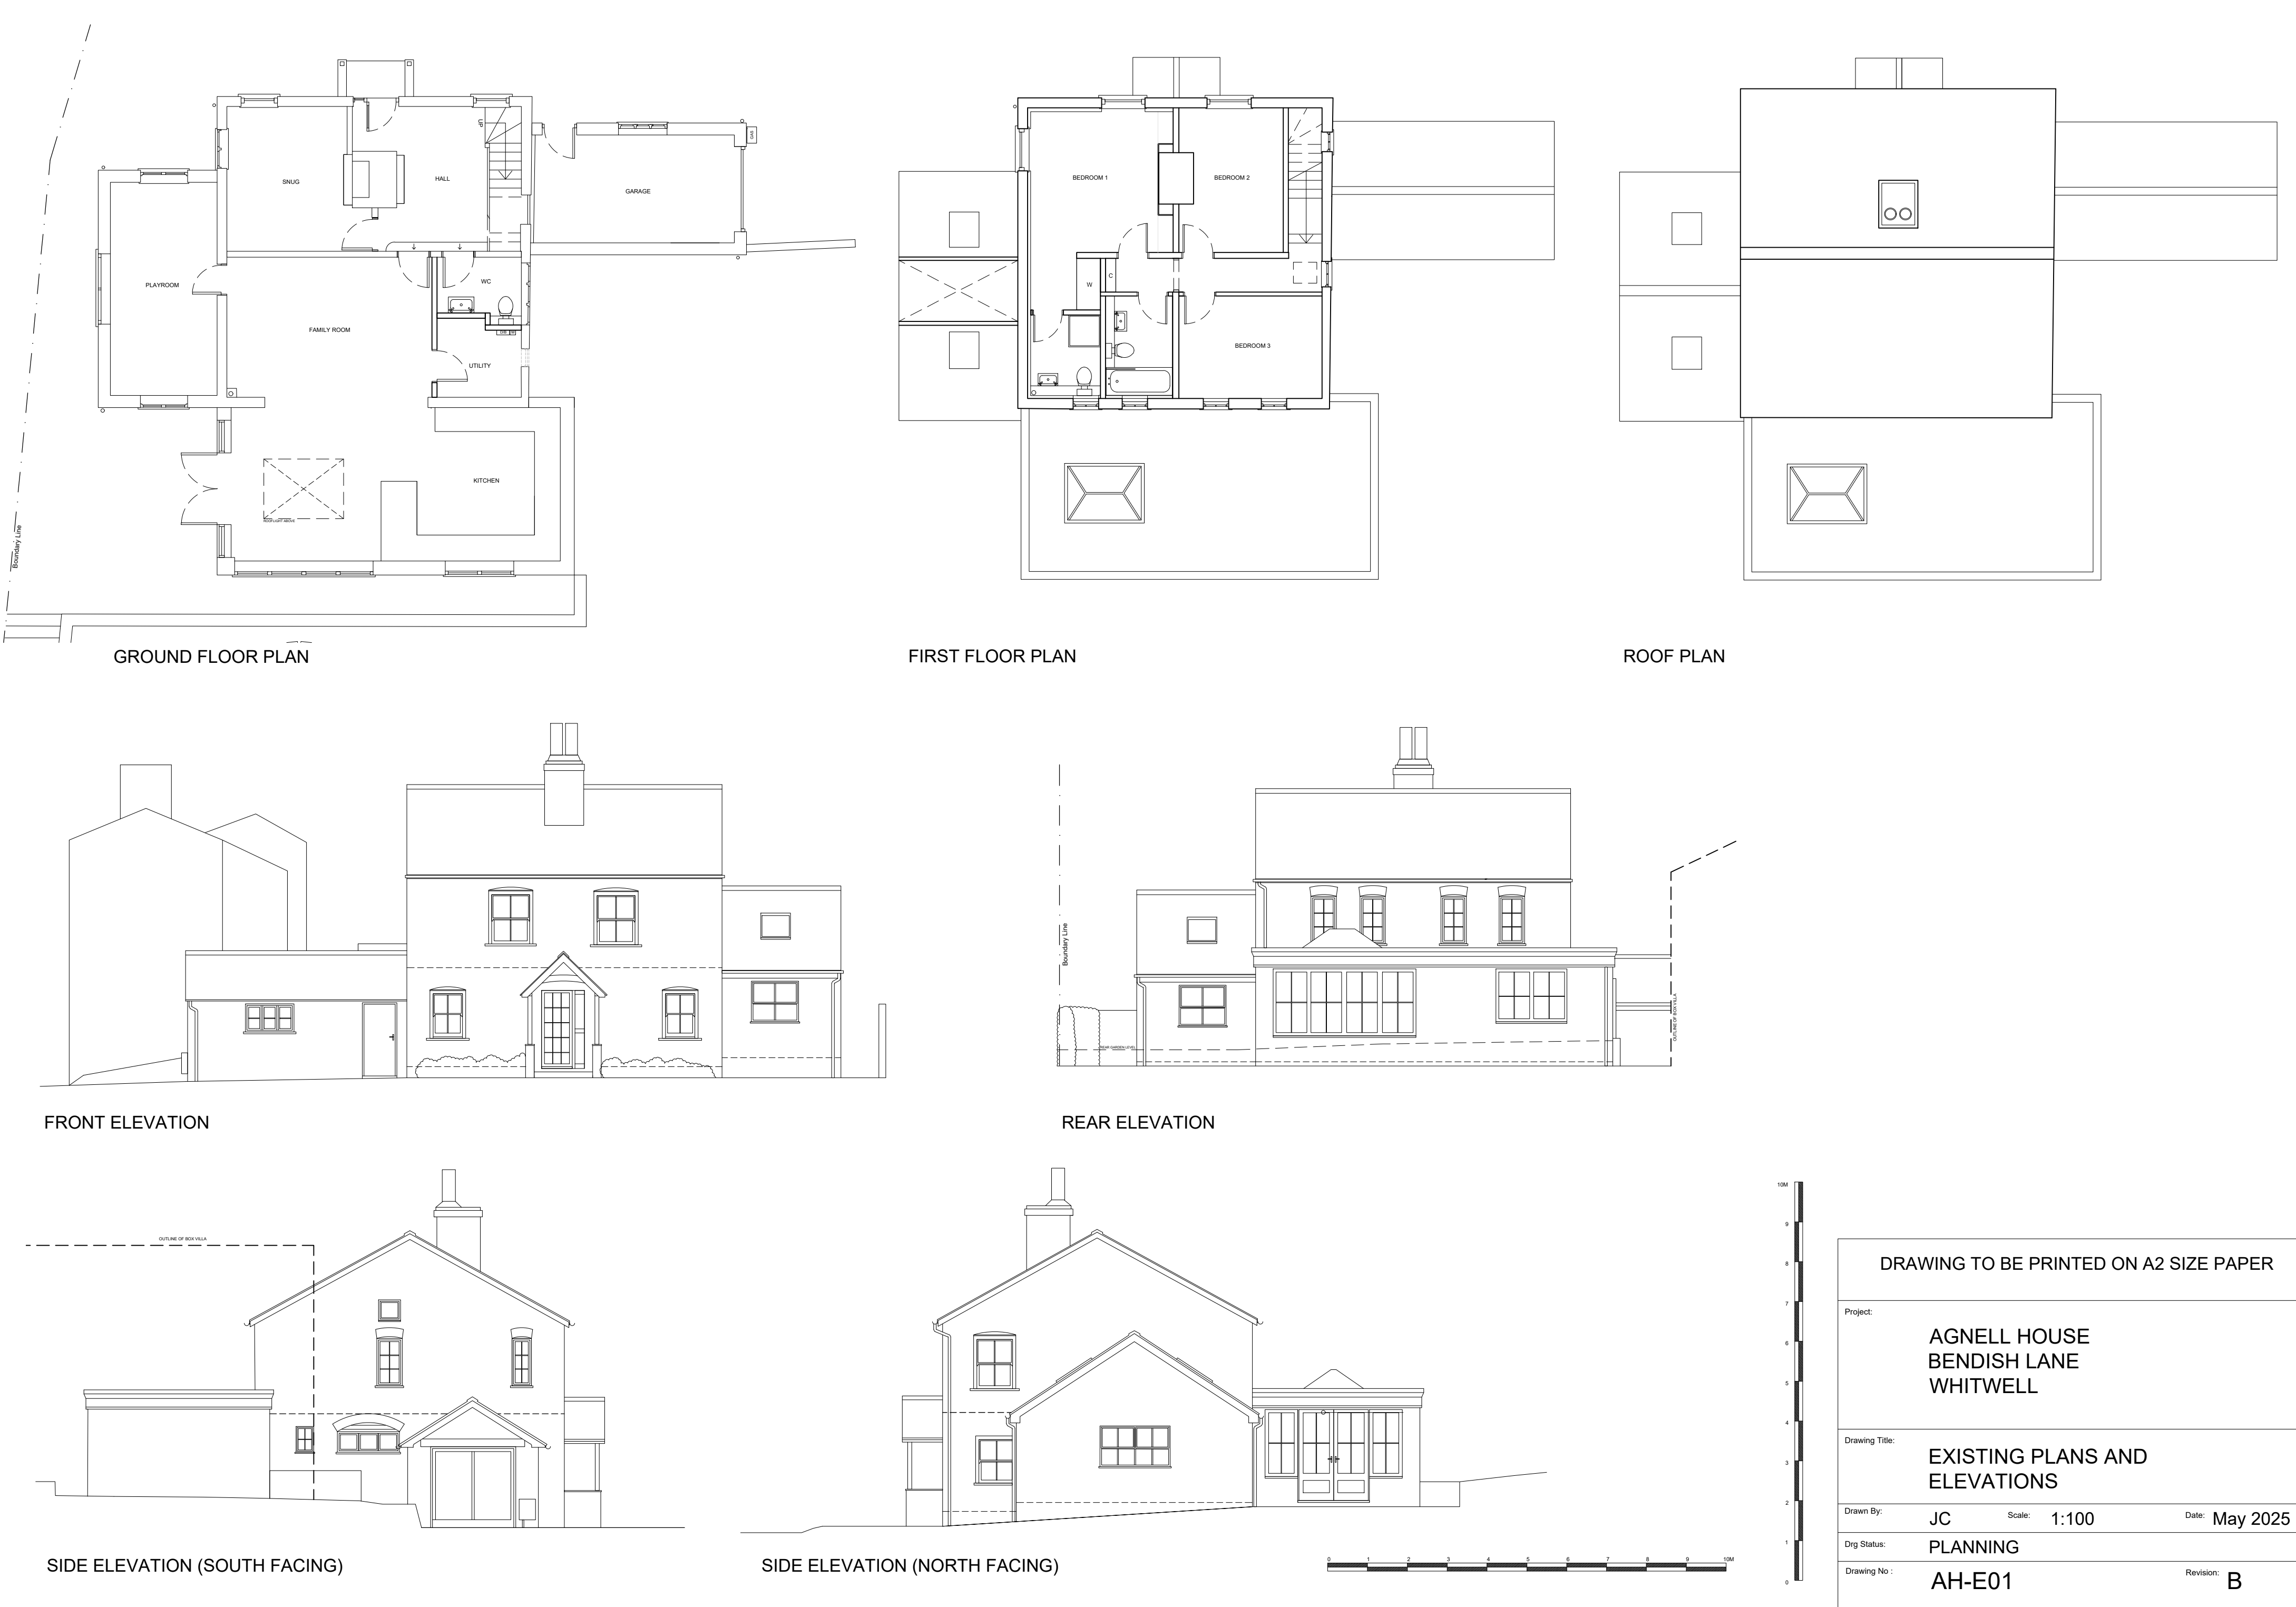

GROUND FLOOR PLAN

FIRST FLOOR PLAN


ROOF PLAN

FRONT ELEVATION

REAR ELEVATION

SIDE ELEVATION (SOUTH FACING)

SIDE ELEVATION (NORTH FACING)

 

DRAWING TO BE PRINTED ON A2 SIZE PAPER			
Project:	AGNELL HOUSE BENDISH LANE WHITWELL		
Drawing Title:	EXISTING PLANS AND ELEVATIONS		
Drawn By:	JC	Scale: 1:100	Date: May 2025
Drig Status:	PLANNING		
Drawing No :	AH-E01		Revision: B