


For Tree Assessment

Site Area:
2526m²

bungalows
Stormont Road
bungalows

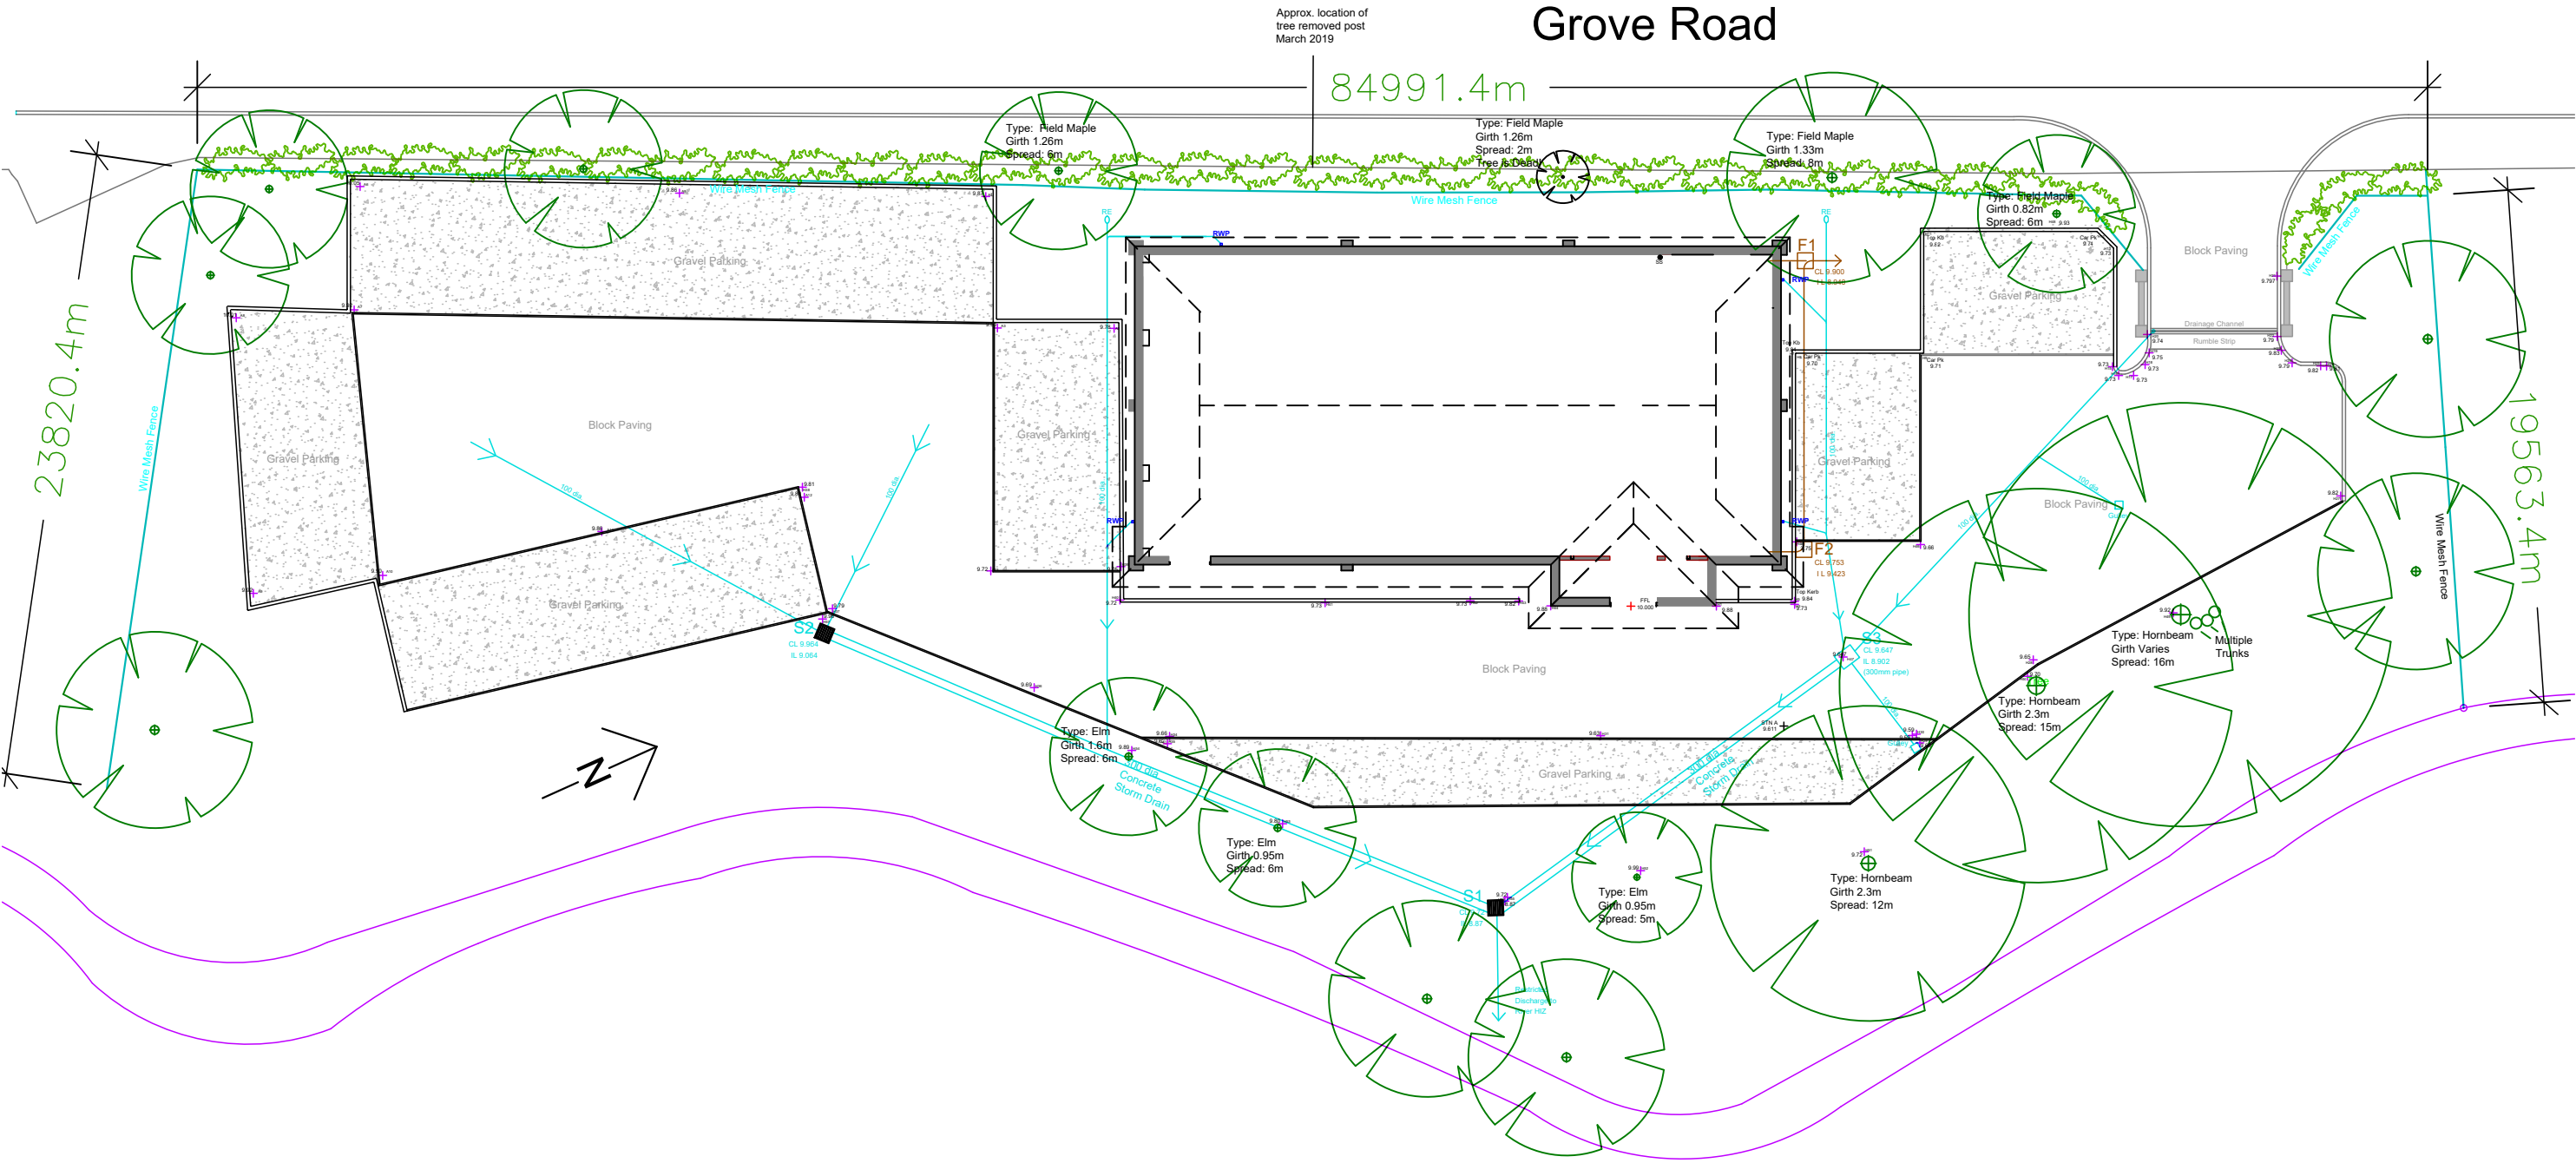

EXISTING SITE PLAN
1:250

MEASURED SURVEY

FIRST ISSUE	19.08.24	m.harvey
REV: REVISION:	REV DATE:	DRAWN: