



Notes

- 1. This drawing to be read in conjunction with all other project drawings and specifications.
- 2. For elevation locations refer to drawing HIT-P-020.

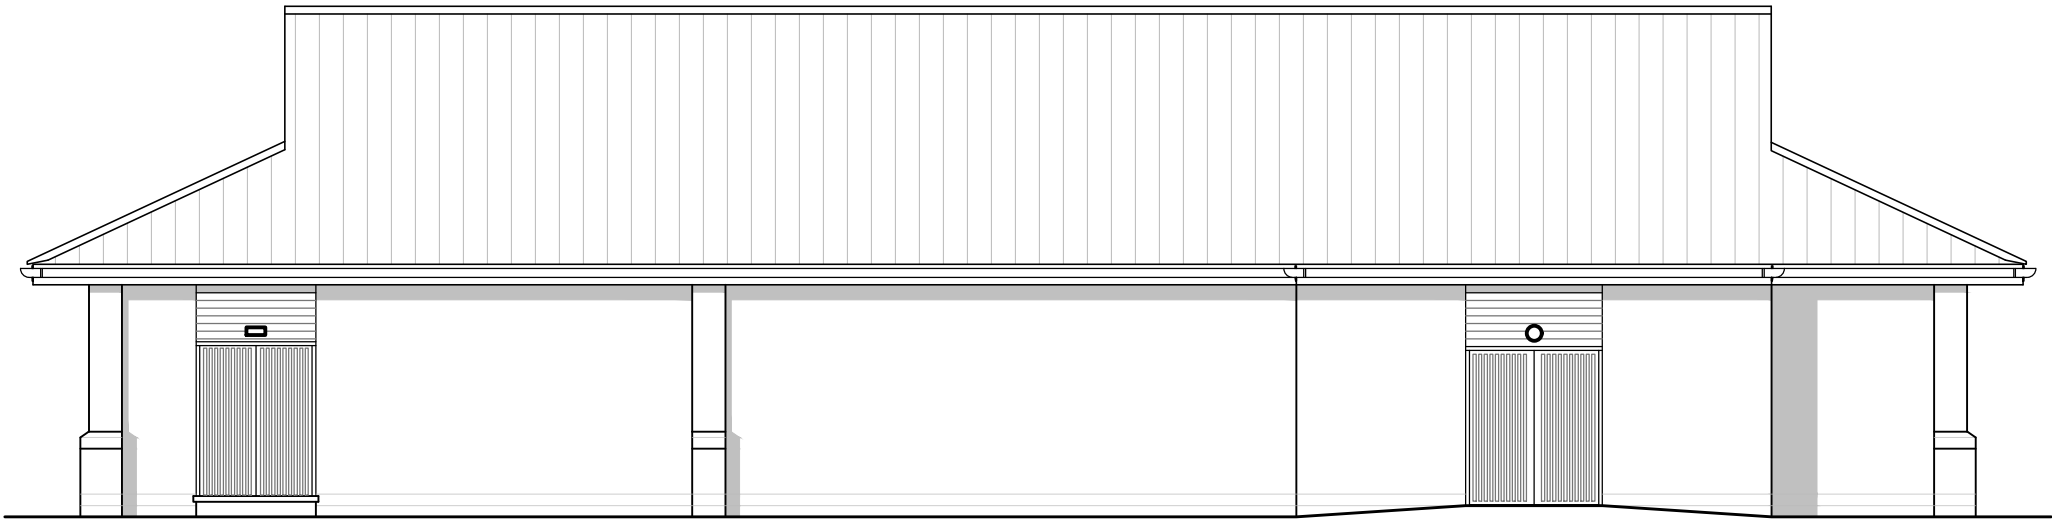

03 EXISTING EAST ELEVATION
1:100

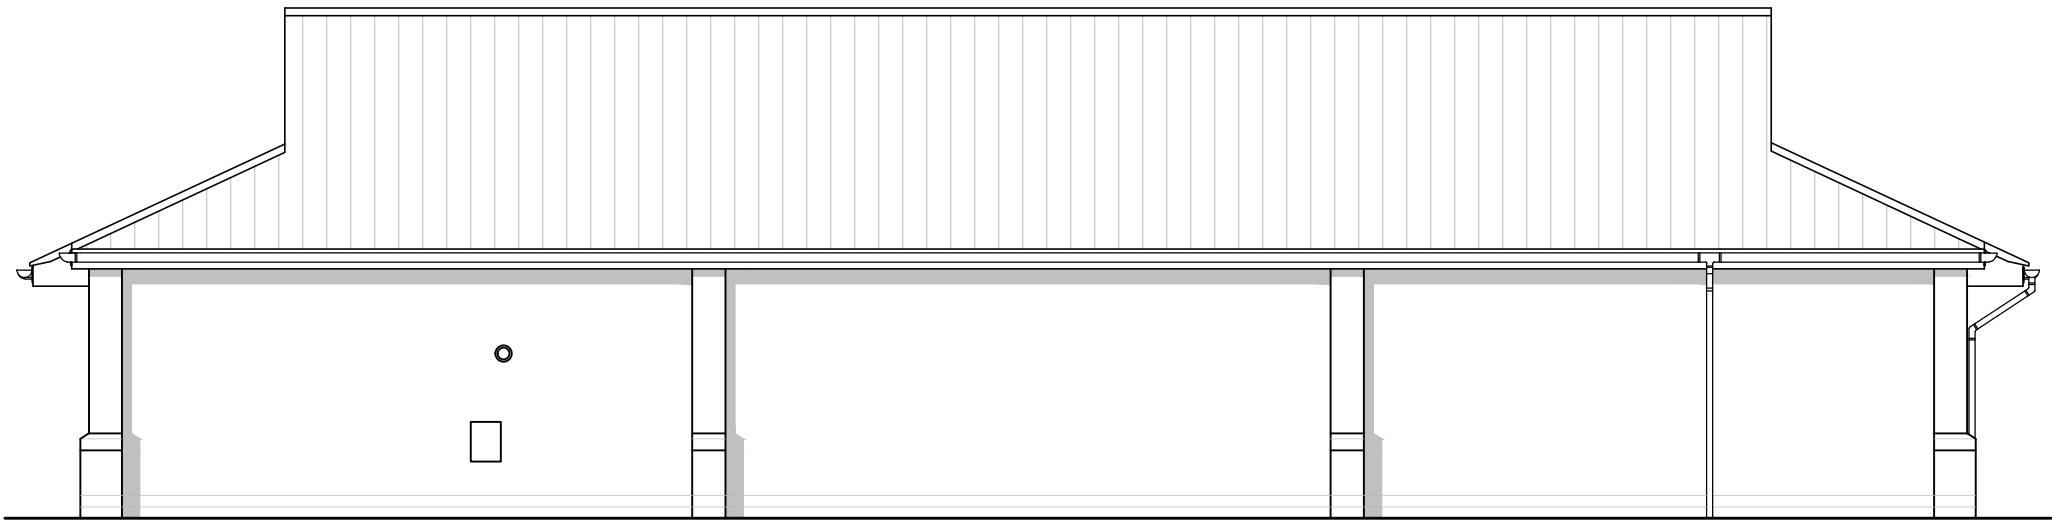

04 EXISTING WEST ELEVATION
1:100

PLANNING

P1	FIRST ISSUE	15.11.24	LDH
REV	DESCRIPTION	DATE	DRAWN

Scale:
1:100
Date:
15.11.24

HIT-P-021

Drawing No.
Sheet Size:
A3
Rev:
P1