


Notes

- 1. This drawing to be read in conjunction with all other project drawings and specifications.

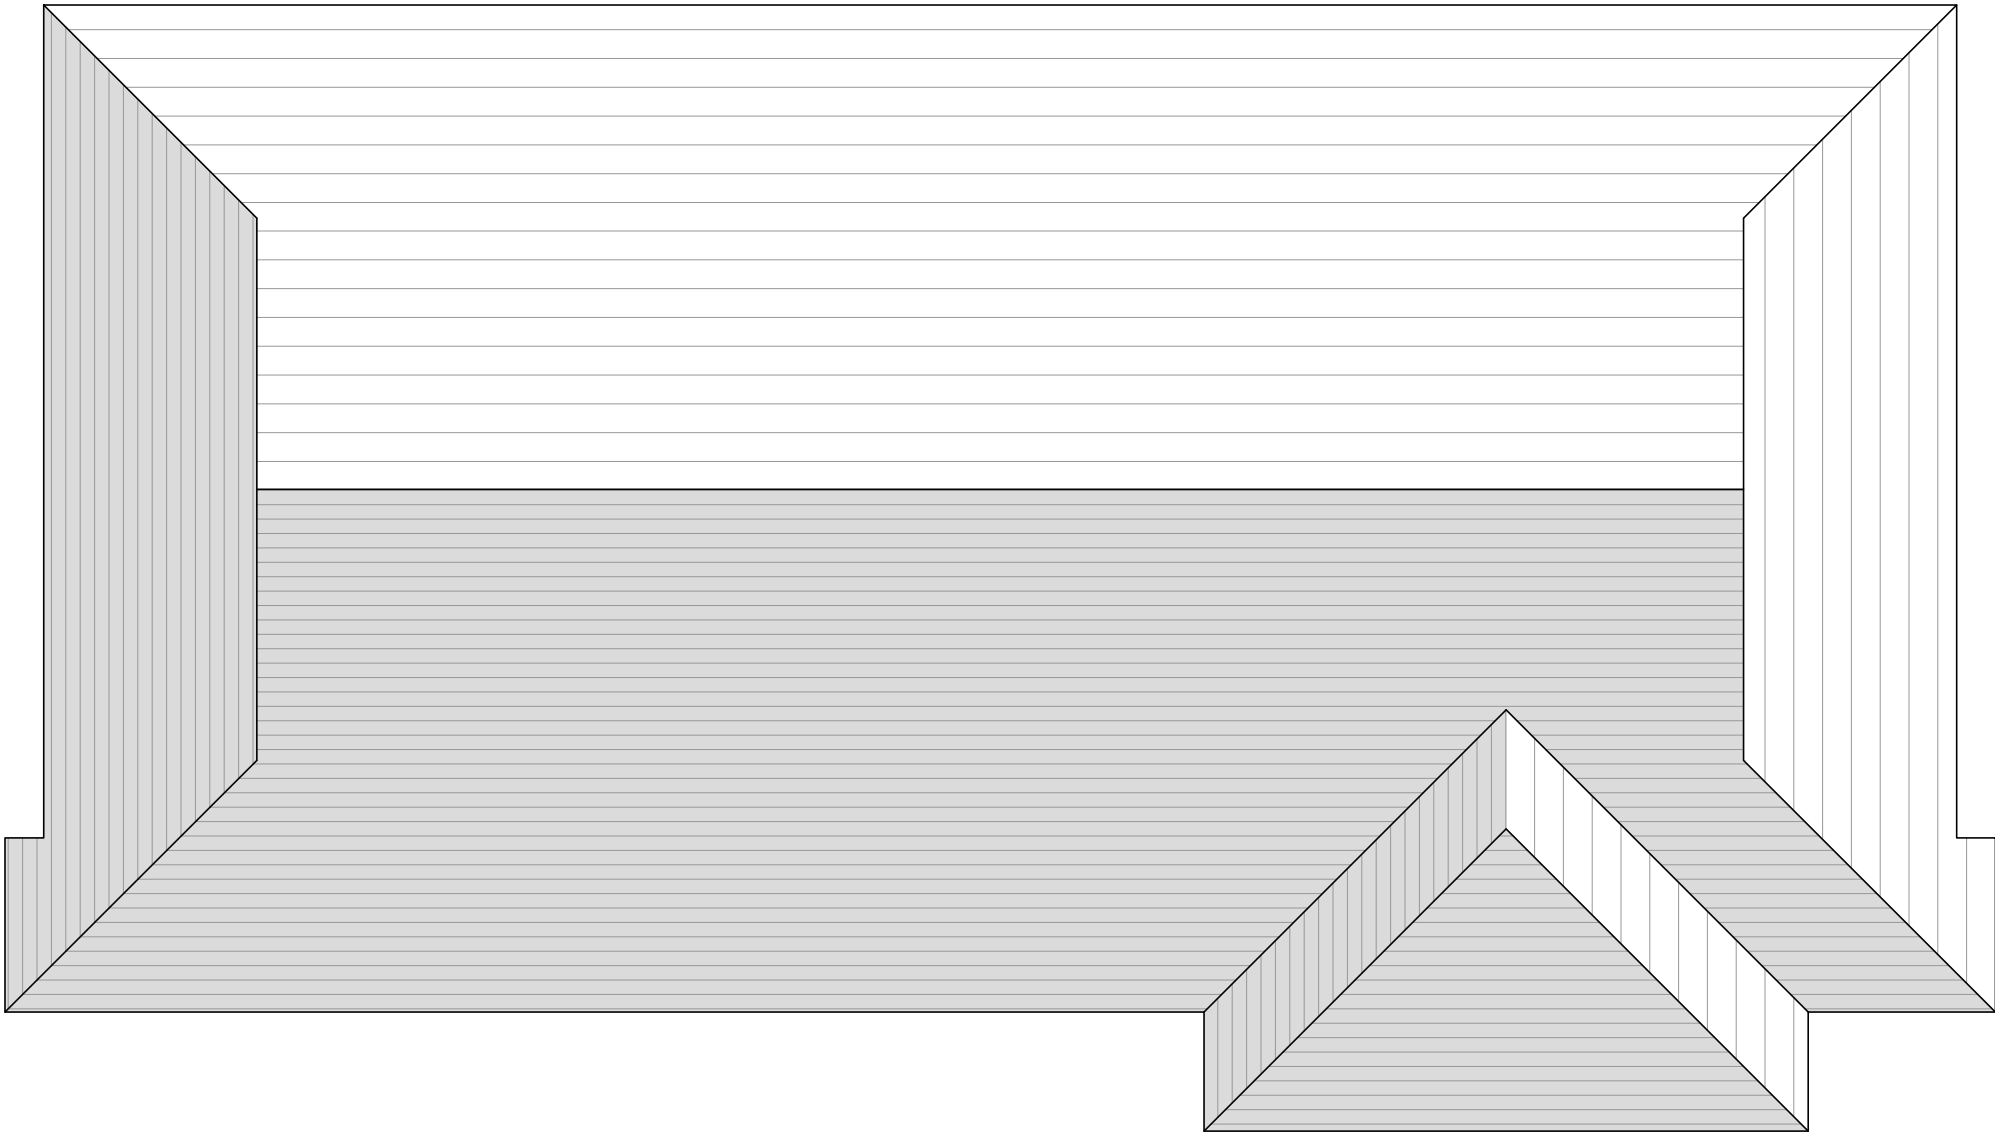

PROPOSED ROOF PLAN

1:100



PLANNING

P1	FIRST ISSUE	15.11.24	LDH
REV	DESCRIPTION	DATE	DRAWN



LOCAL DESIGN / CONSTRUCTION DEPARTMENT
BRITAIN BRANCH

KINGDOM HALL, 108 GROVE ROAD, HITCHIN, SG5 1SQ
PROPOSED ROOF PLAN

Scale:
1:100
Date:
15.11.24

HIT-P-400

Drawing No.
Sheet Size:
A3
Rev:
P1